
A3 size sheet

Showing height differences

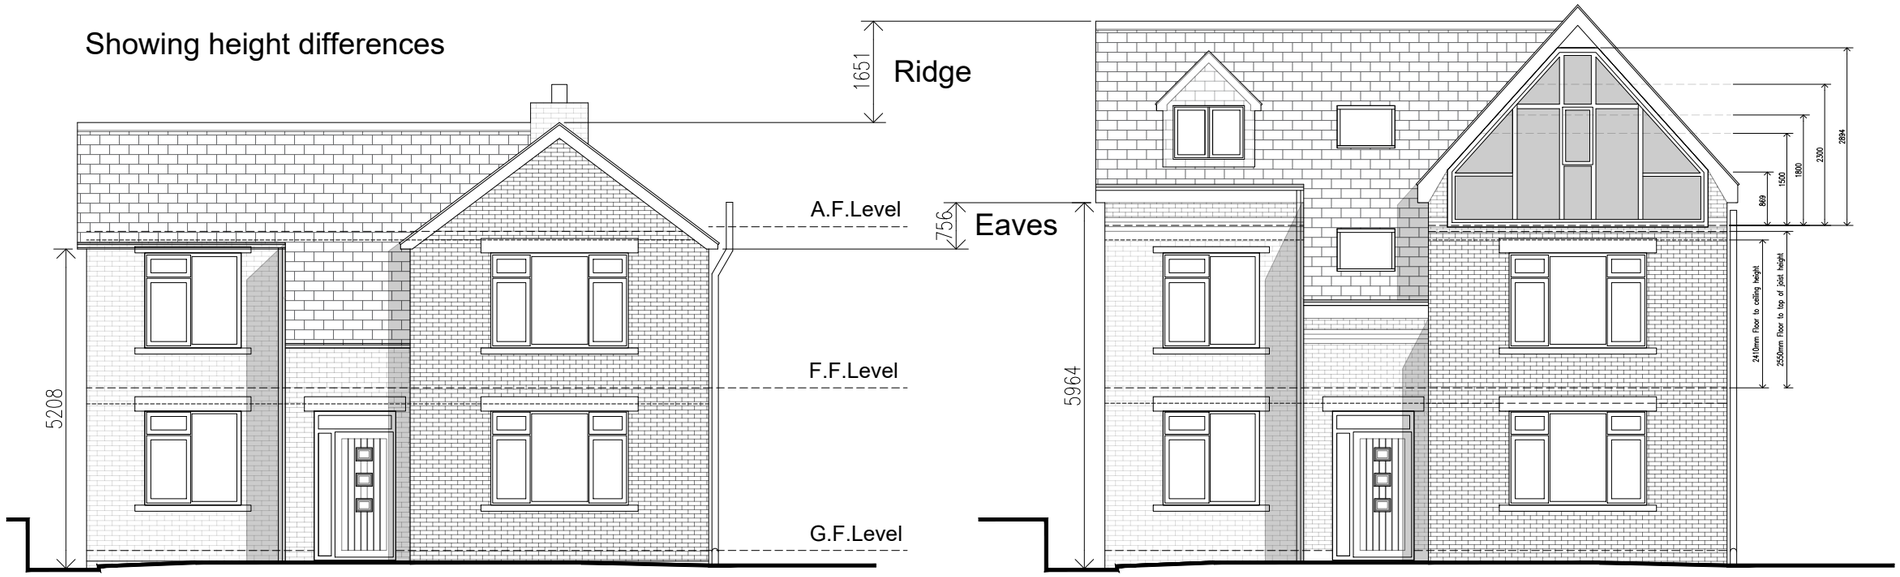

Existing Front Elevation - Scale 1:100

Proposed Front Elevation - Scale 1:100



Existing Street Scene from Rotherham Road



Proposed Street Scene from Rotherham Road




Front Perspective:

Showing slight raising of eaves with new steeper pitched roof to accommodate headroom in Attic



Examples of dormer roofs on (No.133) Rotherham Road

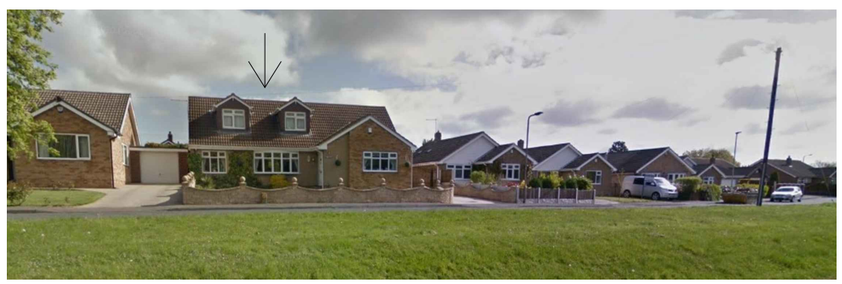

Examples of dormer roofs on (No.95) Rotherham Road

Photograph images are not to scale

Rev:	Date:	Description:	By:

07762656187
steven@drawit.biz
www.drawit.biz
15 Medway Close
Barugh Green
Barnsley
S75 1NY

DRAW IT ARCHITECTURAL SERVICES

Purpose:	PLANNING
Status:	Proposed
Dwg of:	Examples of Dormers and Existing & Proposed Street Scenes
Client:	Mr L Agus
Site Address:	139 Rotherham Road Barnsley, S71 2LL
Project:	Proposed Loft Conversion

Drawn by:	Date:	Rev:
SH	24/06/2020	
Scale: As Shown	Dwg No: 20-04_103	

Important notice: Do not scale off this drawing. Critical dimensions should be checked on site prior to works commencing. Dimensional conflicts should be brought to Draw it's attention as soon as they become apparent. Failure to do so could render the contractor liable for subsequent losses. Copyright in this drawing and any work executed from this drawing remains the property of Draw it.

© Copyright Draw it 2020