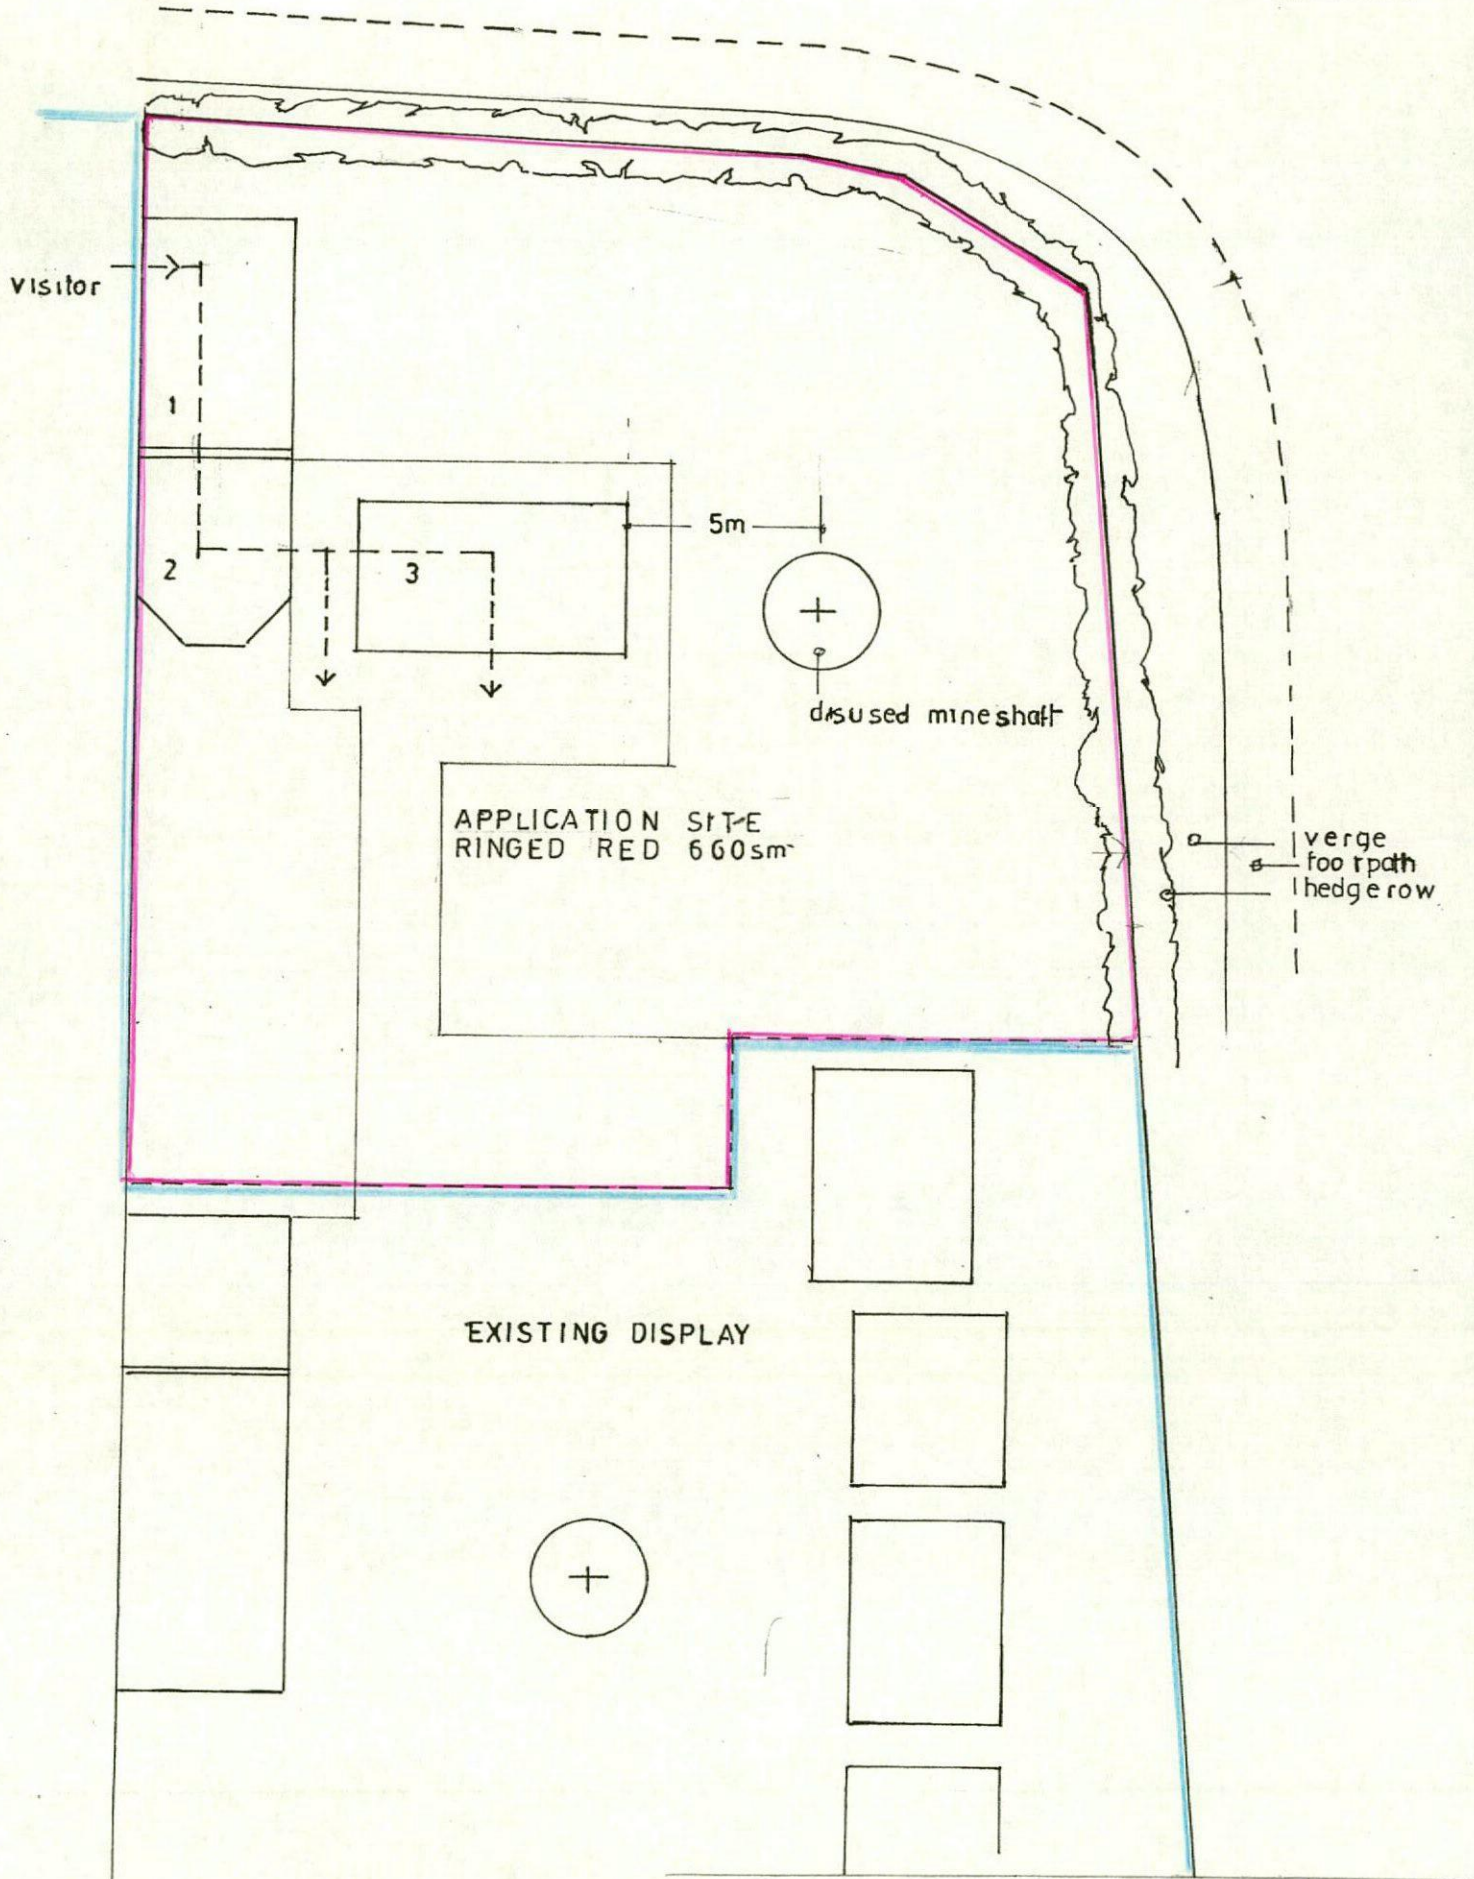


CONSERVATORY DISPLAY PROPOSALS. SOLARFRAME, DAVEY ROAD, GOLDTHORPE ROTHERHAM S63 0JF

SITE PLAN **Drwg No. 829/2** **Scale 1 : 200**

Gordon Stephenson Chartered Architect RIBA
10 Parkwood Rise Barnby Dun Doncaster DN3
Tel 01302 891411 email stevenson_g3@sky.com 04/09/2018