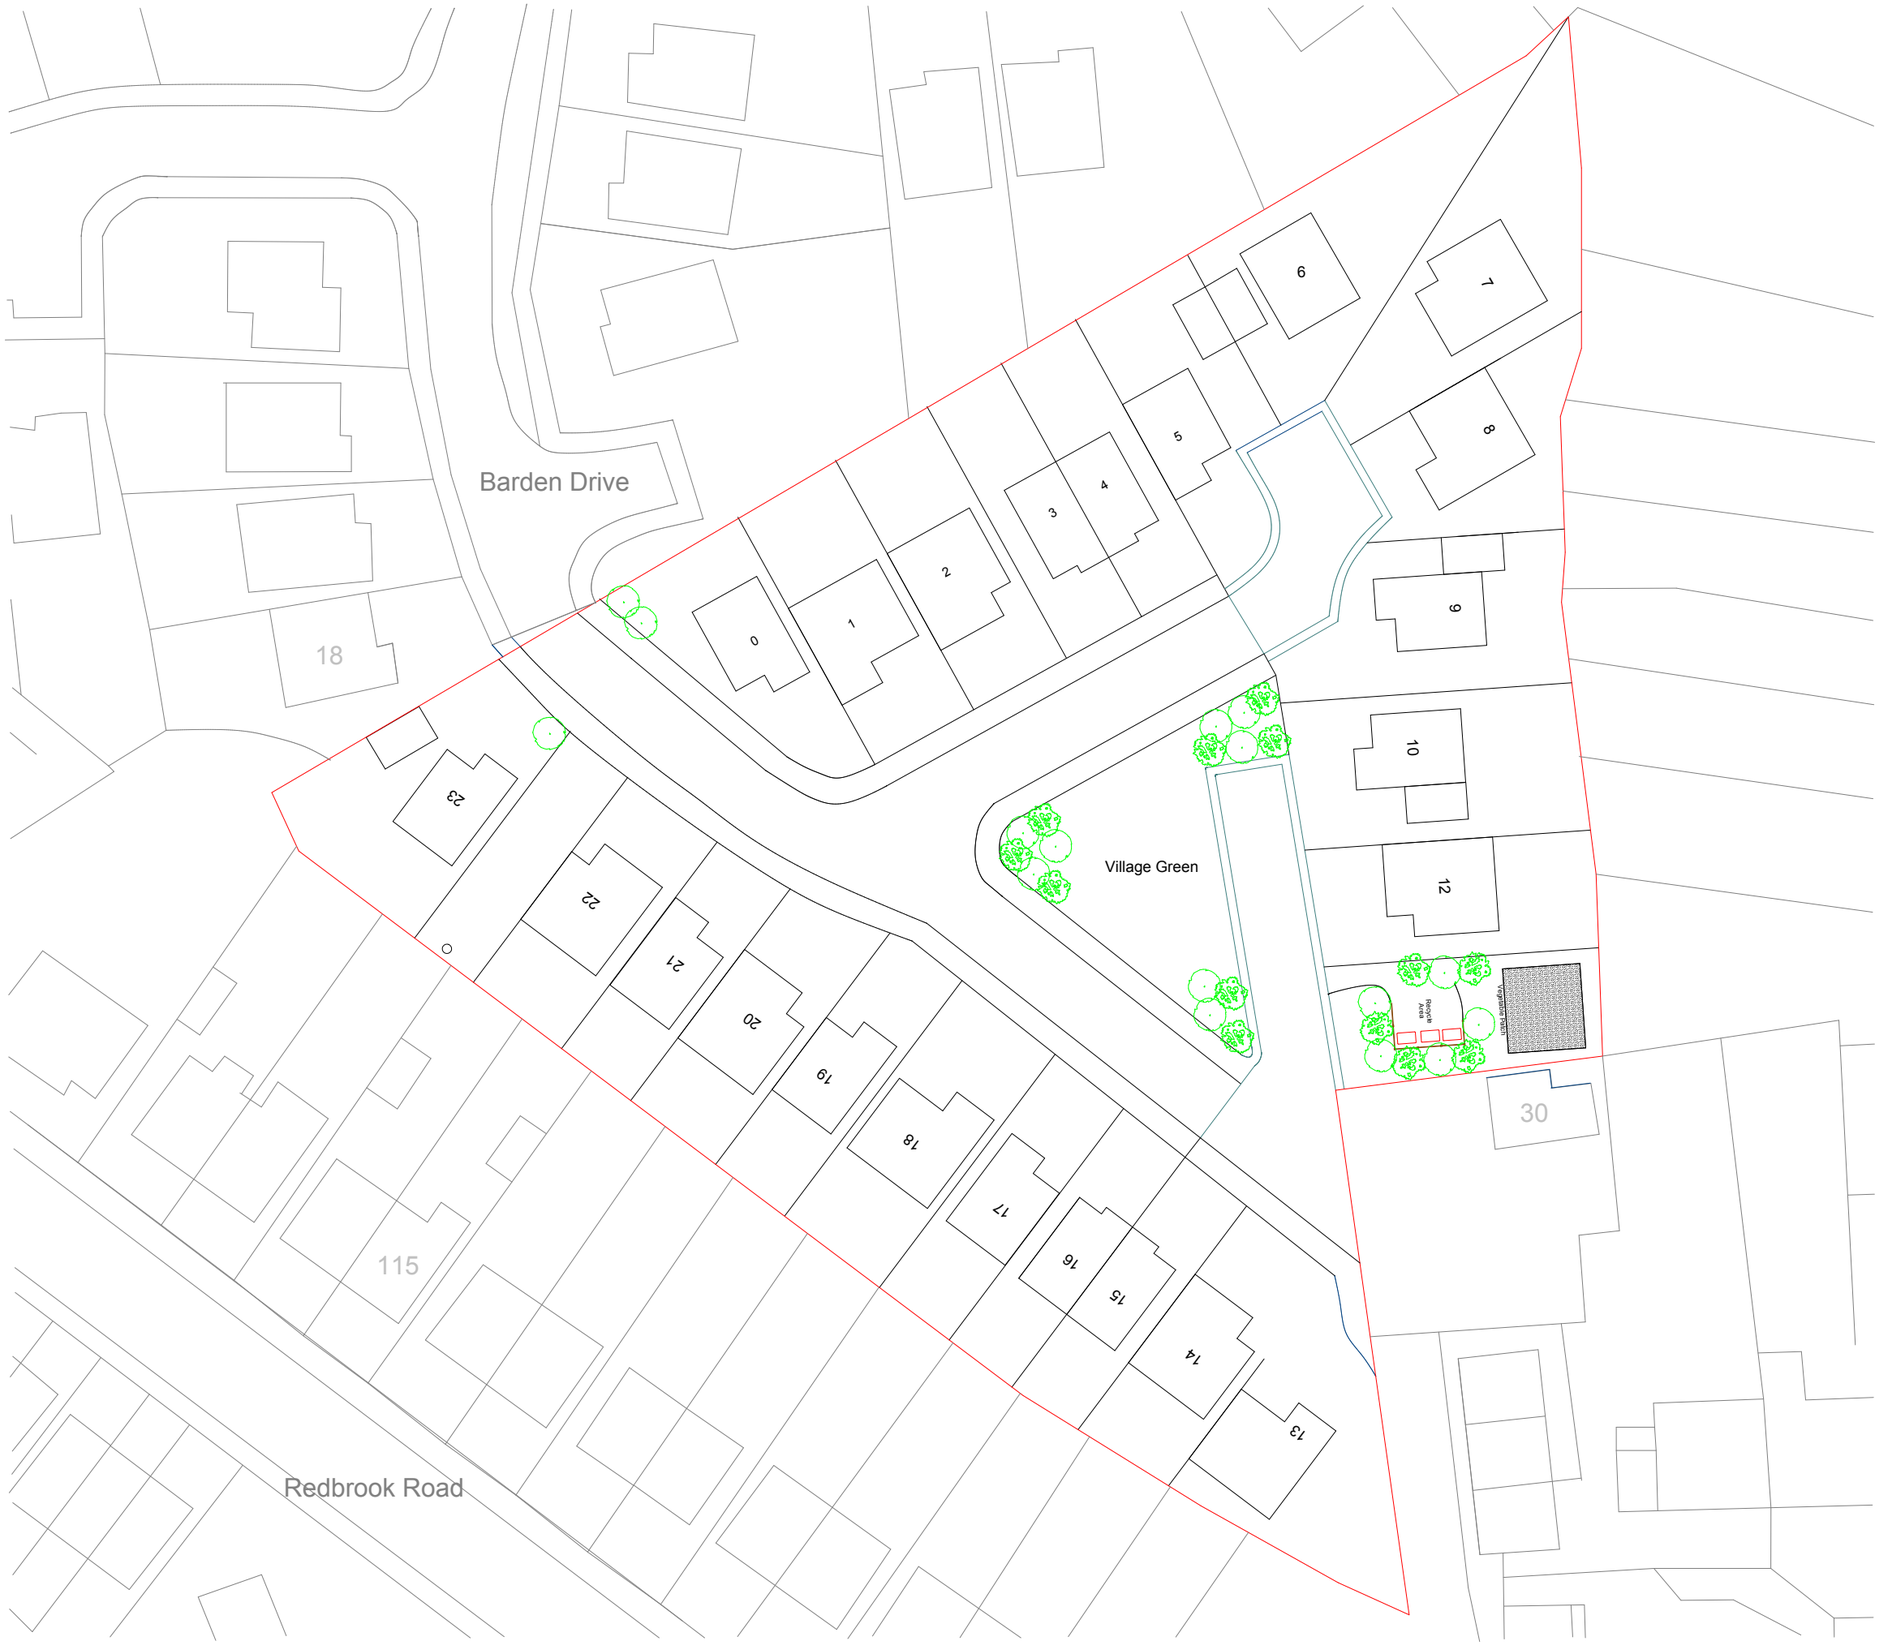


Site4SelfBuild.co.uk

HILL TOP FARM

Site Plan

Date: June 2013

Scale: 1:500 @ A3

Drawing Nr: SP10 (2013/0528)

Site 4 Self Build, BBIC, Innovation Way
Barnsley. S75 1JL Tel: 01226 249590