



SOUTH ELEVATION

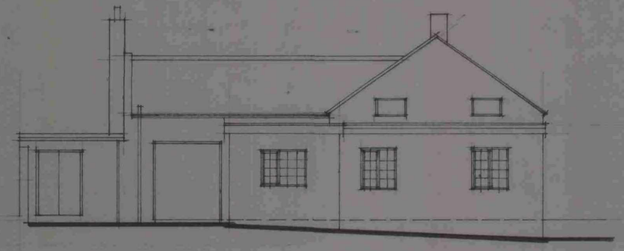


WEST ELEVATION




NORTH ELEVATION

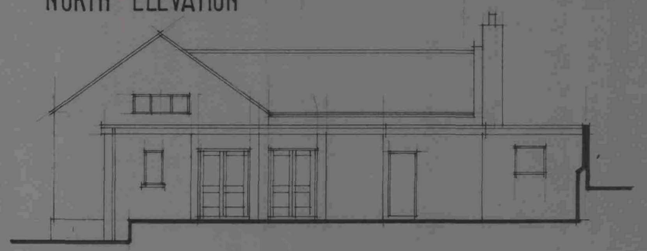

EAST ELEVATION

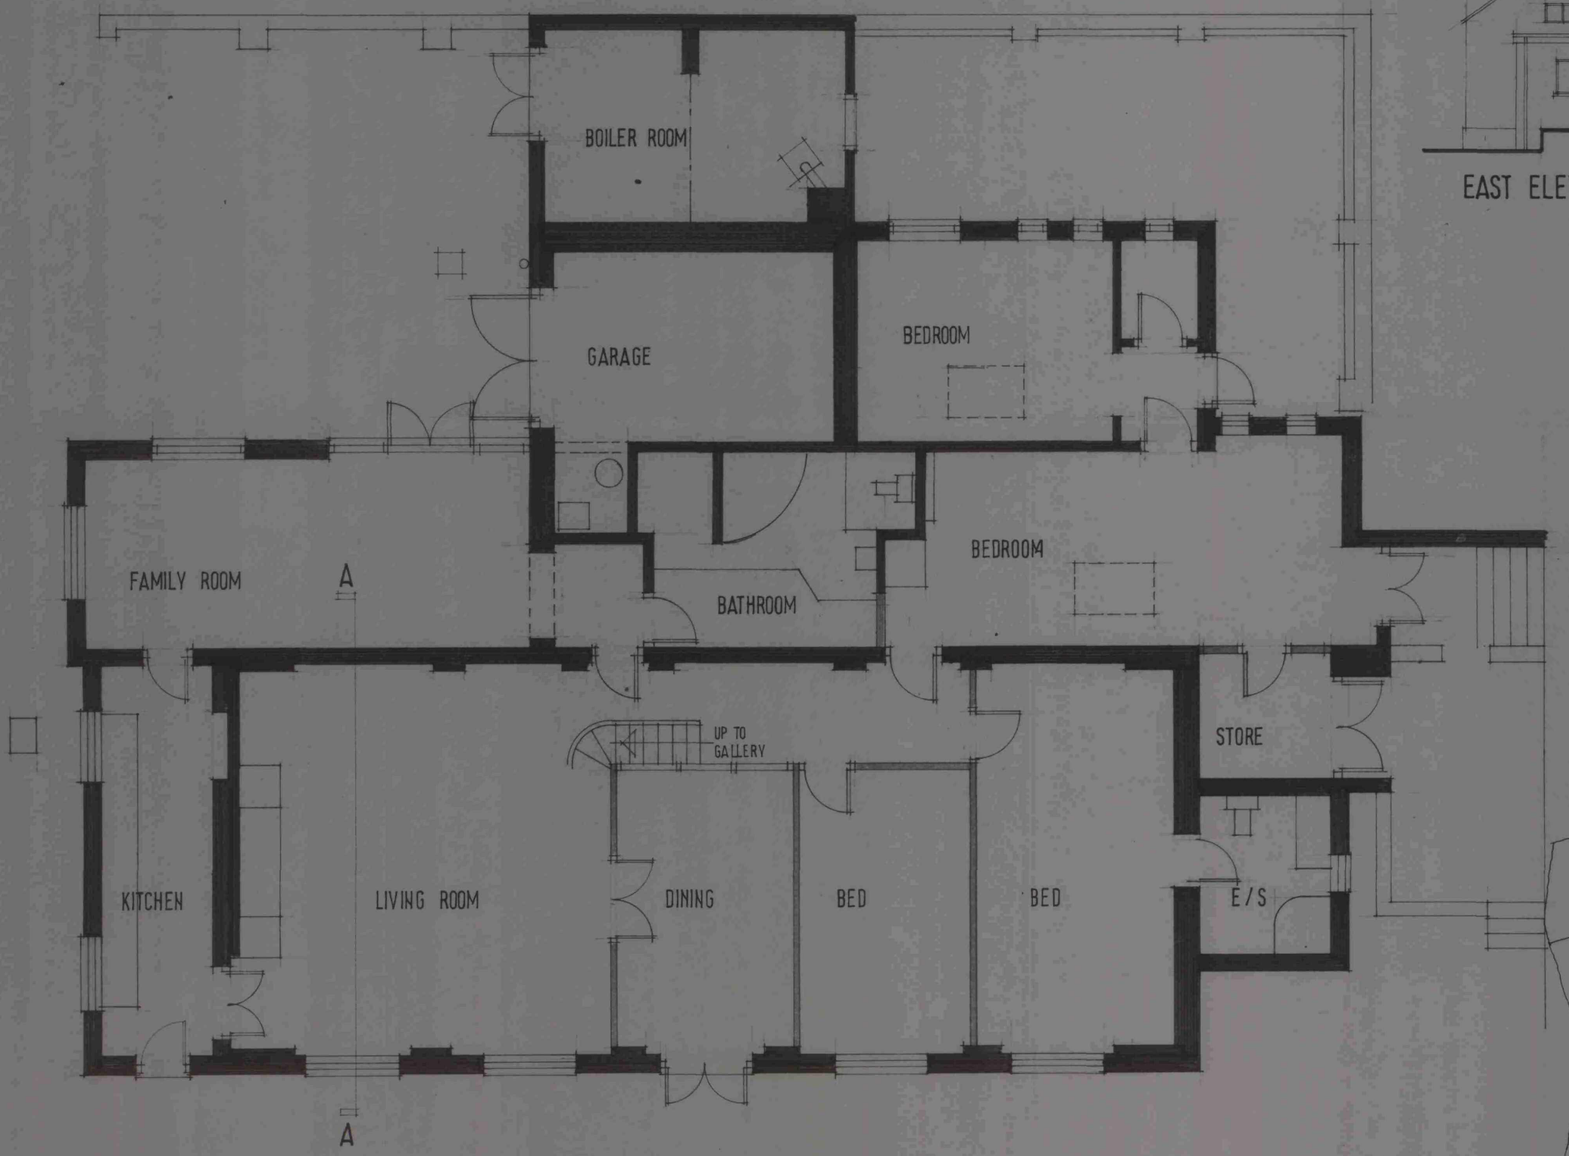

GROUND FLOOR PLAN

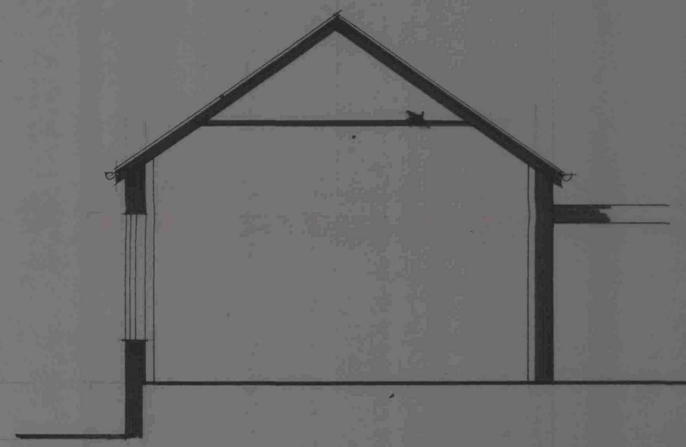

SECTION A A



LOCATION PLAN 1:1250

Ref.	Revision	Date

Client

MR & MRS BRIND

Project

THE OLD WOOLLEY SCHOOL
WOOLLEY COLLIERY RD
WOOLLEY EDGE BARNSLEY

Title


SURVEY

Scale: 1:100 1:50 Drawn: SL


Date: DEC 07 Drawing No: W/13

BDS


BUILDING DESIGN SERVICES
15 Hunters Avenue Barnsley S70 6PL
Tel: 01226 733224

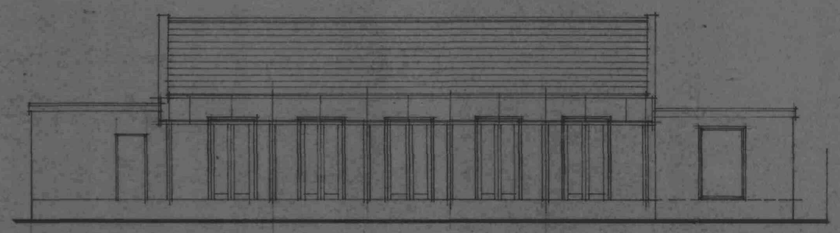


SOUTH ELEVATION

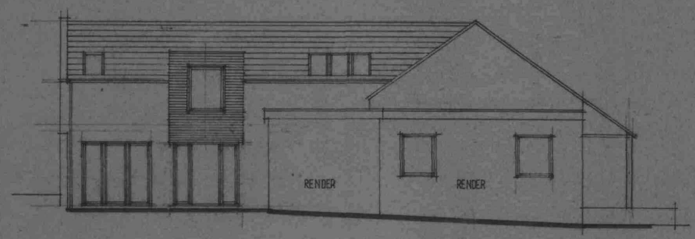


WEST ELEVATION

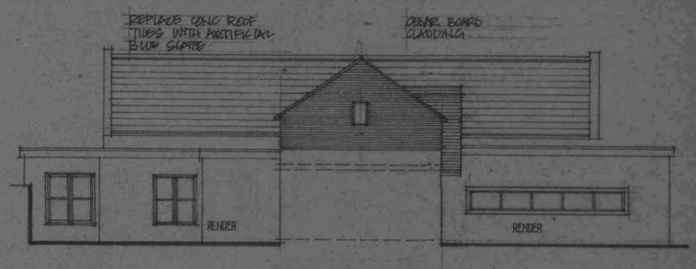


NORTH ELEVATION

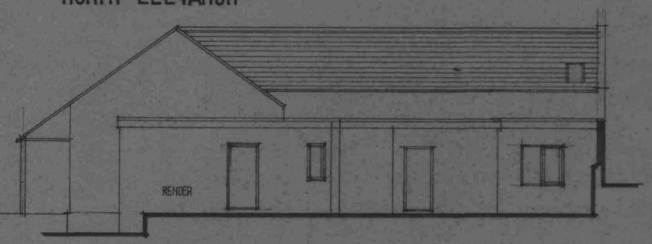

EAST ELEVATION

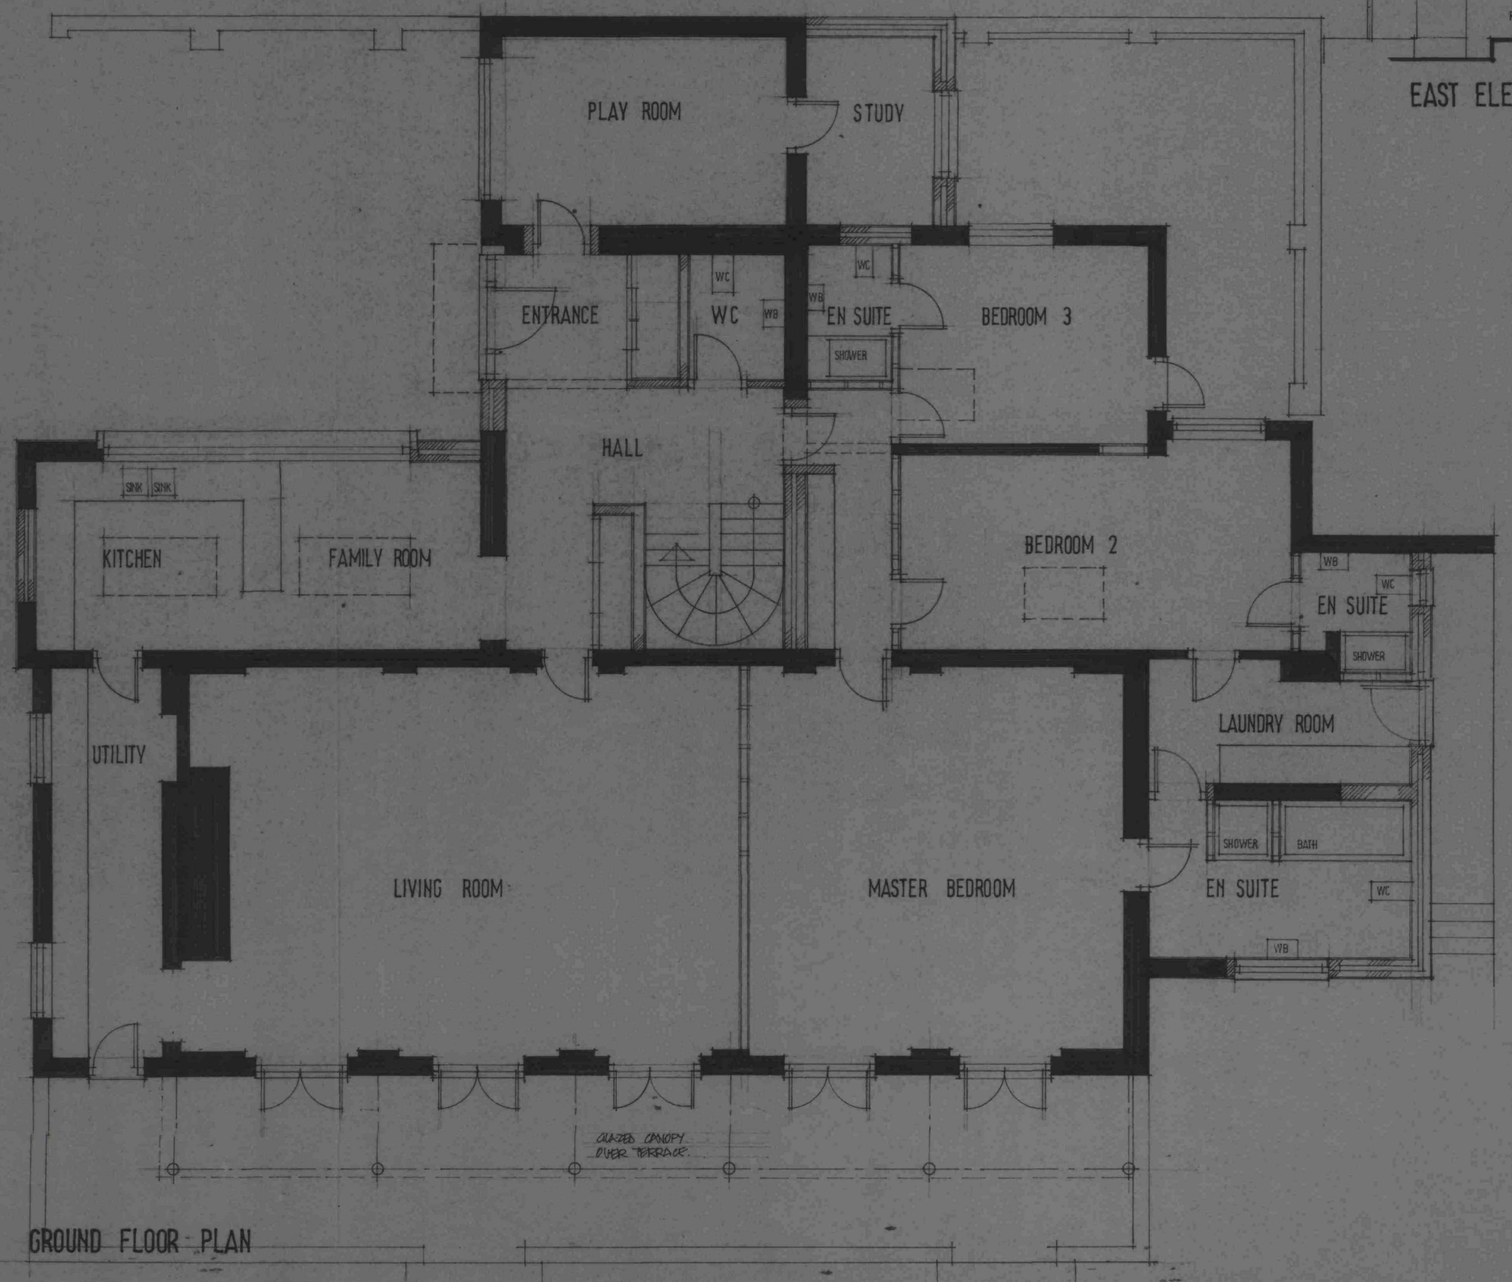

GROUND FLOOR PLAN

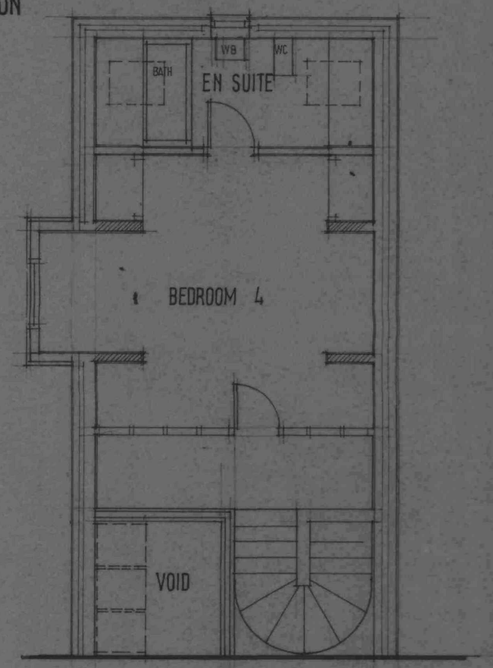

FIRST FLOOR PLAN

Ref.	Revision	Date

Client
MR & MRS BRIND

Project
THE OLD WOOLLEY SCHOOL
WOOLLEY COLLIERY RD
BARNSLEY

Title
PROPOSALS

Scale: 1:100 1:500 Drawn: SL
Date: FEB 08 Drawing No: N/13/2

BDS
BUILDING DESIGN SERVICES
15 Hunters Avenue Barnsley S70 6PL
Tel: 01226 733224