
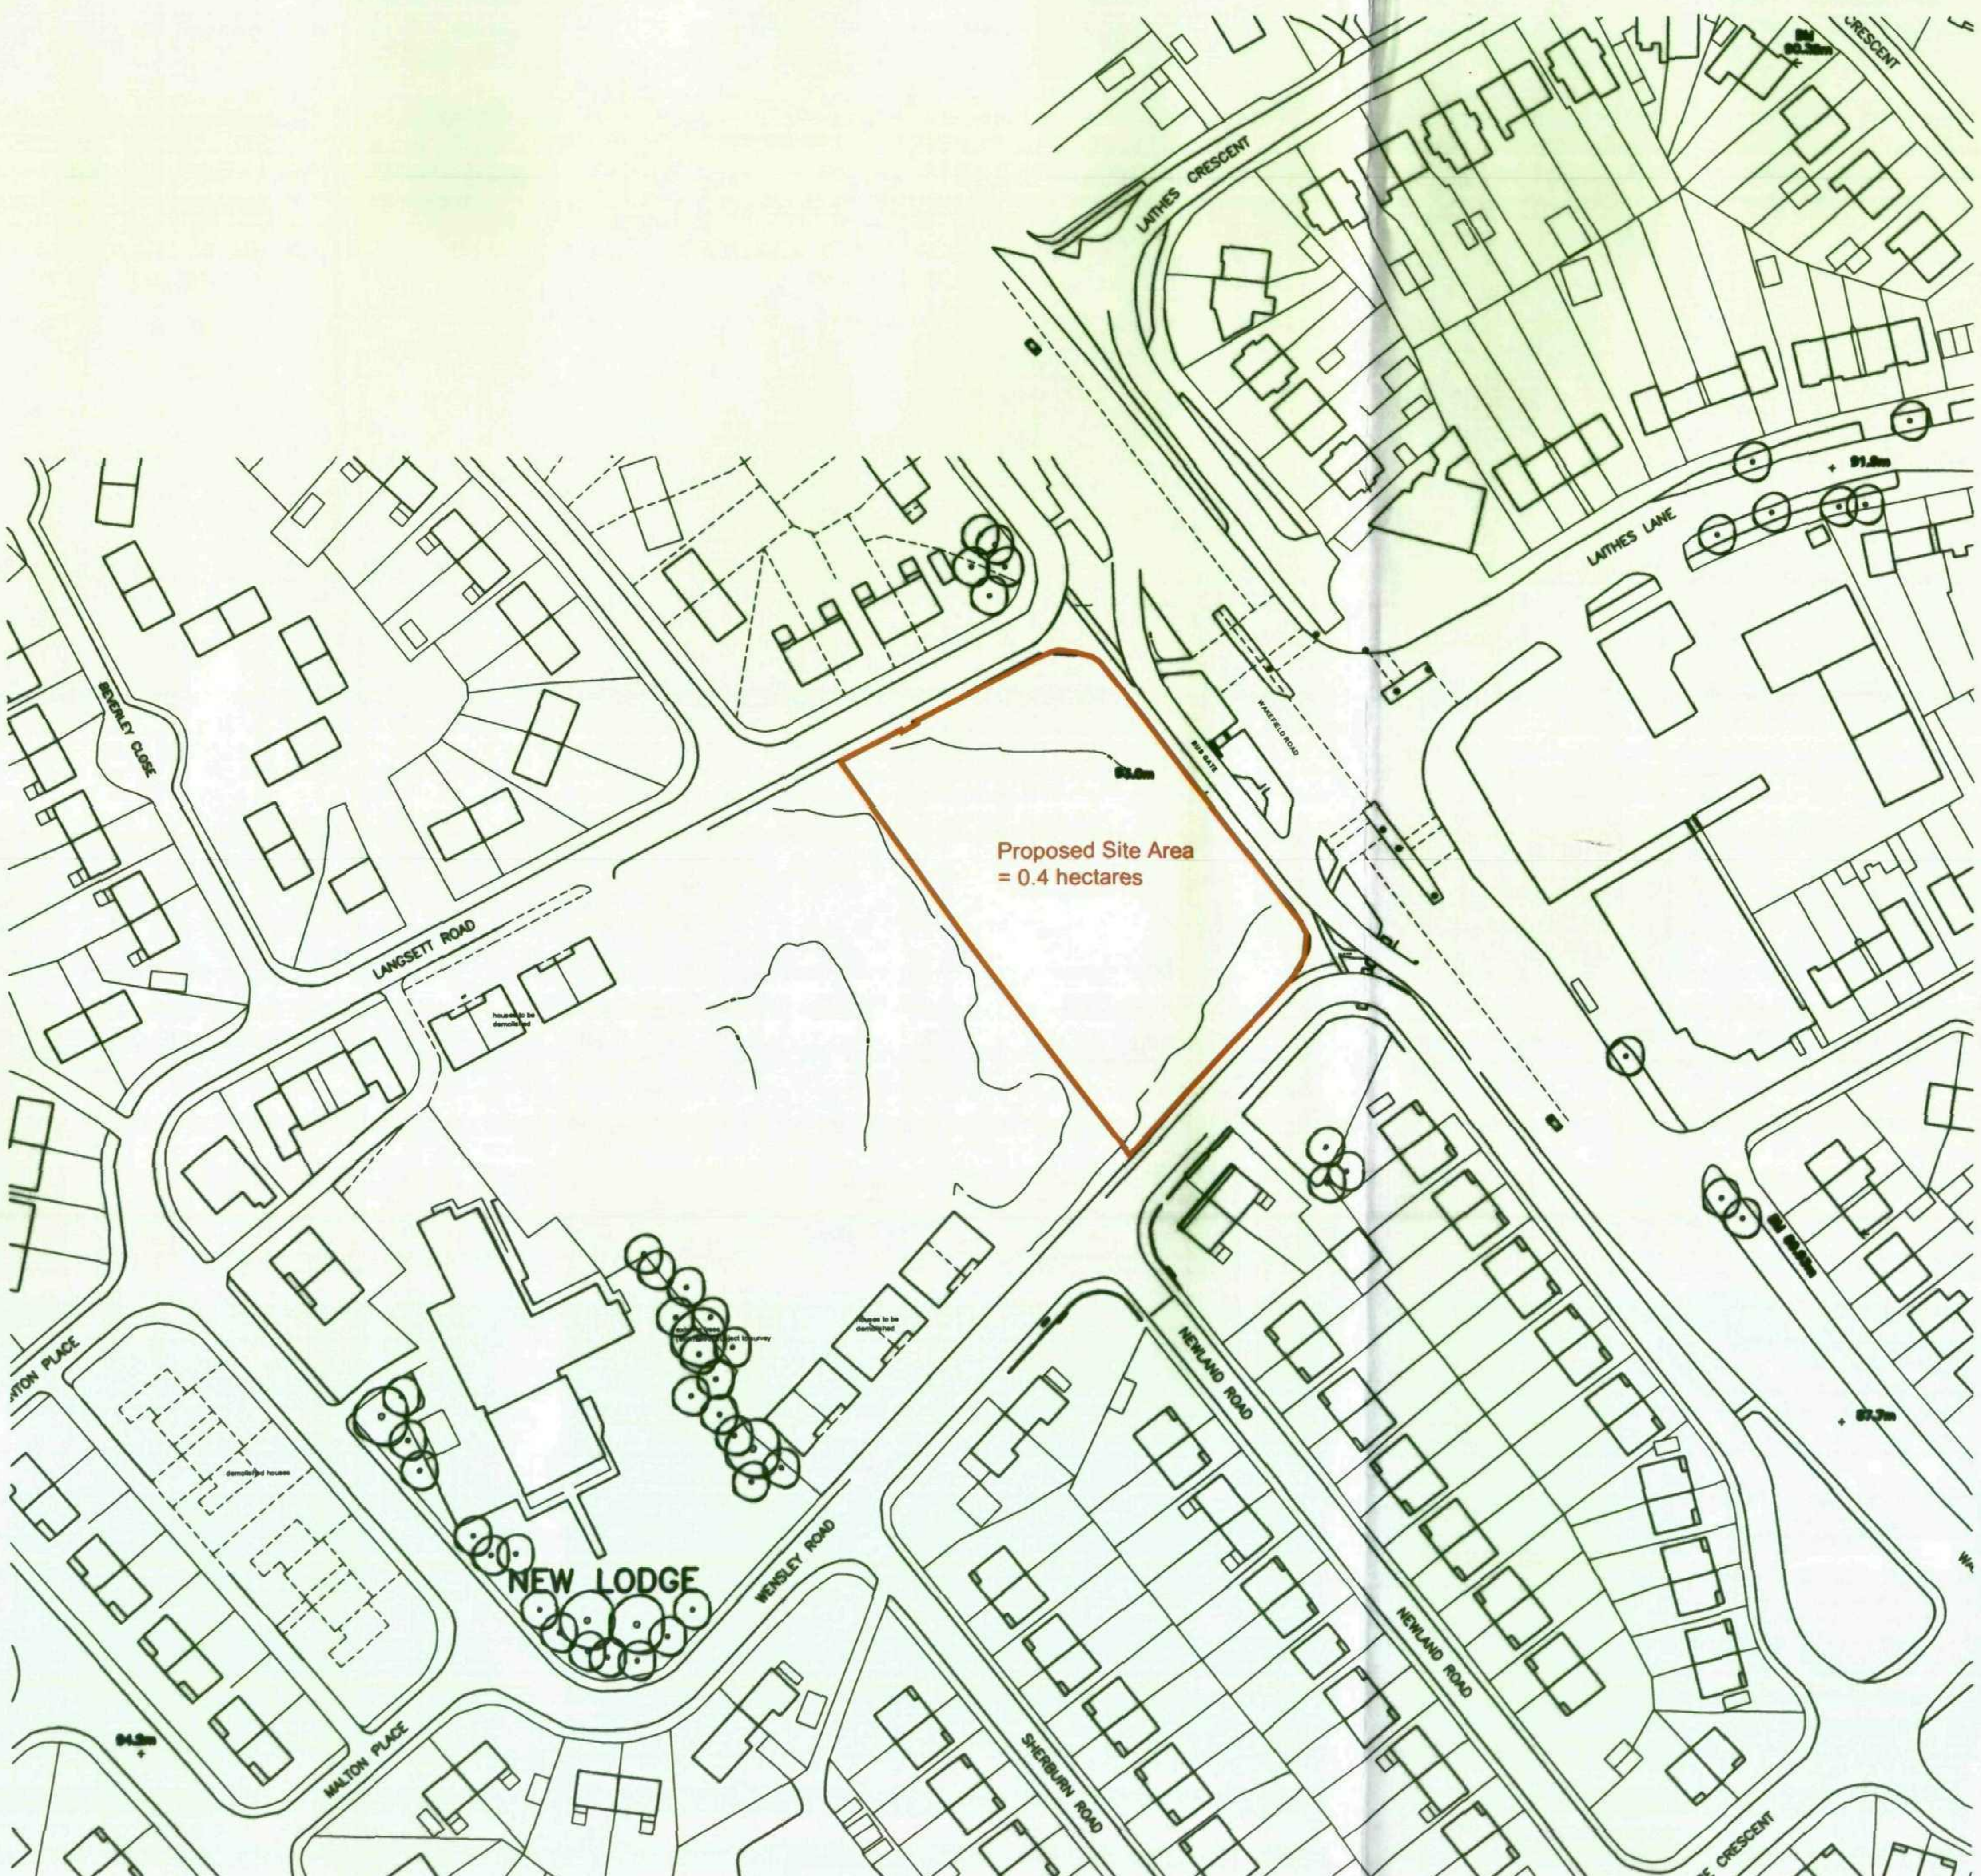


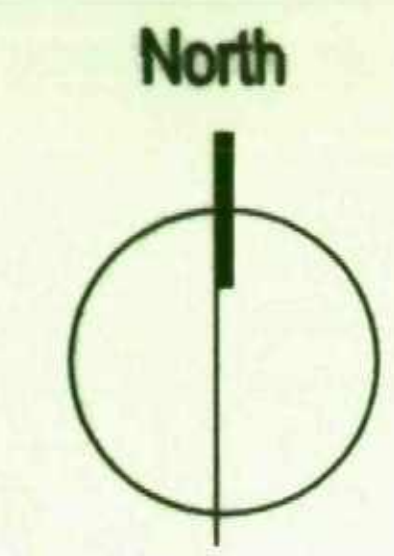

Rev ~ : 2009.07.03 : SM : ISSUED FOR PLANNING

P+HS Architects
Queens House
34 Wellington Street
Leeds LS1 2DE

T 0113 2454332
F 0113 2459767
www.pandhs.co.uk

P+HS

Client	Barnsley Community Solutions	Date	July 2009
Project	Athersley, New Lodge	Scale	1.1250@A3
Title	Existing Site Plan	Drawn	SCD Checked

Job No	Stage	CDM	Drawing	Rev
1544	– P	– 00	– 001	– ~

Do not scale off this drawing. Work to figured dimensions, and any discrepancy to be reported to the architect.

Refer to larger scale drawings where available. © P+HS Architects

Stage Identification: Design - D Planning - P Tender - T Construction - C Record - R