



BLOCK PLAN
SCALE 1:500

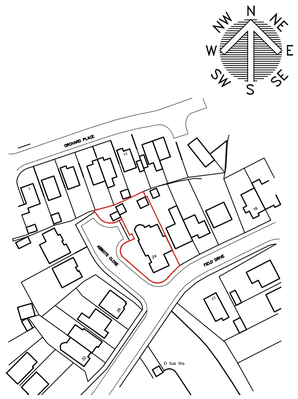

LOCATION PLAN
SCALE 1:1250

RENDER

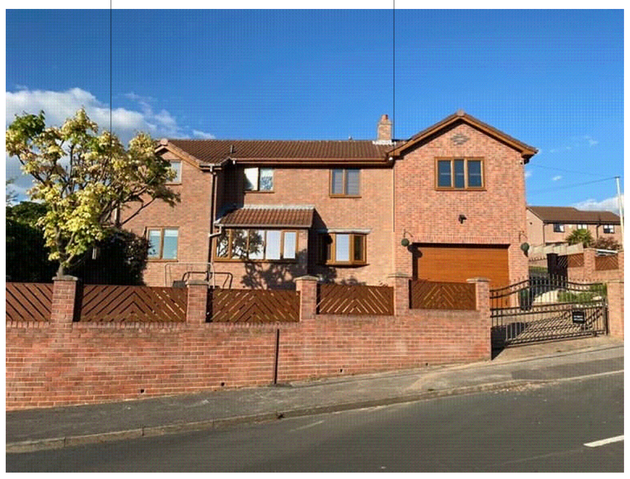

EXISTING FRONT ELEVATION

RENDER THE ORIGINAL DWELLING BRICKWORK THAT
DOES NOT MATCH THE BRICKWORK OF THE EXTENSION



EXISTING FRONT ELEVATION

White Agus PARTNERSHIP
OFFICE ONE,
34 VICTORIA ROAD,
BARNSLEY,
S70 2BU
Phone: 01226 208482
Email: info@whiteaguspartnership.co.uk
Web: www.whiteaguspartnership.co.uk

ARCHITECTURAL SERVICES

Project. RENDER TO FRONT ELEVATION 24 FIELD DRIVE, CUDWORTH S72 8RH	Client. MR TINDLE
Drawing Title. PROPOSED PLANS	Date. MAY 2020 / Scale. 1:50 @ A1 Ref. 20–016 / Dwg. No. 01 / Rev.

Date	Suffix	Description	Date	Suffix	Description