
iDprojects


FLOOR PLANS AS PROPOSED

PROPOSED CHANGE OF USE: SPORTS CLUB > RESIDENTIAL
EBENEZER BUILDING, BARNSLEY ROAD, CUDWORTH, S72 8UU
DWG No. 641–A02 rev––
SCALE 1:100@A3 SEPTEMBER 2022

REV	DATE	ITEM	AUTH

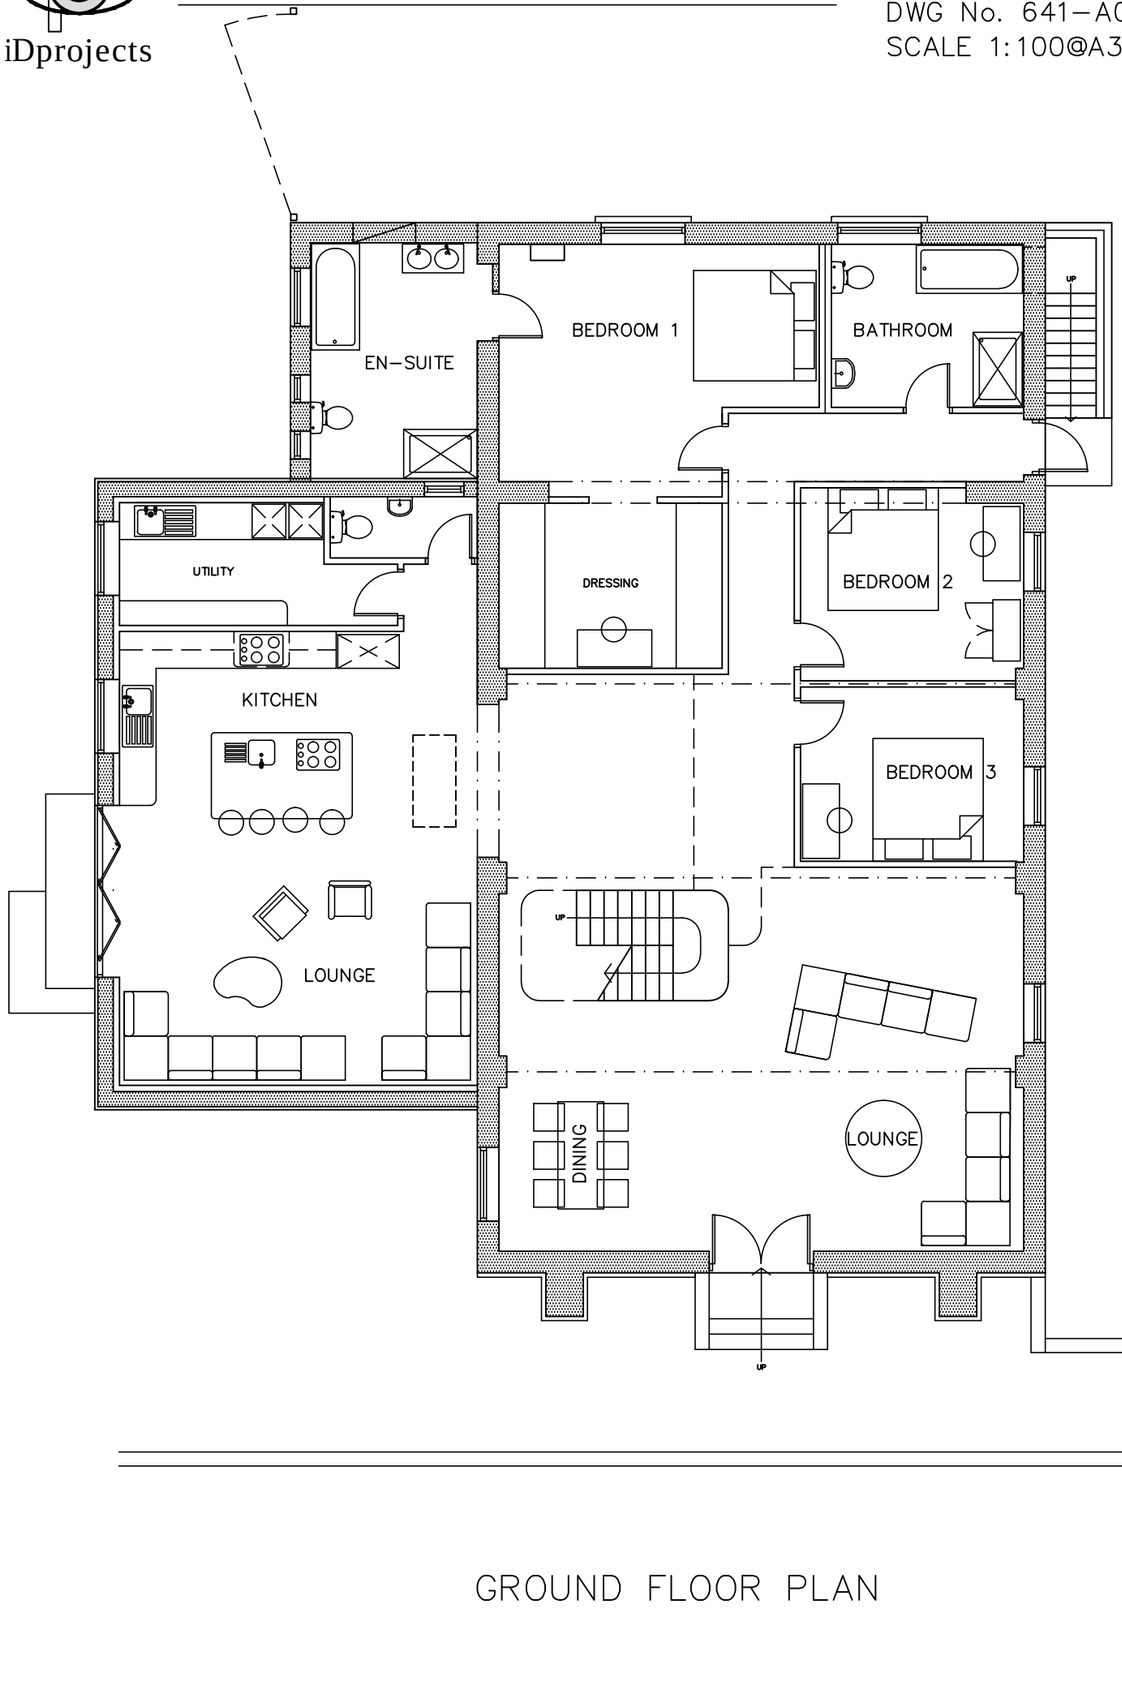

GROUND FLOOR PLAN

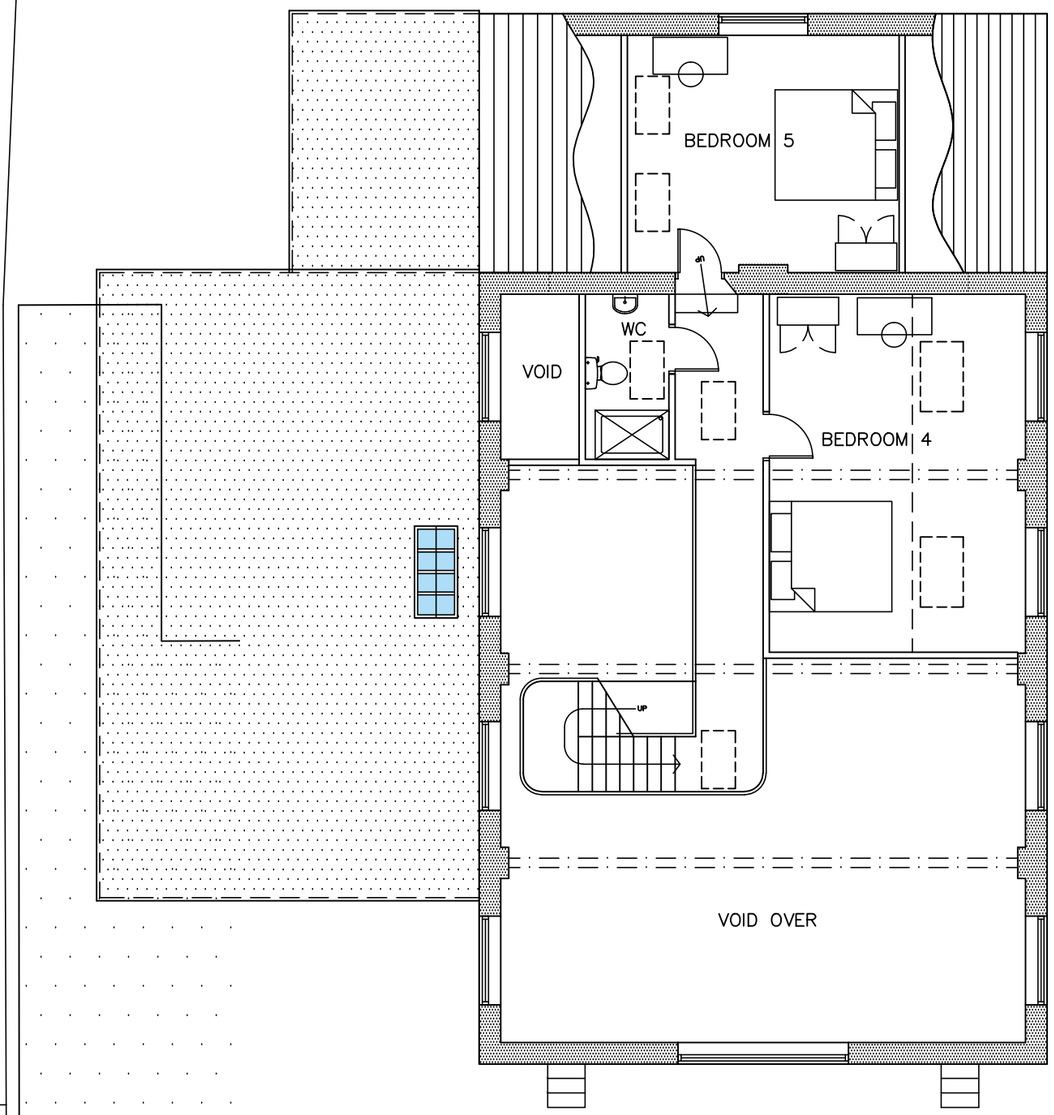

FIRST FLOOR PLAN