Notes.

Approval/Particulars on the information shown should be obtained prior to being used as a basis for any contract.

This drawing as been prepared subject to the following:
1. Planning Approval.
2. Building Regulation Approval.
3. Fire Officers Approval.
4. Highways Approval.
5. Enquiries on location of Statutory Utilities services & equipment.

Drawing based on Ordnance Survey data and is subject to a full line & level survey.
Reproduction in whole or in part is prohibited without the prior permission of Ordnance Survey
Crown Copyright 2010.

Contractors to check dimensions and notify any discrepancies or errors to the company immediately.

Work to figured dimensions only. Do not scale.

LITTLEFIELD LANE (PEDESTRIAN HIGHWAY)

POSSIBLE PARKING AREA
FOR APARTMENT BLOCKS 1

ENTRANCE TO SITE FROM
LITTLEFIELD LANE

APPROXIMATE No. OF ON
SITE CAR PARKING SPACES
FOR POSSIBLE APARTMENT
BLOCK 1

POSSIBLE APARTMENT
BLOCK 1

EXISTING BUILDING TO BE
DEMOLISHED SHOWED
DOTTED

LITTLEFIELD LANE

N

0 5 10 15 20 25 30 -1:200

Rev.	Date	Description	Drawn	Checked

WALL 2 WALL
DESIGNS
222 Westpoint
Wellington Street
Leeds
LS1 4JN
Tel: 07891593166
e-mail: phil.wall@w2wdesigns.co.uk
website: www.w2wdesigns.co.uk

Contractors to check dimensions
and notify any discrepancies or
errors to the company immediately
Work to figured dimensions only
DO NOT SCALE

Client:
MR & MRS HAYES

Project
LARRYS TYRE & EXHAUSTS
LITTLEFIELD LANE
WOMBWELL
BARNSLEY
S73 8DF

Title
POSSIBLE SITE PLAN
APARTMENT BLOCK 1

Drawn PDW Checked PDW
Date 01.07.11 Scale 1:200@A3
Status APPROVAL

Drg No. **100-PL-02**
Rev -

Notes:

Approval/Particulars on the information shown should be obtained prior to being used as a basis for any contract.


This drawing as been prepared subject to the following
1. Planning Approval
2. Building Regulation Approval.
3. Fire Officers Approval
4 Highways Approval
5 Enquiries on location of Statutory Utilities services & equipment.

Drawing based on Ordnance Survey data and is subject to a full line & level survey.
Reproduction in whole or in part is prohibited without the prior permission of Ordnance Survey
Crown Copyright 2010.

Contractors to check dimensions and notify any discrepancies or errors to the company immediately

Work to figured dimensions only. Do not scale.

N

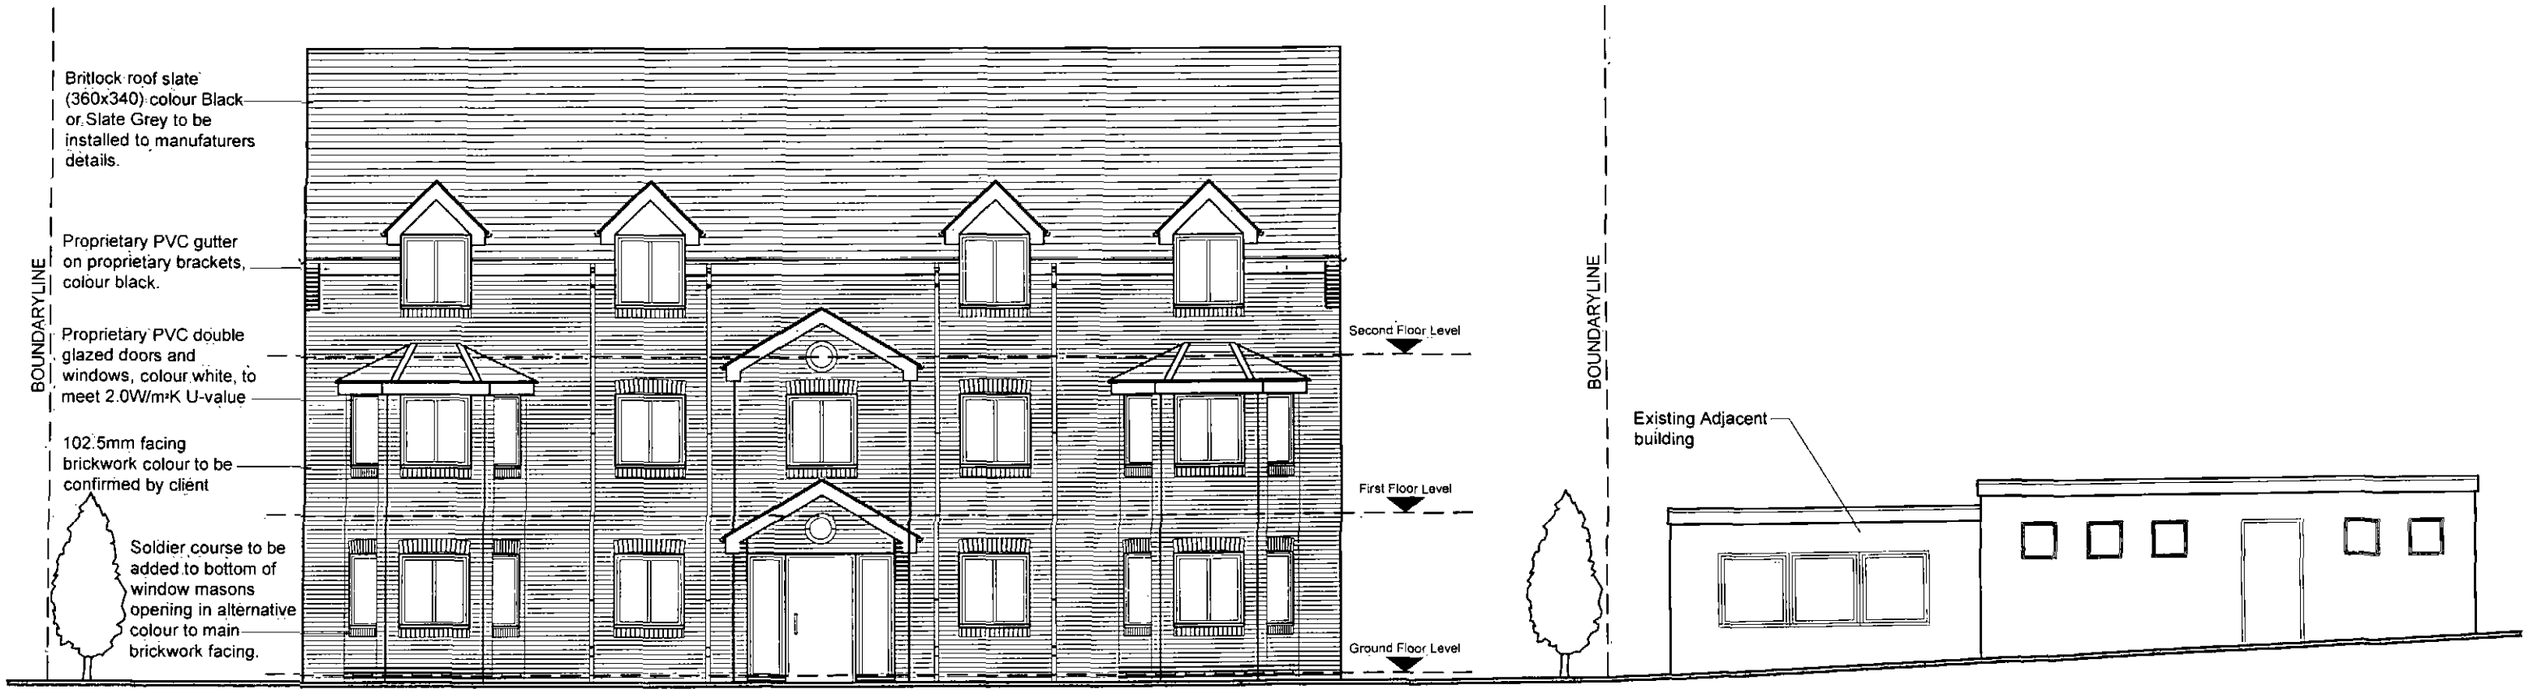

POSSIBLE FRONT ELEVATION FROM LITTLEFIELD LANE
APARMENT BLOCK 1
SCALE 1:100 @A3

0 1 2 3 4 5 6 7 8 9 10 -1:100

Rev.	Date	Description	Drawn	Checke

WALL 2 WALL
DESIGNS
222 Westpoint
Wellington Street
Leeds
LS1 4JN
Tel: 07891503186
e-mail: phil.wall@w2wdesigns.co.uk
website: www.w2wdesigns.co.uk

Contractors to check dimensions and notify any discrepancies or errors to the company immediately
Work to figured dimensions only
DO NOT SCALE

Client
MR & MRS HAYES

Project
LARRYS TYRE & EXHAUSTS
LITTLEFIELD LANE
WOMBWELL
BARNSLEY
S73 8DF

Title
POSSIBLE ELEVATIONS
APARTMENT BLOCK 1

Drawn PDW Checked PDW
Date 01.07.11 Scale 1:100@A3
Status APPROVAL

Drg No 100-PL-03
Rev -