

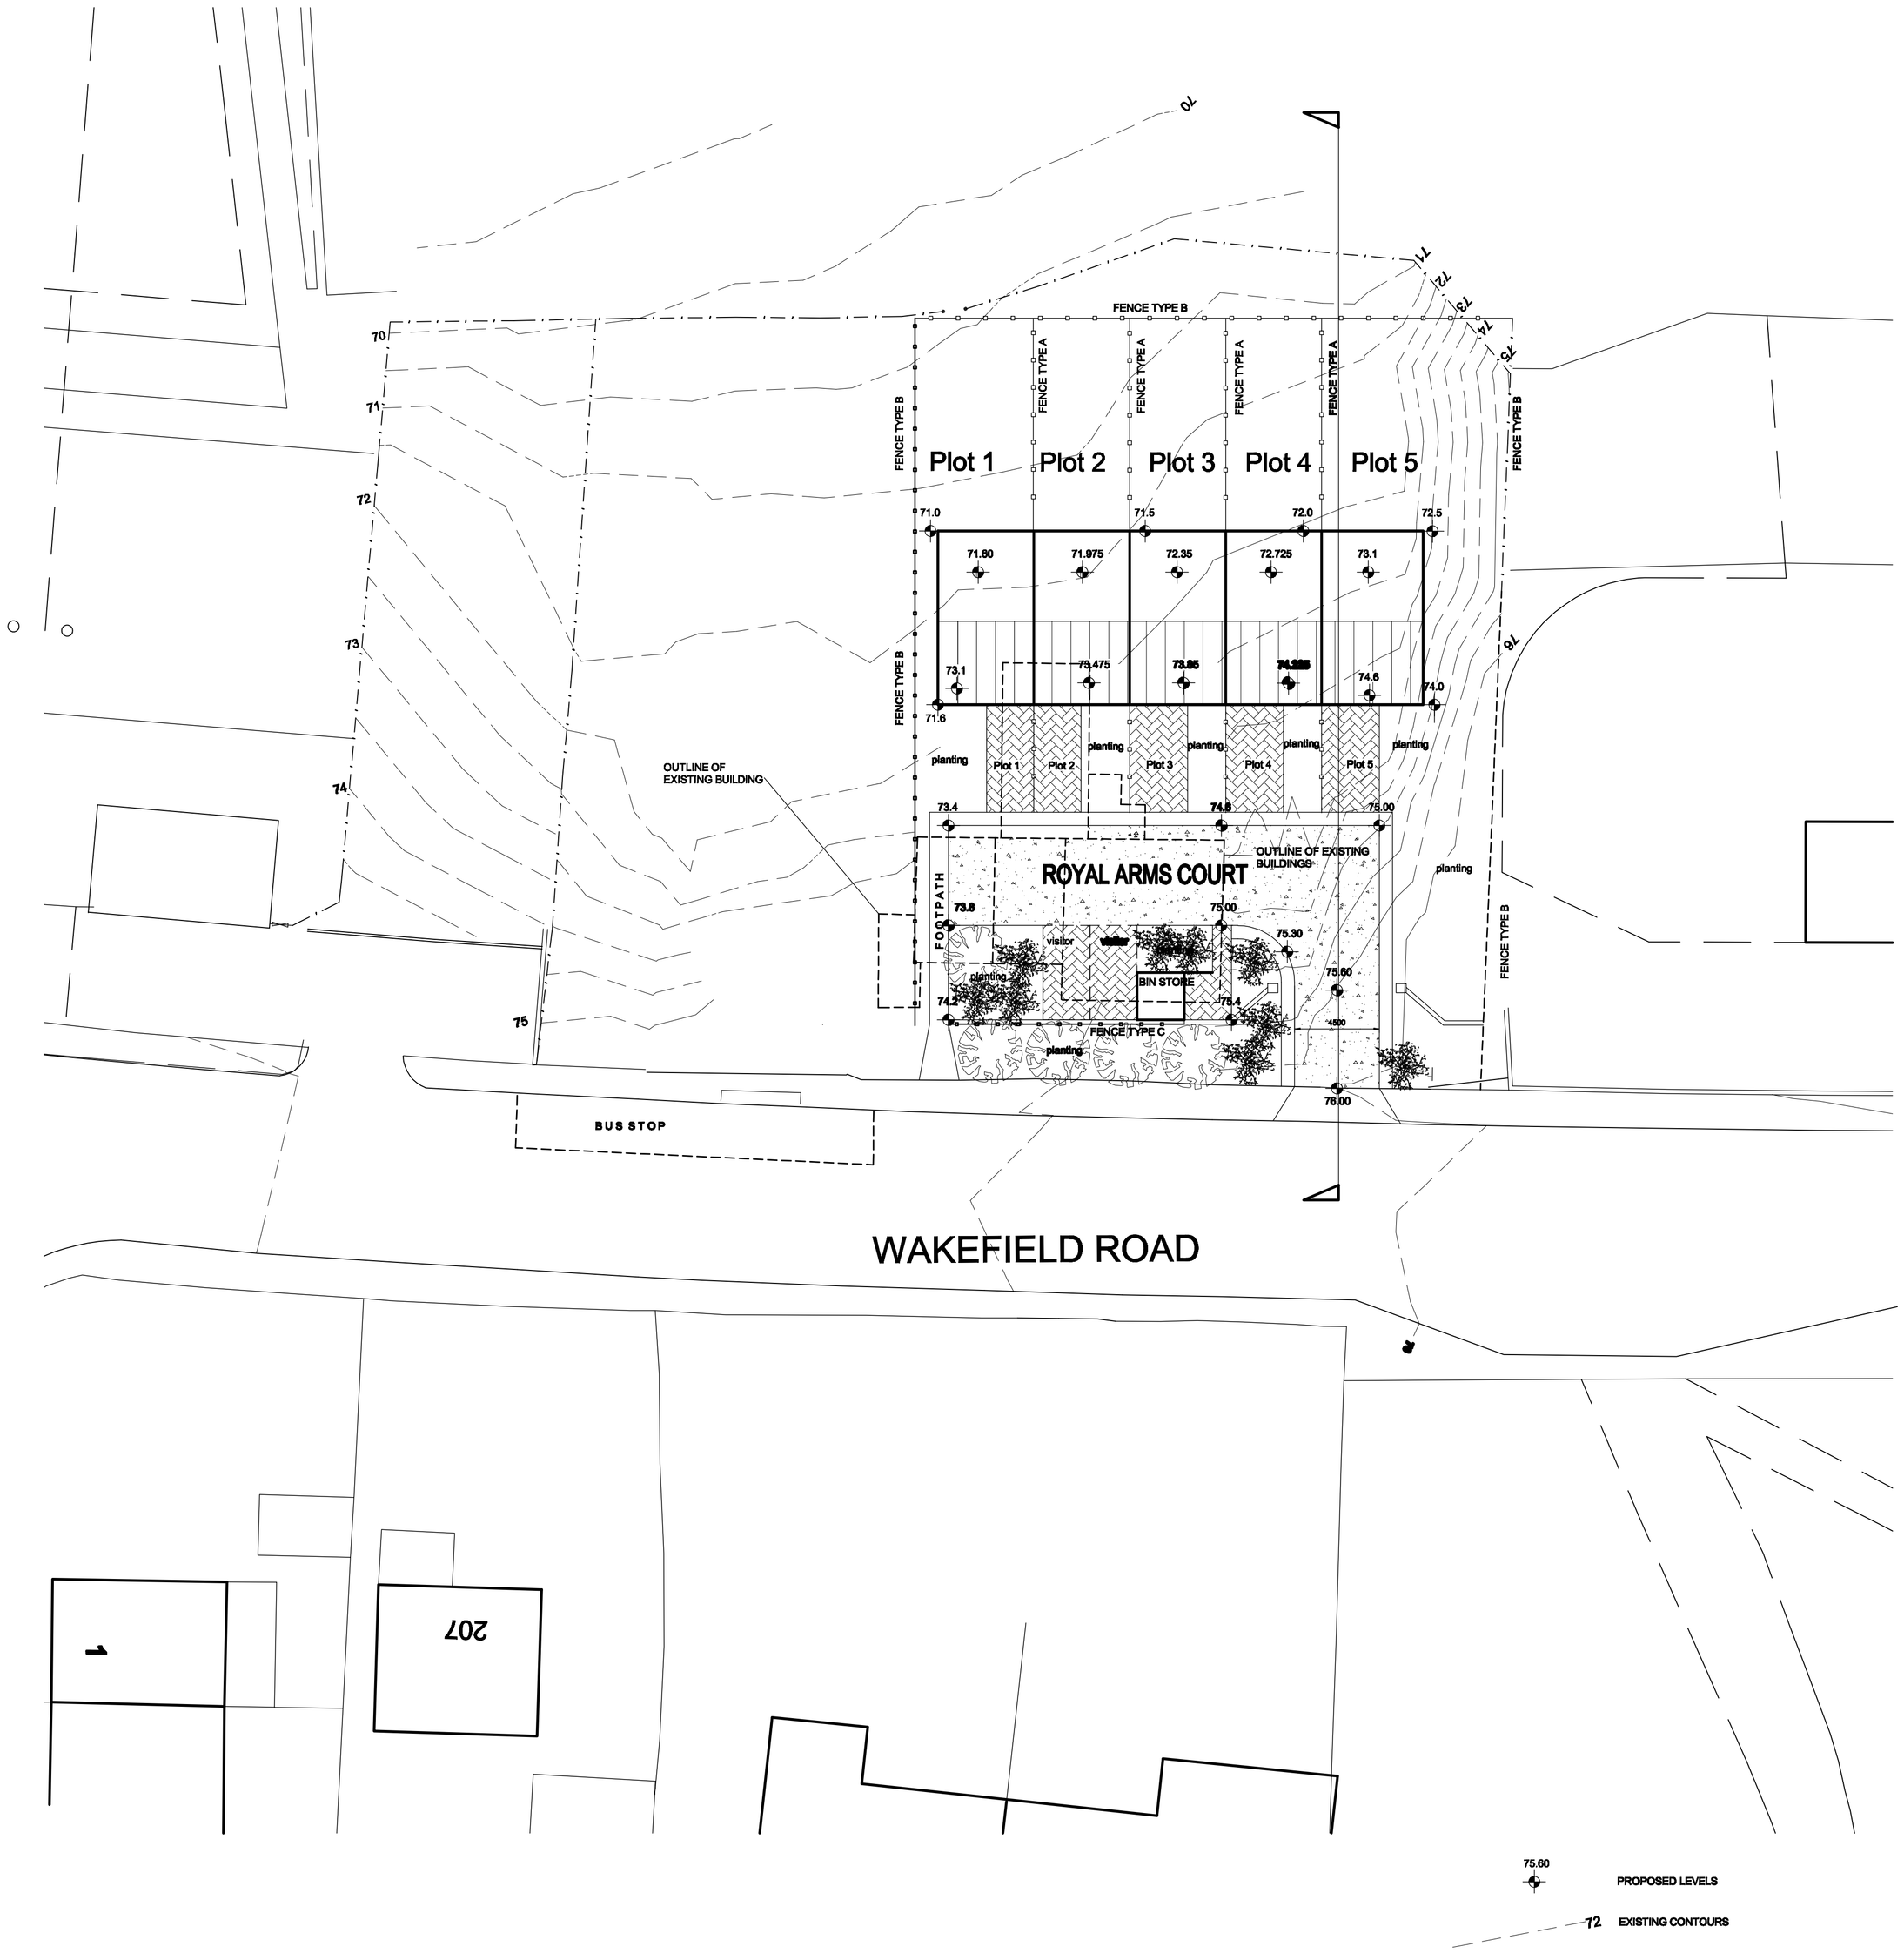


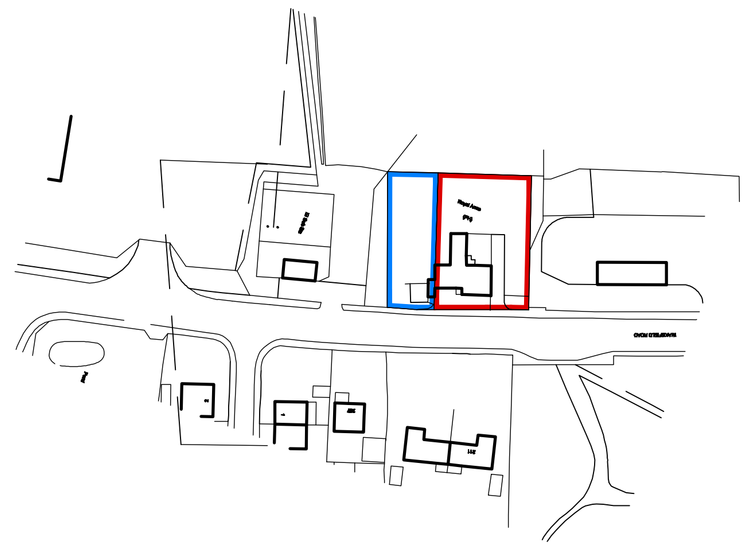


LOCATION PLAN
SCALE 1:1250

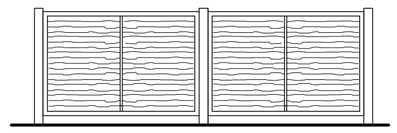


CONC POSTS
3" X 9" DARK STAINED TIMBER
LARCH LAP FENCING PANELS

FENCE TYPE A

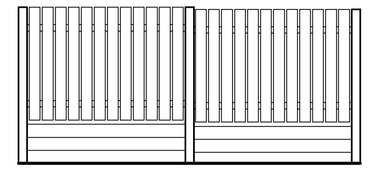

CONC POSTS
125X25MM DARK STAINED TIMBER
FENCING AND RAILS
CONC GRAVEL BOARDS

FENCE TYPE B
1800MM HIGH

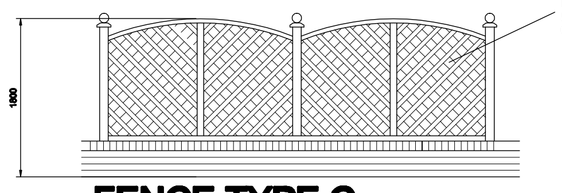

EUROPEAN V ARCH FENCING PANELS
STAINED DARK BROWN
ON BRICK WALL TO MATCH DWELLINGS

FENCE TYPE C

75.60 PROPOSED LEVELS

72 EXISTING CONTOURS

White Agus Partnership
PROVIDENCE VILLA,
42 SACKVILLE STREET,
BARNSLEY.
S70 2DB
Phone: 01226 206482
Fax: 01226 283030
Email: info@whiteaguspartnership.co.uk
Web: www.whiteaguspartnership.co.uk
SURVEYORS AND BUILDING DESIGN CONSULTANTS

Project.	Client.
PROPOSED RESIDENTIAL DEVELOPMENT SITE OF ROYAL ARMS P.H. WAKEFIELD ROAD, BARNSLEY	SEALQUEST LTD
Drawing Title. SITE PLAN	Date. NOV 2010 / Scale. 1:200 @ A1
	Ref. 10-042 / Dwg. No. 02 / Rev. A

Date	Suffix	Description	Date	Suffix	Description
04-04-11	A	MINOR REVISION			