


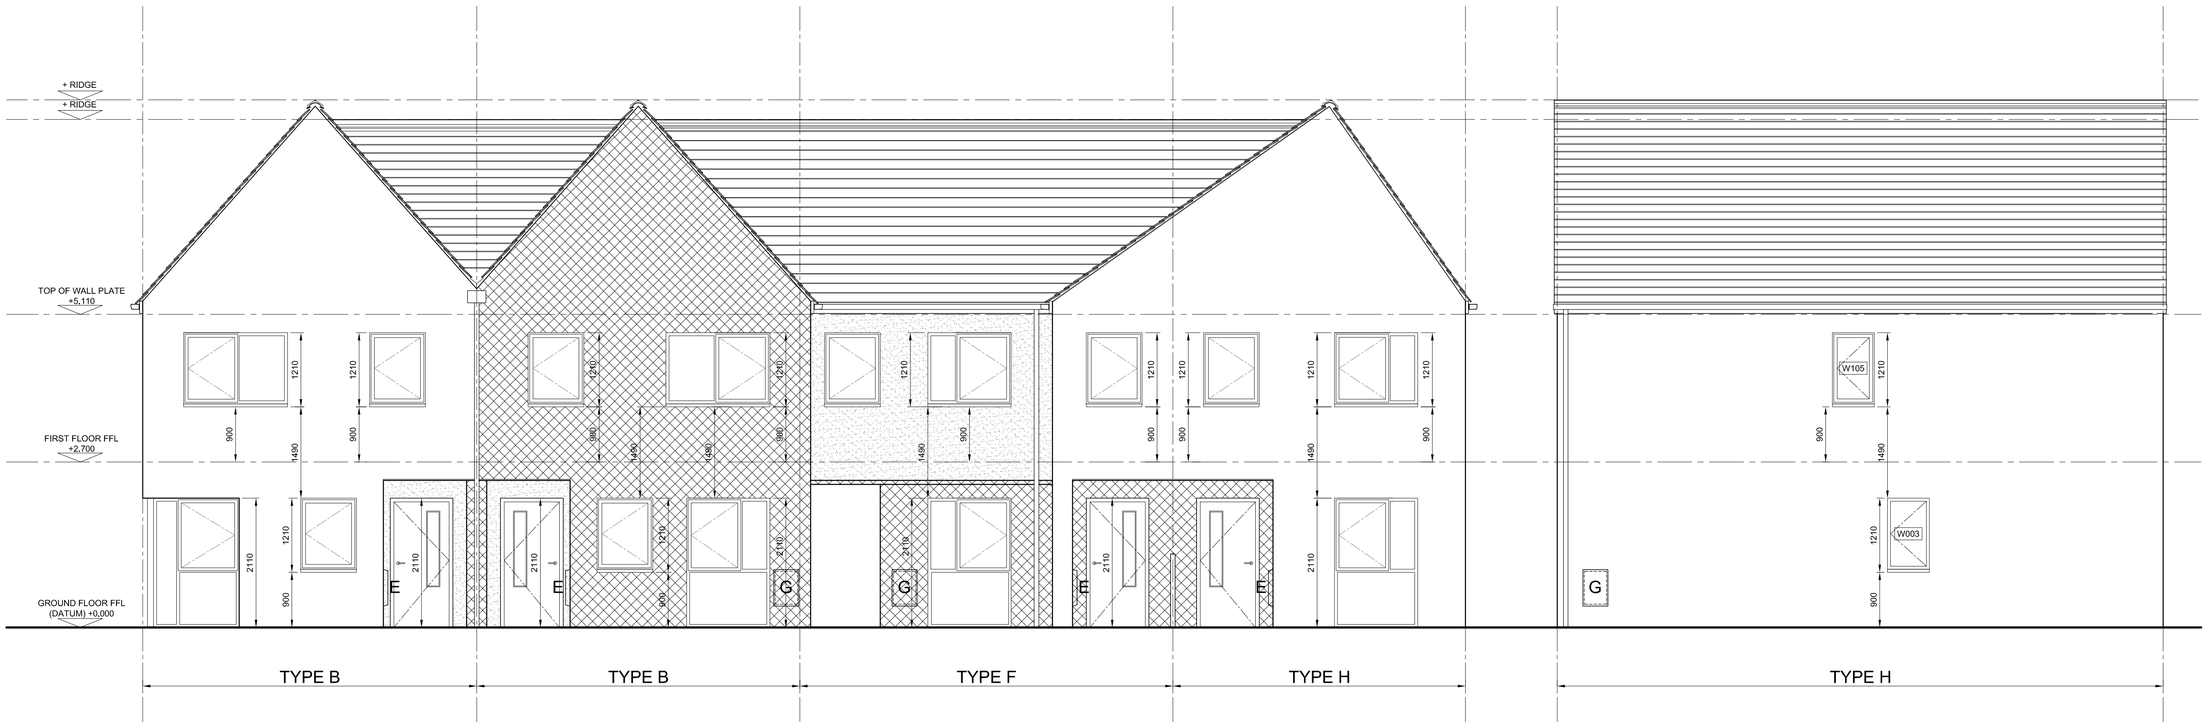

CONSTRUCTION DRAWING

STAGE 1
Information/ Comments ✓

STAGE 2
Construction

NOTES

DO NOT SCALE FROM THIS DRAWING. ALL DIMENSIONS MUST BE CHECKED ON SITE BY THE CONTRACTOR PRIOR TO THE COMMENCEMENT OF ANY FABRICATION OR BUILDING WORKS. WHERE APPLICABLE, DIMENSIONS AND DETAILS ARE TO BE READ IN CONJUNCTION WITH SPECIALIST CONSULTANTS' DRAWINGS AND/OR OTHER SPECIFICATIONS; ANY DISPARITY IS TO BE BROUGHT TO THE ATTENTION OF CONTRACTOR PRIOR TO THE COMMENCEMENT OF ANY FABRICATION OR BUILDING WORKS.

REFER TO DRAWING: (03) 014

FOR SETTING OUT PLAN BLOCK 5 & 7

MATERIALS KEY:

- EXTERNAL WALL - WIENERBERGER WOODLAND MIXTURE BRICK
- EXTERNAL WALL - HANSON COUNTY RED SMOOTH BRICK
- EXTERNAL WALL - PAREX LANKO RENDER - COLOUR NATURAL G.00
- ROOF - FORTICRETE ROOFING - MINISLATE - COLOUR SLATE GREY
- DOOR - REFER TO WINDOW & DOOR SCHEDULE DRAWING - 320/04(..) FOR DETAILS
- WINDOW - REFER TO WINDOW & DOOR SCHEDULE DRAWING - 320/04 (..) FOR DETAILS
- PPC ALUMINIUM CLADDING

REVISIONS

This design is copyright ©

MAIN CONTRACTOR
Jack Lunn
Telephone: 0113 236 2777 Fax: 0113 236 2668
ADDRESS: PROGRESS HOUSE, 56 BRADFORD ROAD, PUDSEY, LEEDS, LS28 6AT.

PROPOSED RESIDENTIAL DEVELOPMENT

GEORGE STREET, DARFIELD

ELEVATIONS
HOUSE TYPES B, F & H
BLOCK 13

Drawn: RB Scale: 1:50 @ A1
Date: 18/11/13 Checked: RS

brewsterbye architects
5 NORTH HILL ROAD
HEADINGLEY
LEEDS
LS6 2EN
telephone
0113 2754000
facsimile
0113 2564250
e.mail
mail@brewsterbye.co.uk

Dwg No: 320/04(03)024