


Existing Site Plans

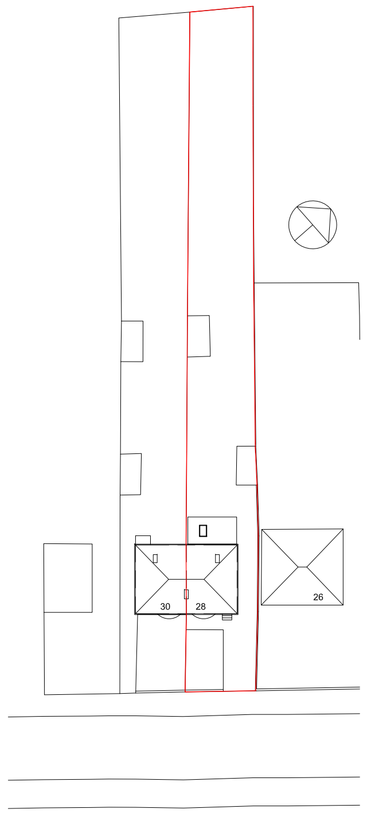

Site Plan (Scale 1:500)

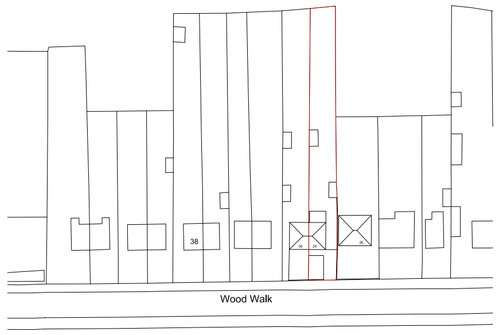


Location Plan (Scale 1:1250)

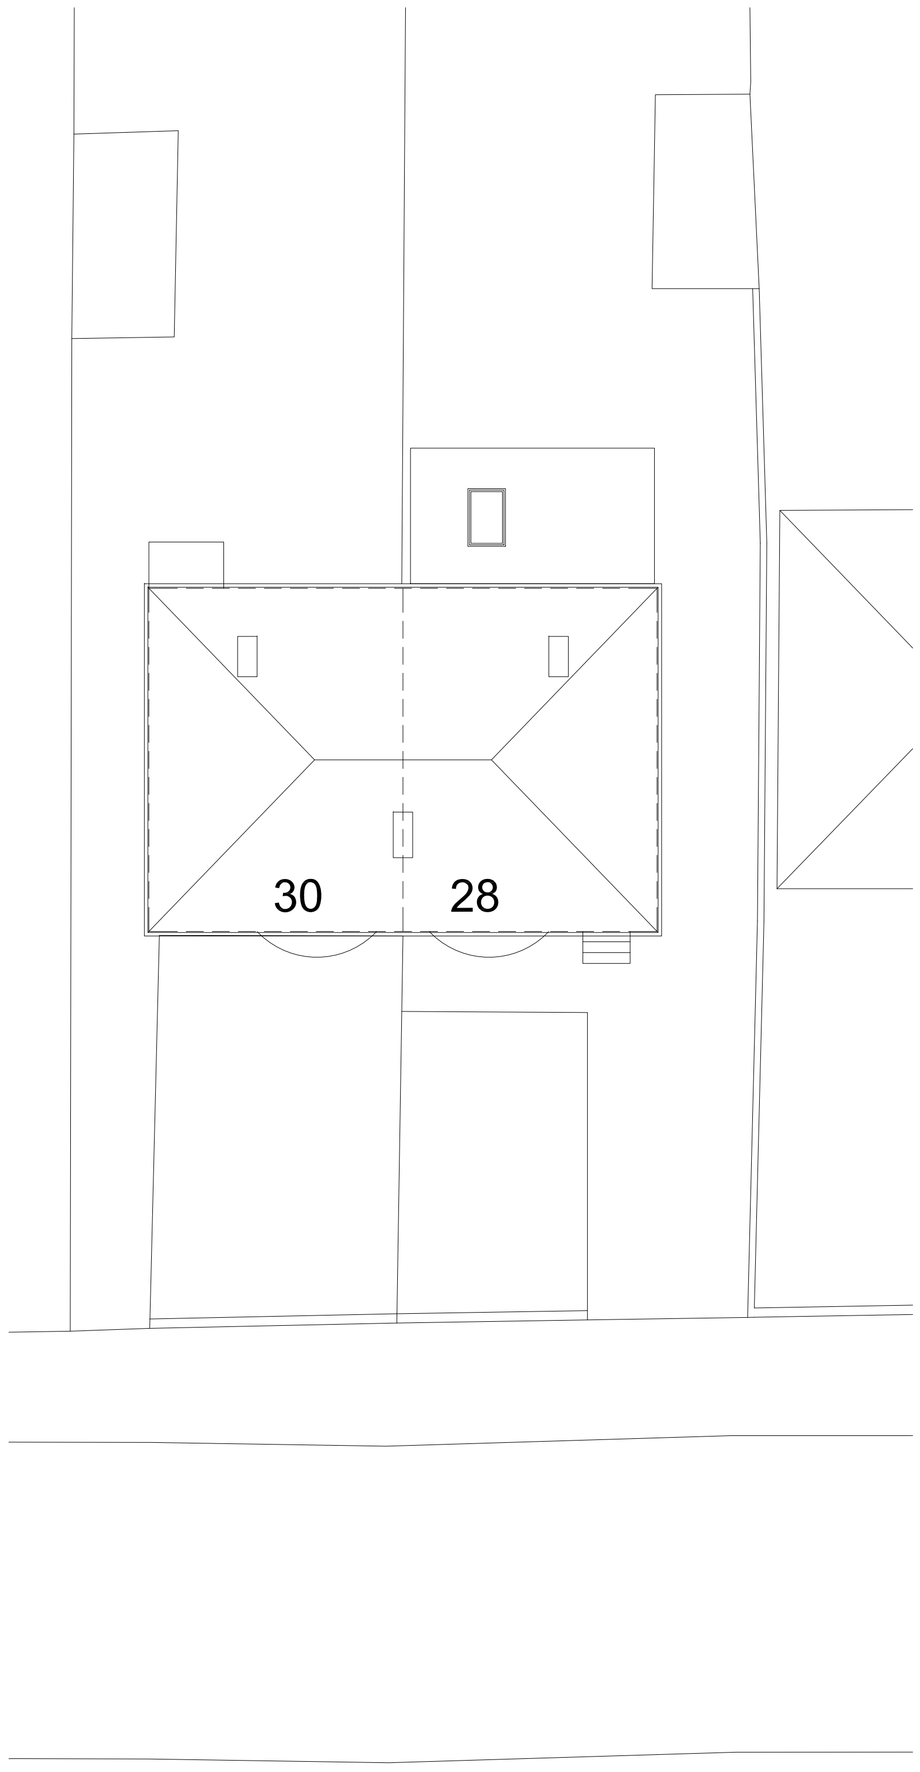


Site Plan (Scale 1:100)

Location Plan (Scale 1:1250)

Proposed Site Plans

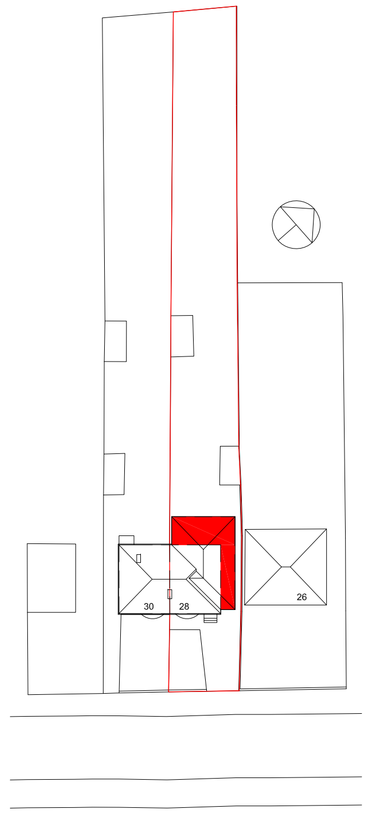

Site Plan (Scale 1:500)

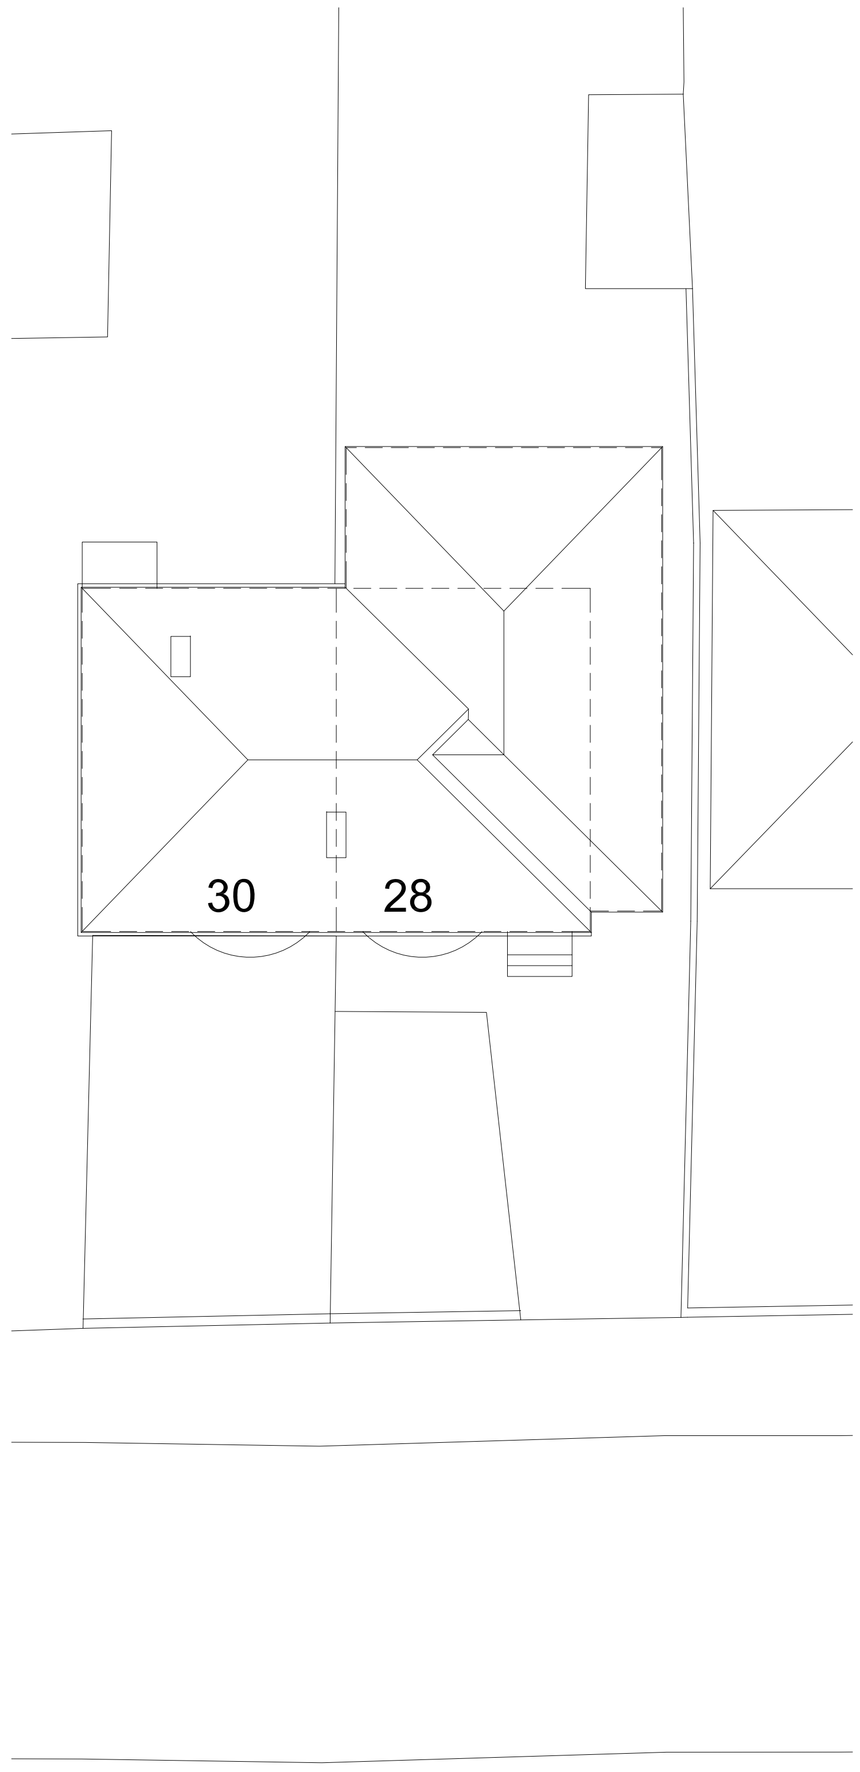

Site Plan (Scale 1:100)

Do not scale off this drawing - All dimensions and setting out to be verified on site. If in doubt contact the originator for clarification.

REV	DATE	DESCRIPTION	BY	CHKD
A		Setback removed from front elevation		
B	25.09.17	Set back introduced to front elevation		

NOTES:

PROJECT TITLE:
MR_WAYNE_EYRE
28_WOOD_WALK_WOMBWELL

DRAWING TITLE:
EXISTING_AND_PROPOSED_PLANS

SCALE: VARIES@A1

DRAWN:

CHECKED:

DATE:

DWG_00

PLANNING

REVISION: B