

This drawing is ©Reshape Architecture + Design Ltd. If in doubt ASK. Drawing measurements shall not be obtained by scaling. Verify all details and dimensions prior to construction. Immediately report any discepancies on this drawing. The drawing shall be read in conjunction with associated specifications and related consultants documents.

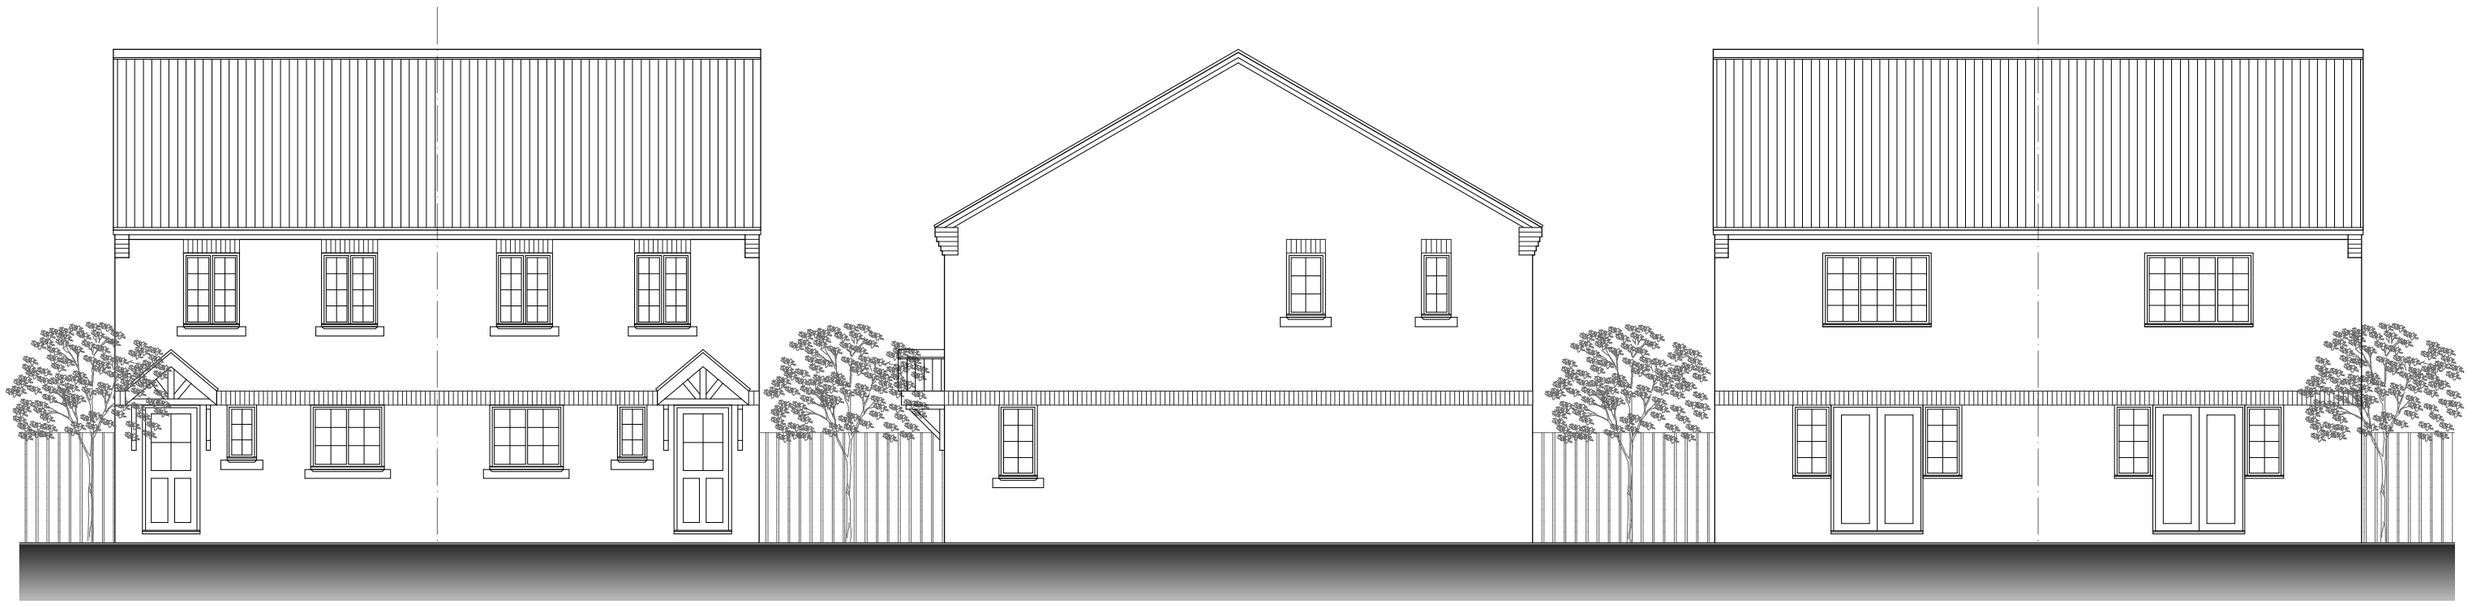


Front Elevation

Side Elevation


Rear Elevation

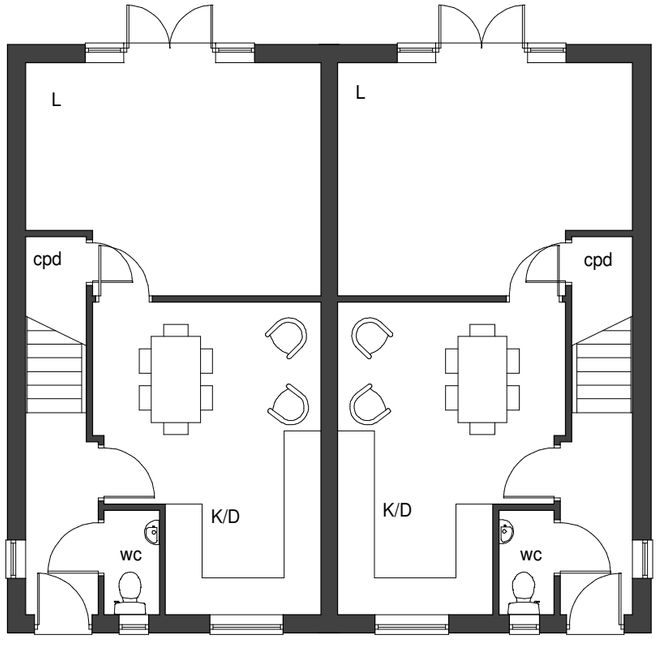

Ground Floor Plan

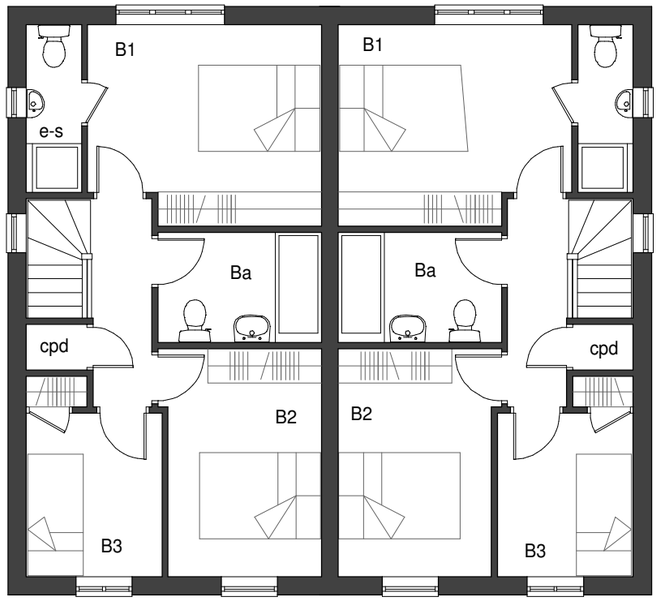

First Floor Plan

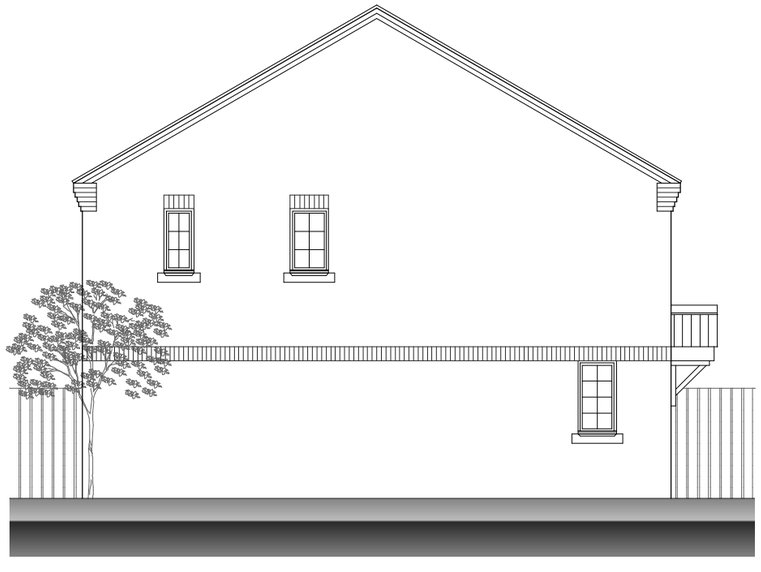

Side Elevation

MR W COOKE

PROPOSED DEVELOPMENT TO PINFOLD LANE, ROYSTON BARNSLEY

TYPE C

scale	date	drawn	checked
1:100 @ A3	JULY 15	PB	DG

drawing no

15 - ROYSTON - 6

revision

reshape
architecture + design ltd
Prime business centre
millfield road bentley doncaster DN5 0SJ
T 01302 875211
E reshapeaspace@yahoo.co.uk
W www.reshape-design.com