14. Applicant Contact Details

Telephone numbers

Country code:	National number:	Extension number:

Country code:	Mobile number (optional):

Country code:	Fax number (optional):

Email address (optional):

15. Agent Contact Details

[redacted]

Country code:	Extension number:

Country code:	Mobile number (optional):

Country code:	Fax number (optional):

Email address (optional):

[redacted]

16. Site Visit

Can the site be seen from a public road, public footpath, bridleway or other public land? ☑ Yes ☐ No


If the planning authority needs to make an appointment to carry out a site visit, whom should they contact? *(Please select only one)* ☐ Agent ☑ Applicant ☐ Other (if different from the agent/applicant's details)

If Other has been selected, please provide:

Contact name: [redacted] Telephone number:

Email address:

[redacted]

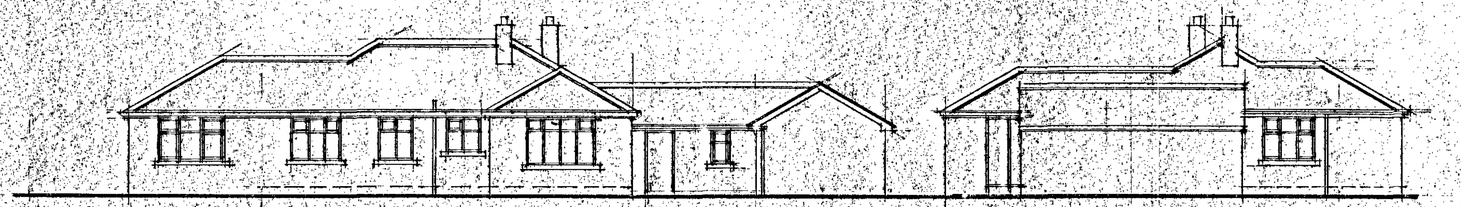


REAR ELEVATION

SIDE



FRONT ELEVATION

SIDE

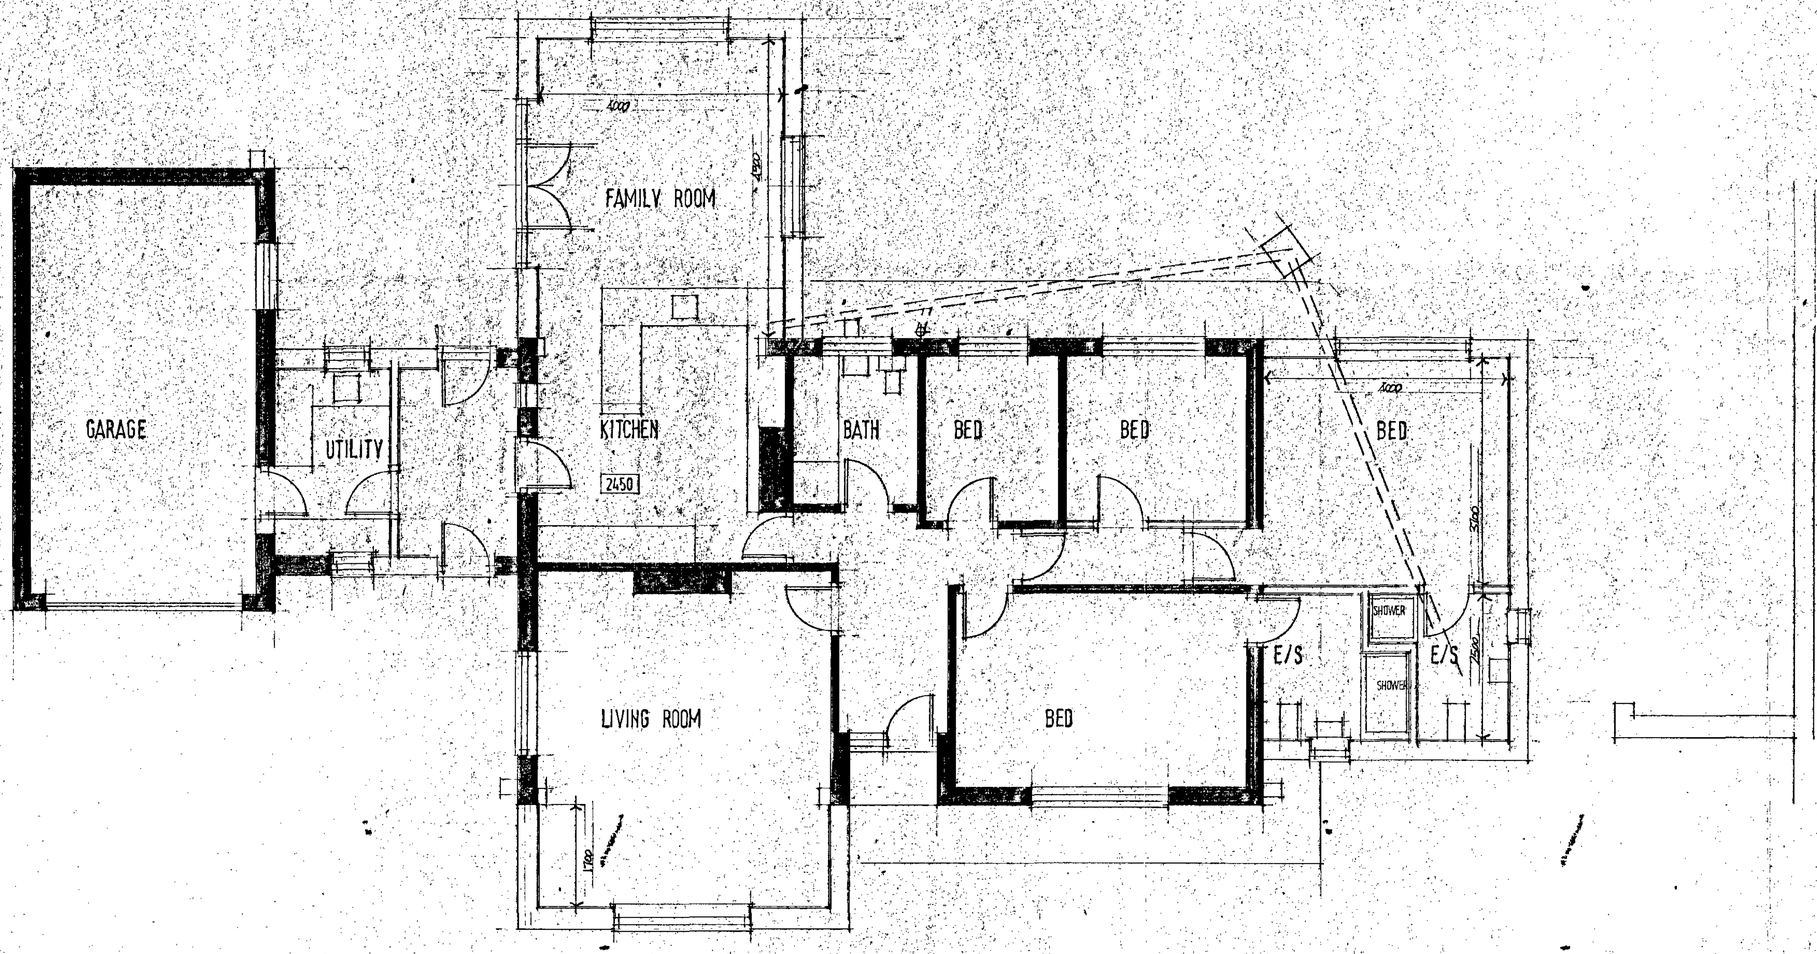

Barnsley Metropolitan Borough Council
29 JUL 2008
Corporate Mail Room

Ref.	Revision	Date

Client

MRS J BYRNE

Project

THE CROFT
SHORE HALL LANE
MILLHOUSE GREEN

Title


PROPOSALS

Scale: 1:100 1:50 Drawn: SL

Date: JUNE 08 Drawing No: N/20/2


BDS
BUILDING DESIGN SERVICES
15 Hunters Avenue Barnsley S70 6PL
Tel: 01226 733224

CDS LTD L&SH

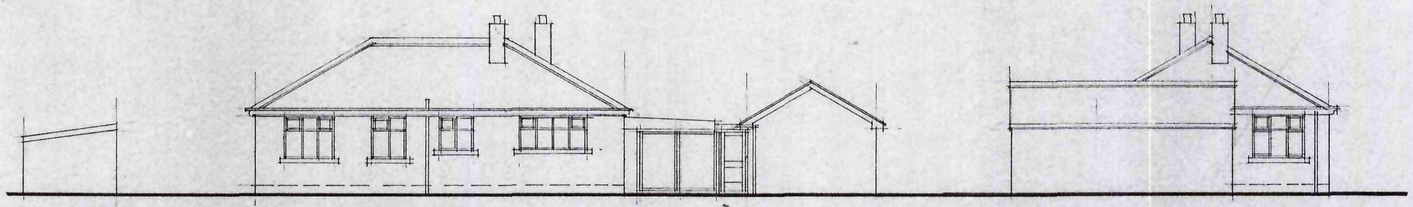


REAR ELEVATION


SIDE

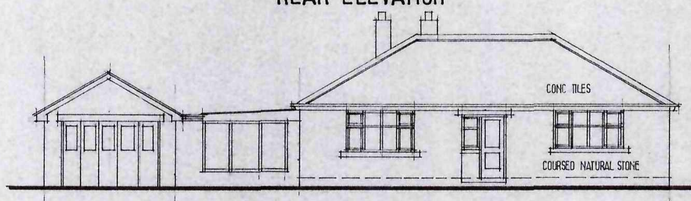


FRONT ELEVATION

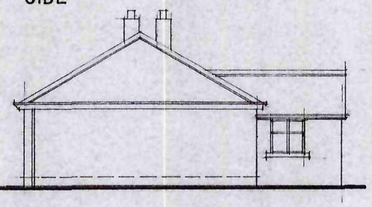


SIDE

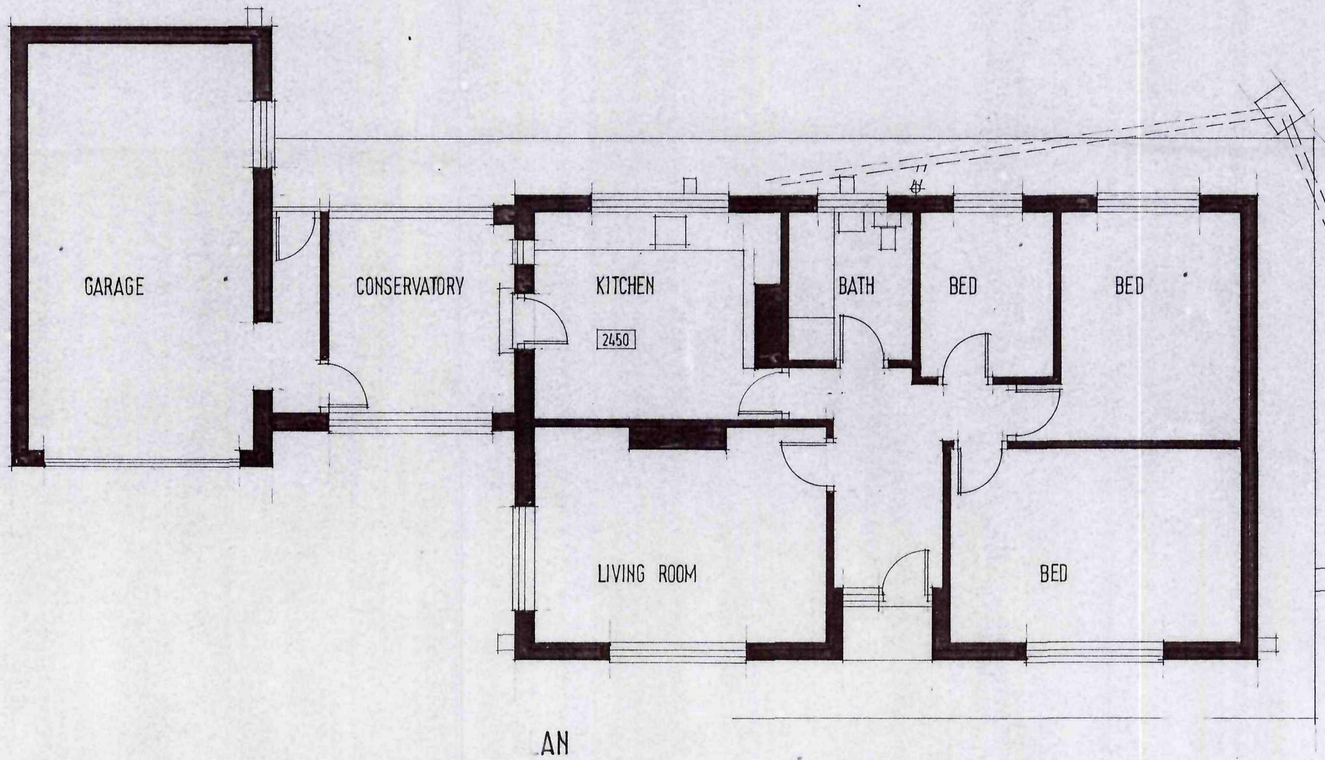

AN

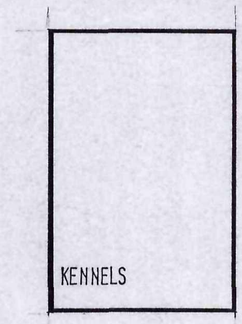

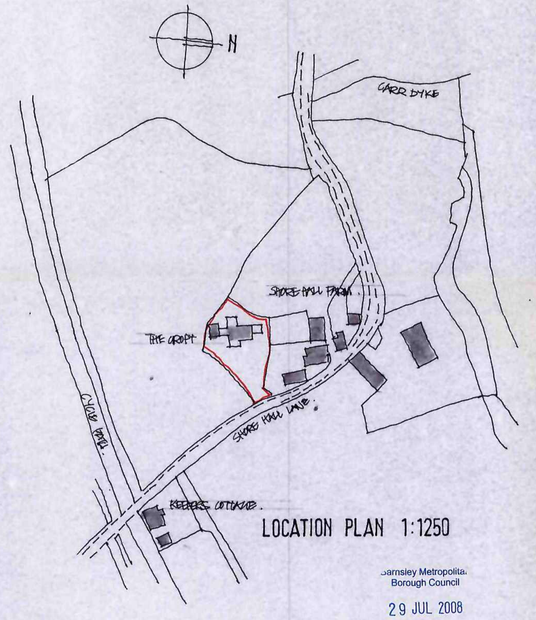

LOCATION PLAN 1:1250

Barnsley Metropolitan Borough Council
29 JUL 2008

Ref.	Revision	Date

Client

MRS J BYRNE

Project

THE CROFT
SHORE HALL LANE
MILLHOUSE GREEN

Title

SURVEY

Scale: 1:100 1:50 Drawn: SL

Date: JUNE 08 Drawing No: N/20/1

BDS
BUILDING DESIGN SERVICES
15 Hunters Avenue Barnsley S70 6PL
Tel: 01226 733224