V 1.8


SITE LOCATION



Reproduced by permission of Ordnance Survey on behalf of the Controller of Her Majesty's Stationery Office
All rights reserved. © Crown Copyright licence no. 100062043


SITE AREA PLAN

0 1:50,000 1km 2

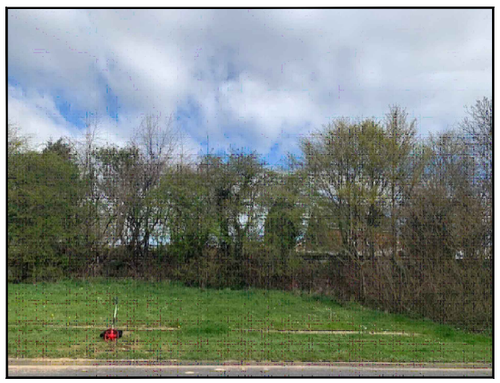

SITE PHOTOGRAPH

N

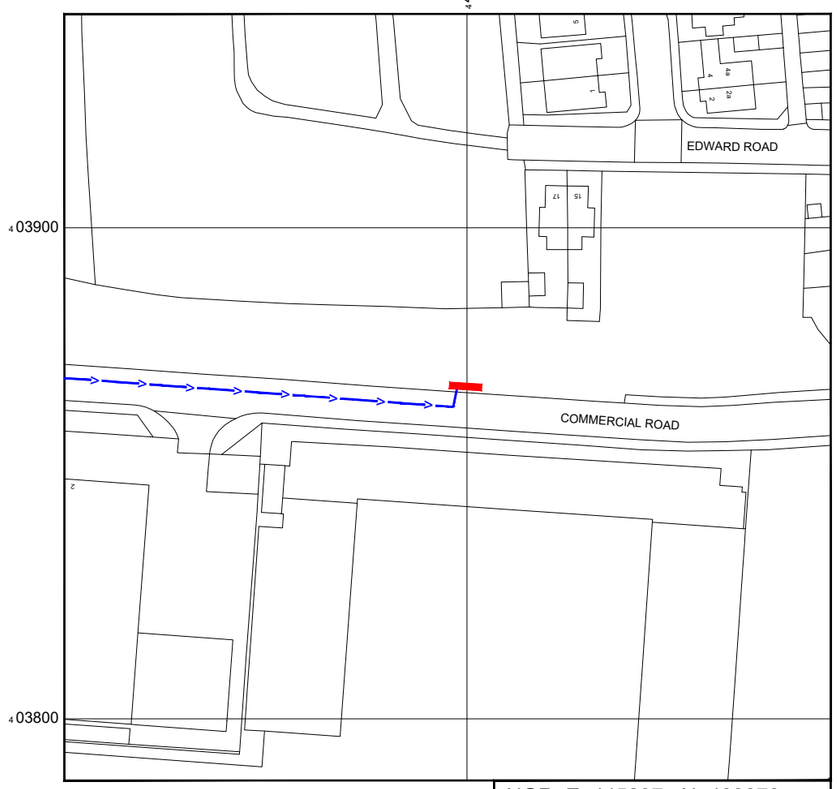

NGR E: 445297 N: 403870

Reproduced by permission of Ordnance Survey on behalf of the Controller of Her Majesty's Stationery Office
All rights reserved. © Crown Copyright licence no. 100062043

SITE LOCATION PLAN

0 1:1250 25m 50

GOOGLE MAPS QR CODE

GOOGLE MAPS - https://goo.gl/maps/bKJKxfVa1R9sUkug9

GOOGLE STREETVIEW - https://goo.gl/maps/hiCxqofjrRz9XeZ79

NOTES:

1. ALL DIMENSIONS IN MM UNLESS OTHERWISE NOTED.

DIRECTIONS TO SITE:
Head north-west on A1(M). At junction 37, take the A635 exit. At the roundabout, take the 1st exit onto Barnsley Rd/A635. At Fields End Roundabout, take the 2nd exit and stay on A635. At the roundabout, take the 2nd exit onto Dudley Dr. Turn left to stay on Dudley Dr. Continue onto Commercial Rd. Follow Commercial Road and site location is on the left hand side.

Site Provider's Property Boundary:

Access Route To Site:

Access Route:

Master:	MBNL / EE:	Project:	Purpose of Issue:	Issue:
M002	MBNL	3UK DNSW	Planning	B
Date:	24/04/2023	Revision / Upgrade Description:		
Drawn:	CDN	Pole location amended		
Checked:	DH			
Approved:	SD			
Master:	MBNL / EE:	Project:	Purpose of Issue:	Issue:
M001	MBNL	3UK DNSW	Planning	A
Date:	03/04/2023	Revision / Upgrade Description:		
Drawn:	CDN	First Issue - Site nomination dated: TBC		
Checked:	DH			
Approved:	SD			

CK Hutchison Networks (UK) Limited
Green Park
450 Longwater Avenue
Reading
RG30 3UR

Design Consultant & Principal Contractor:

WHP Telecoms
Unit 1 Maple Park,
Low Fields Avenue, Leeds
LS12 6HH

Tel: 01133023550
e-mail: info@whptelecoms.com

Site Name: COMMERCIAL ROAD STREETWORKS

Site ID: BAR22826

Address: COMMERCIAL ROAD, BOLTON UPON DEARNE, BARNSLEY, SOUTH YORKSHIRE MAYORAL COMBINED AUTHORITY, ENGLAND, S63 9AZ

Title: 002 SITE LOCATION PLAN

Project: 3UK DNSW


Purpose of Issue: PLANNING

EE Cell ID:	MBNL Cell ID:	Cell ID:
89929	BAR154	S1392

Master Drawing No: BAR22826_M002 Issue: B

100mm
50mm
10mm

V 1.8

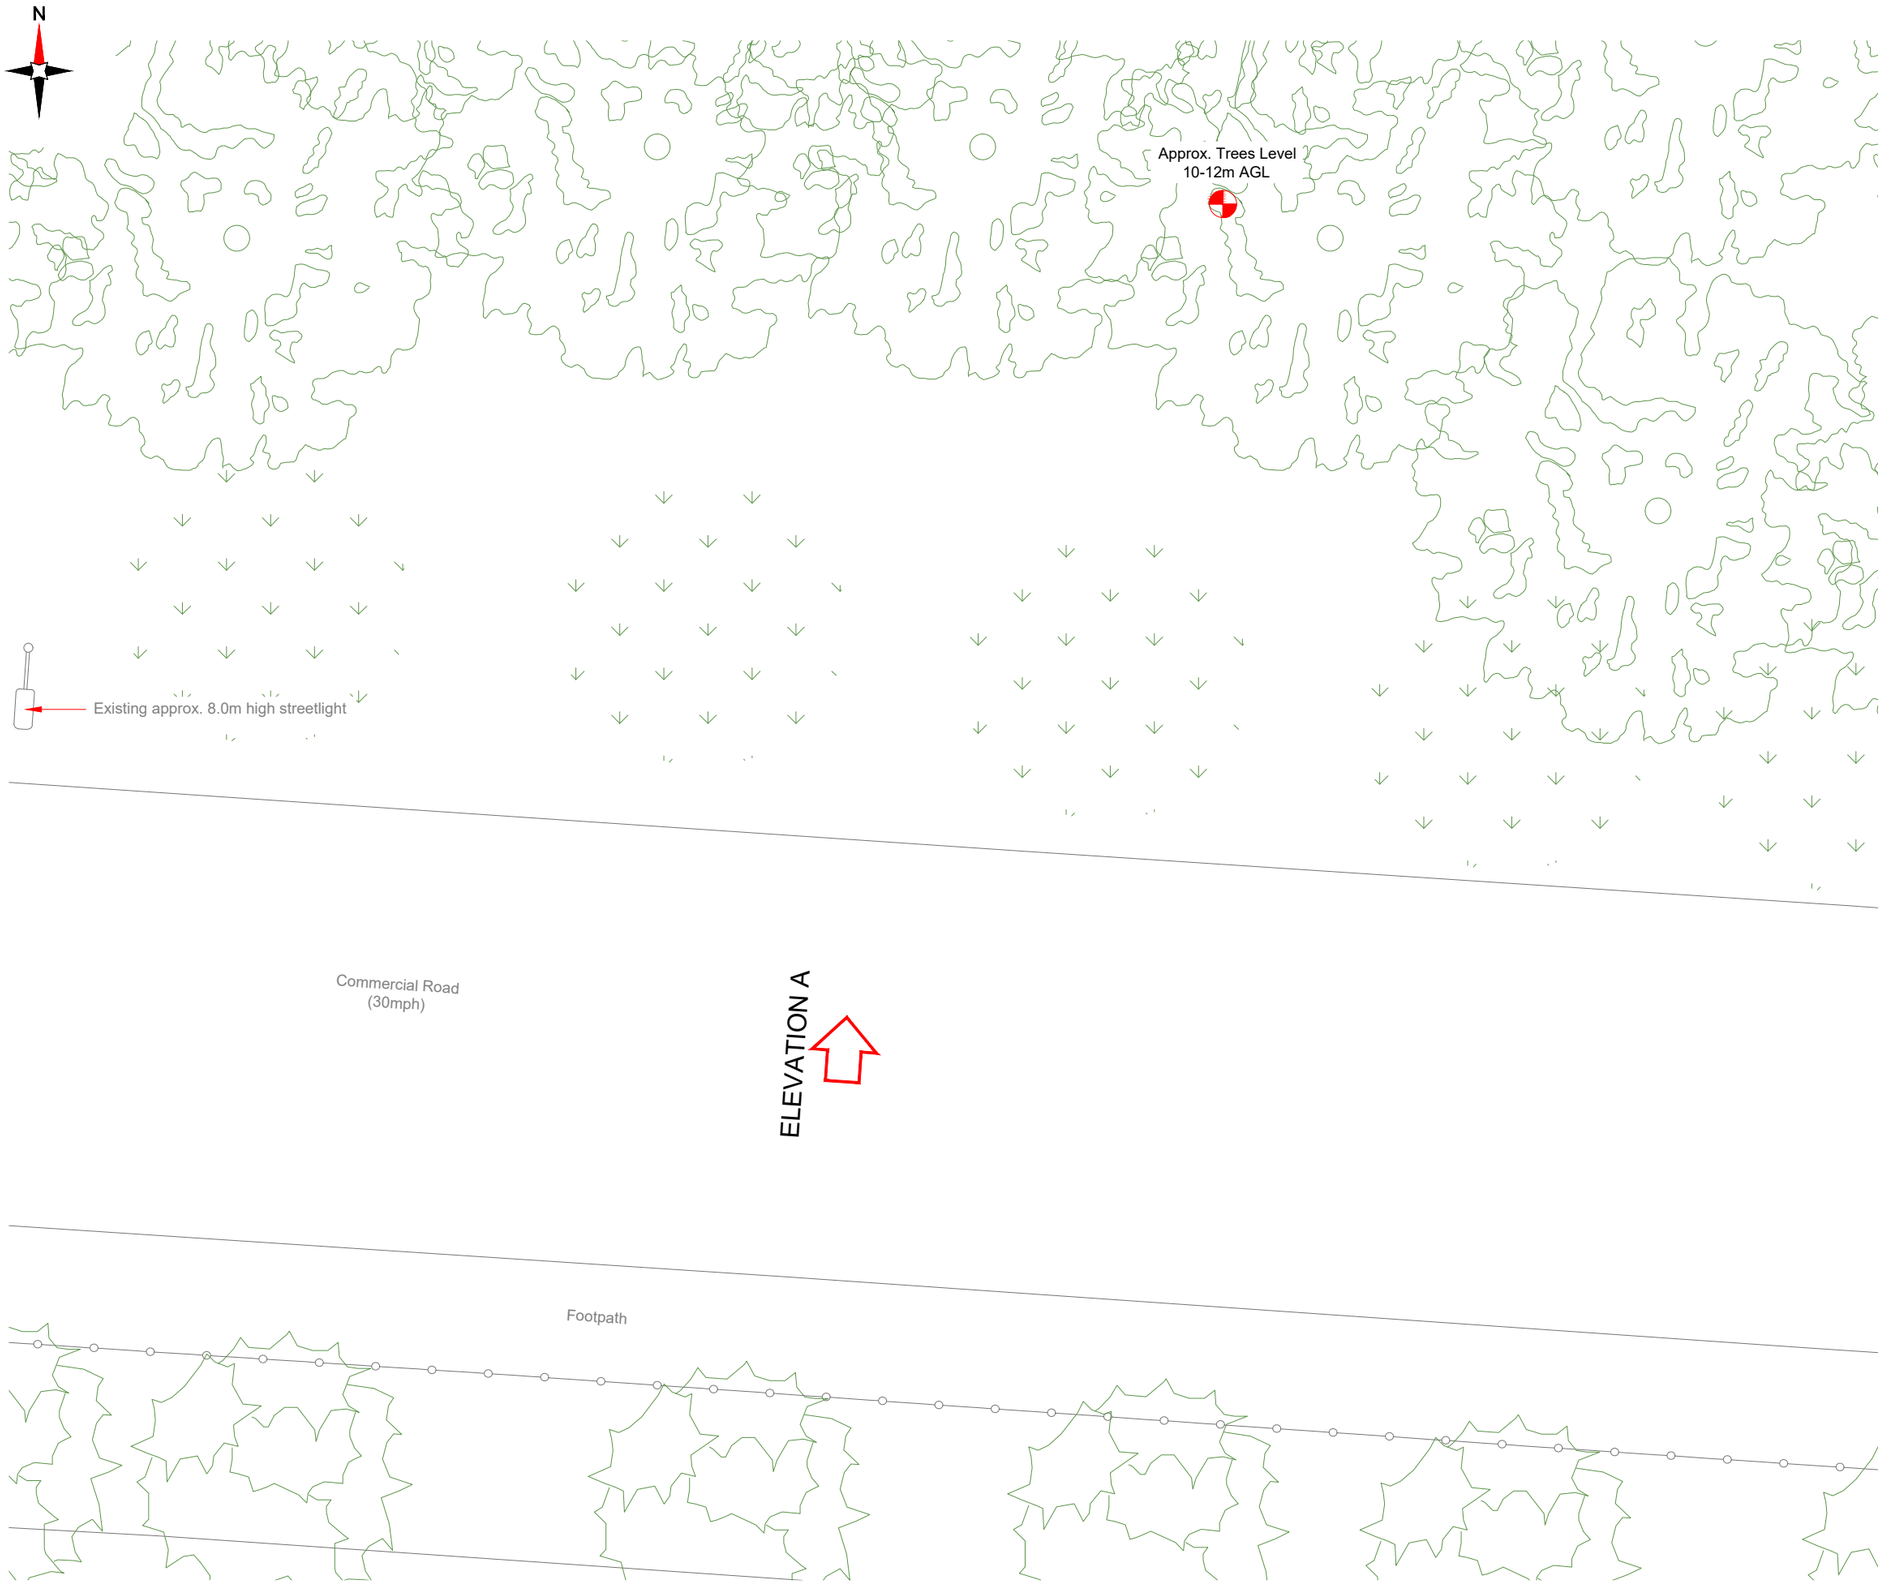

EXISTING SITE PLAN

0 1:100 2m 4

NOTES:

1. ALL DIMENSIONS IN MM UNLESS OTHERWISE NOTED.

Master:	MBNL / EE:	Project:	Purpose of Issue:	Issue:
M002	MBNL	3UK DNSW	Planning	B

Date:	24/04/2023
Drawn:	CDN
Checked:	DH
Approved:	SD

Revision / Upgrade Description: Pole location amended

Master:	MBNL / EE:	Project:	Purpose of Issue:	Issue:
M001	MBNL	3UK DNSW	Planning	A

Date:	03/04/2023
Drawn:	CDN
Checked:	DH
Approved:	SD

Revision / Upgrade Description: First Issue - Site nomination dated: TBC

CK Hutchison Networks (UK) Limited
Green Park
450 Longwater Avenue
Reading
RG30 3UR

Design Consultant & Principal Contractor:
WHP Telecoms
Unit 1 Maple Park,
Low Fields Avenue, Leeds
LS12 6HH

Tel: 01133023550
e-mail: info@whptelecoms.com

Site Name: COMMERCIAL ROAD STREETWORKS

Site ID: BAR22826

Address: COMMERCIAL ROAD, BOLTON UPON DEARNE, BARNSLEY, SOUTH YORKSHIRE MAYORAL COMBINED AUTHORITY, ENGLAND, S63 9AZ

Title: 100 EXISTING SITE PLAN

Project: 3UK DNSW

Purpose of Issue: PLANNING

EE Cell ID:	MBNL Cell ID:	Cell ID:
89929	BAR154	S1392

Master Drawing No: BAR22826_M002

Issue: B

V 1.8



EXISTING ELEVATION A

0 1:100 2m 4

100mm 50mm 10mm

NOTES:

1. ALL DIMENSIONS IN MM UNLESS OTHERWISE NOTED.

Master:	MBNL / EE:	Project:	Purpose of Issue:	Issue:
M002	MBNL	3UK DNSW	Planning	B

Date:	24/04/2023
Drawn:	CDN
Checked:	DH
Approved:	SD

Revision / Upgrade Description: Pole location amended

Master:	MBNL / EE:	Project:	Purpose of Issue:	Issue:
M001	MBNL	3UK DNSW	Planning	A

Date:	03/04/2023
Drawn:	CDN
Checked:	DH
Approved:	SD

Revision / Upgrade Description: First Issue - Site nomination dated: TBC

CK Hutchison Networks (UK) Limited

Green Park
450 Longwater Avenue
Reading
RG30 3UR

Design Consultant & Principal Contractor:

WHP Telecoms
Unit 1 Maple Park,
Low Fields Avenue, Leeds
LS12 6HH

Tel: 01133023550
e-mail: info@whptelecoms.com

Site Name: COMMERCIAL ROAD STREETWORKS

Site ID: BAR22826

Address: COMMERCIAL ROAD, BOLTON UPON DEARNE, BARNSLEY, SOUTH YORKSHIRE MAYORAL COMBINED AUTHORITY, ENGLAND, S63 9AZ

Title: 150 EXISTING ELEVATION A

Project: 3UK DNSW


Purpose of Issue: PLANNING

EE Cell ID:	MBNL Cell ID:	Cell ID:
89929	BAR154	S1392

Master Drawing No: BAR22826_M002

Issue: B

V 1.8

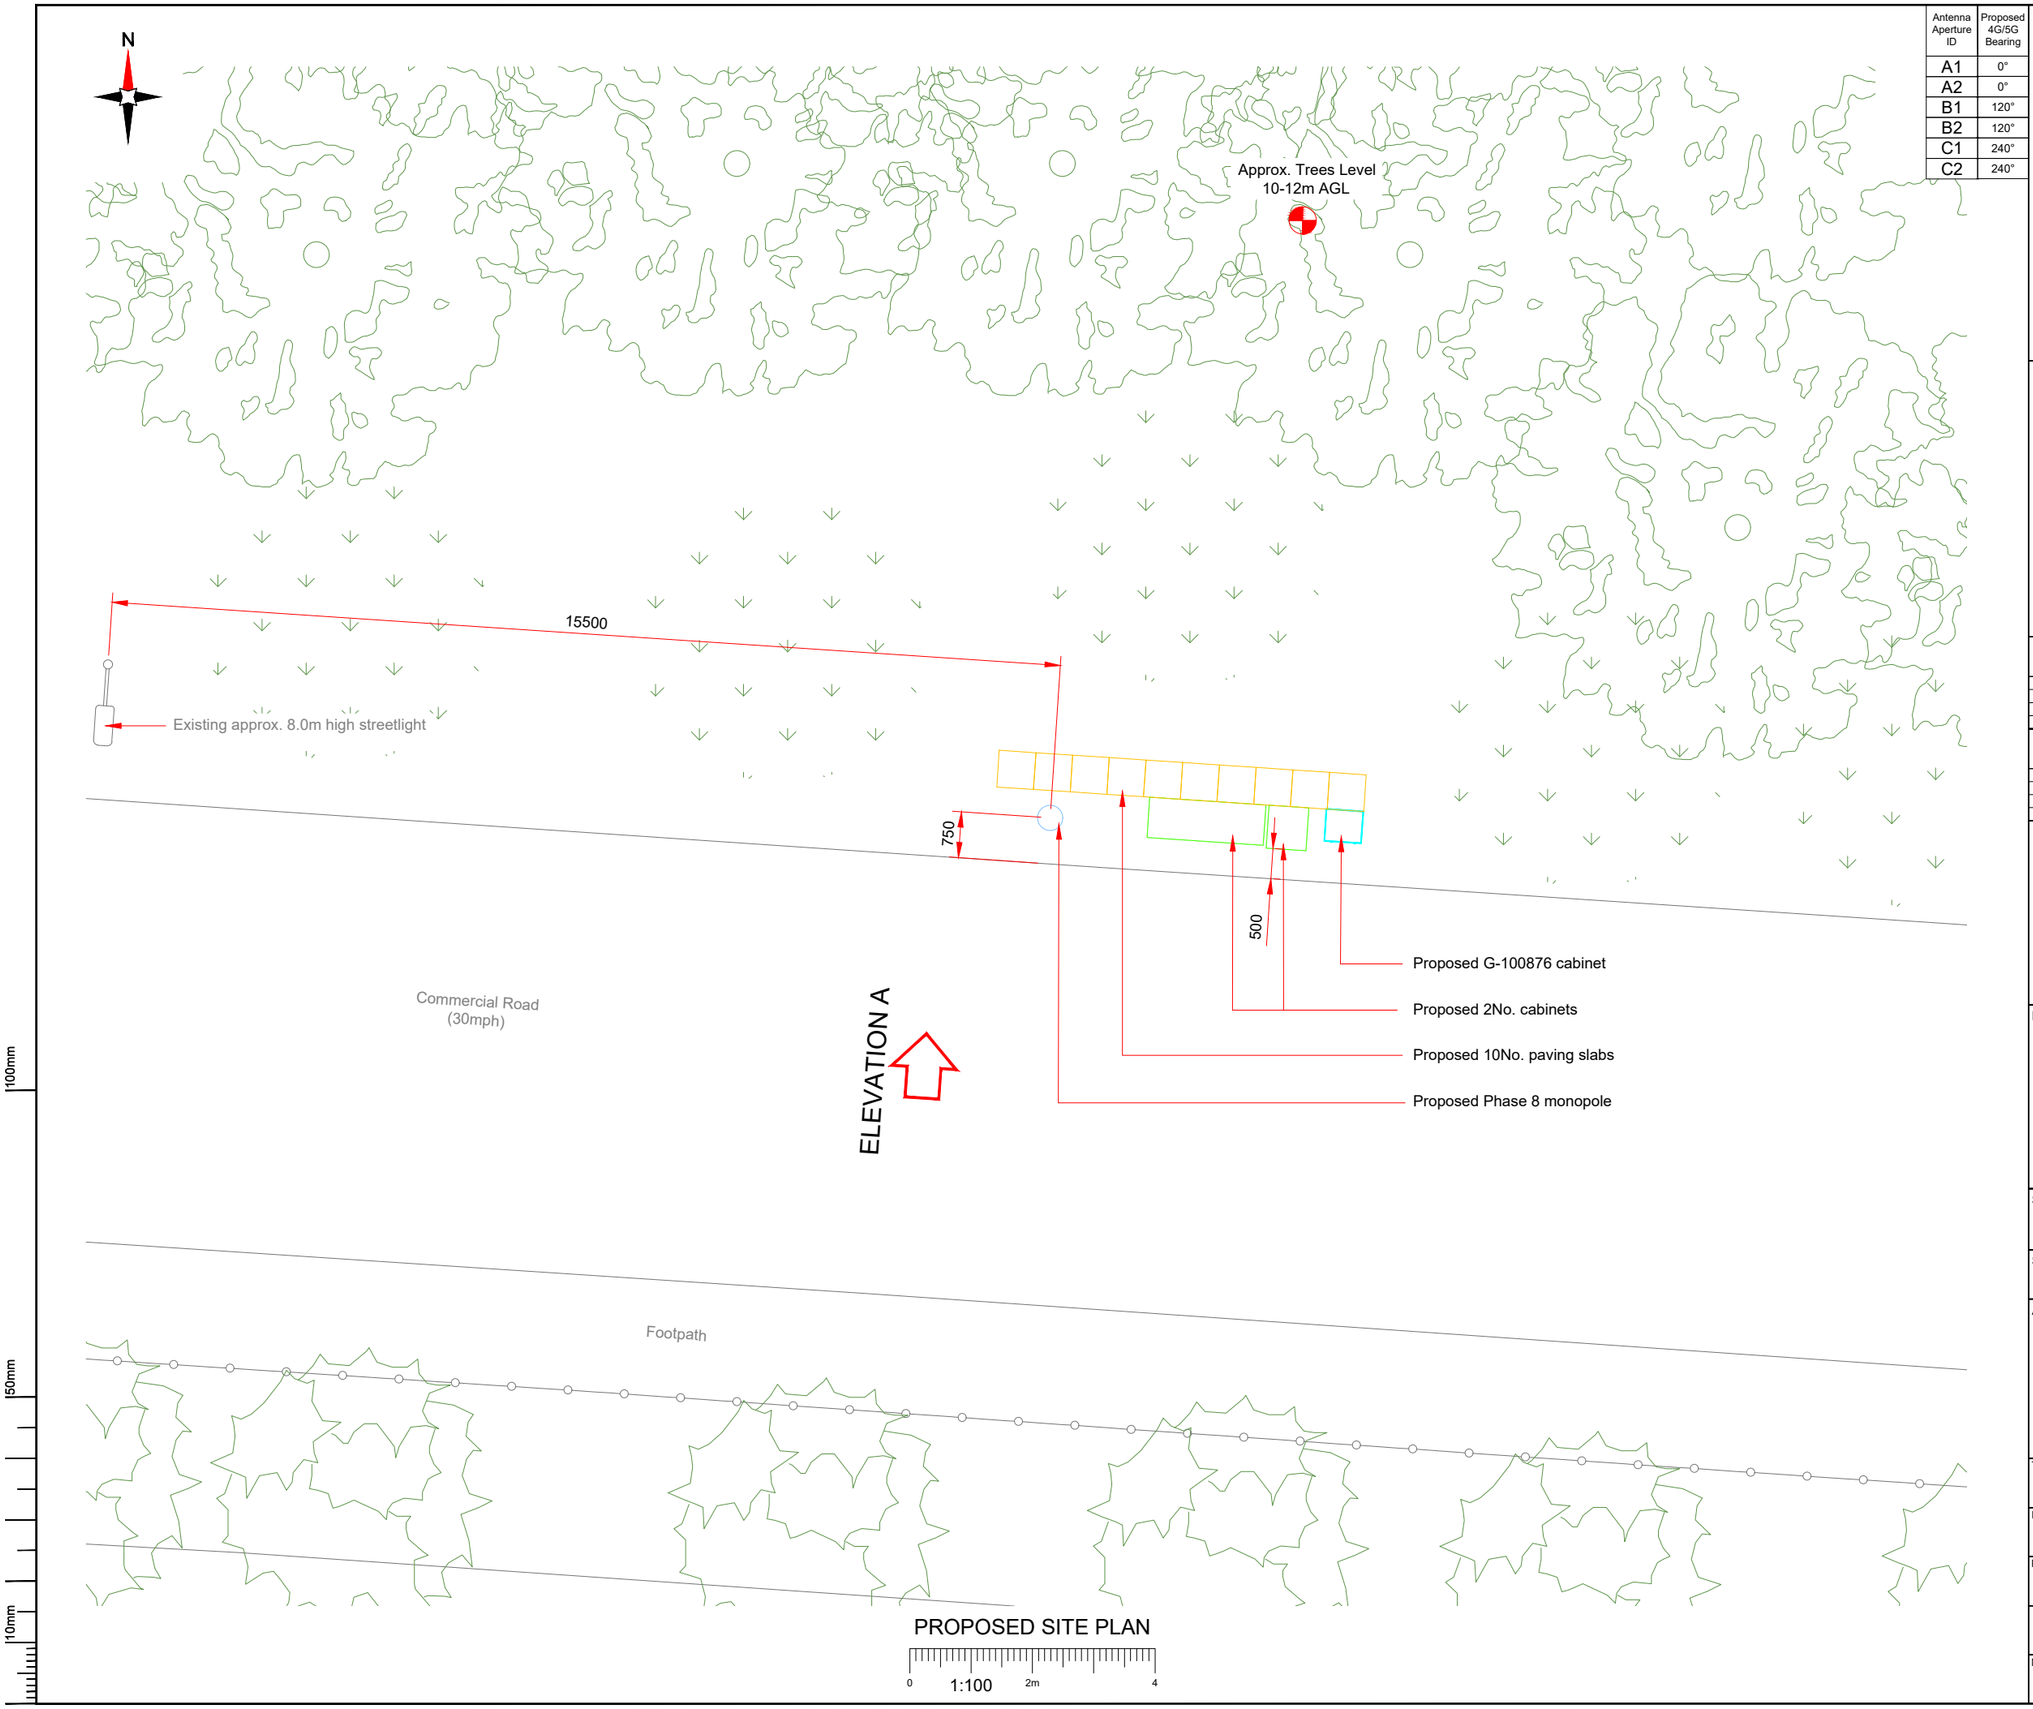

PROPOSED SITE PLAN

0 1:100 2m 4

Antenna Aperture ID	Proposed 4G/5G Bearing
A1	0°
A2	0°
B1	120°
B2	120°
C1	240°
C2	240°

NOTES:

1. ALL DIMENSIONS IN MM UNLESS OTHERWISE NOTED.

Master:	MBNL / EE:	Project:	Purpose of Issue:	Issue:
M002	MBNL	3UK DNSW	Planning	B

Date:	24/04/2023
Drawn:	CDN
Checked:	DH
Approved:	SD

Revision / Upgrade Description: Pole location amended

Master:	MBNL / EE:	Project:	Purpose of Issue:	Issue:
M001	MBNL	3UK DNSW	Planning	A

Date:	03/04/2023
Drawn:	CDN
Checked:	DH
Approved:	SD

Revision / Upgrade Description: First Issue - Site nomination dated: TBC

CK Hutchison Networks (UK) Limited
Green Park
450 Longwater Avenue
Reading
RG30 3UR

Design Consultant & Principal Contractor:

WHP Telecoms
Unit 1 Maple Park,
Low Fields Avenue, Leeds
LS12 6HH

Tel: 01133023550
e-mail: info@whptelecoms.com

Site Name: COMMERCIAL ROAD STREETWORKS

Site ID: BAR22826

Address: COMMERCIAL ROAD, BOLTON UPON DEARNE, BARNSLEY, SOUTH YORKSHIRE MAYORAL COMBINED AUTHORITY, ENGLAND, S63 9AZ

Title: 210 PROPOSED SITE PLAN

Project: 3UK DNSW

Purpose of Issue: PLANNING

EE Cell ID:	MBNL Cell ID:	Cell ID:
89929	BAR154	S1392


Master Drawing No:	Issue:
BAR22826_M002	B

V 1.8

Antenna Aperture ID	Proposed 4G/5G Bearing
A1	0°
A2	0°
B1	120°
B2	120°
C1	240°
C2	240°

NOTES:

1. ALL DIMENSIONS IN MM UNLESS OTHERWISE NOTED.

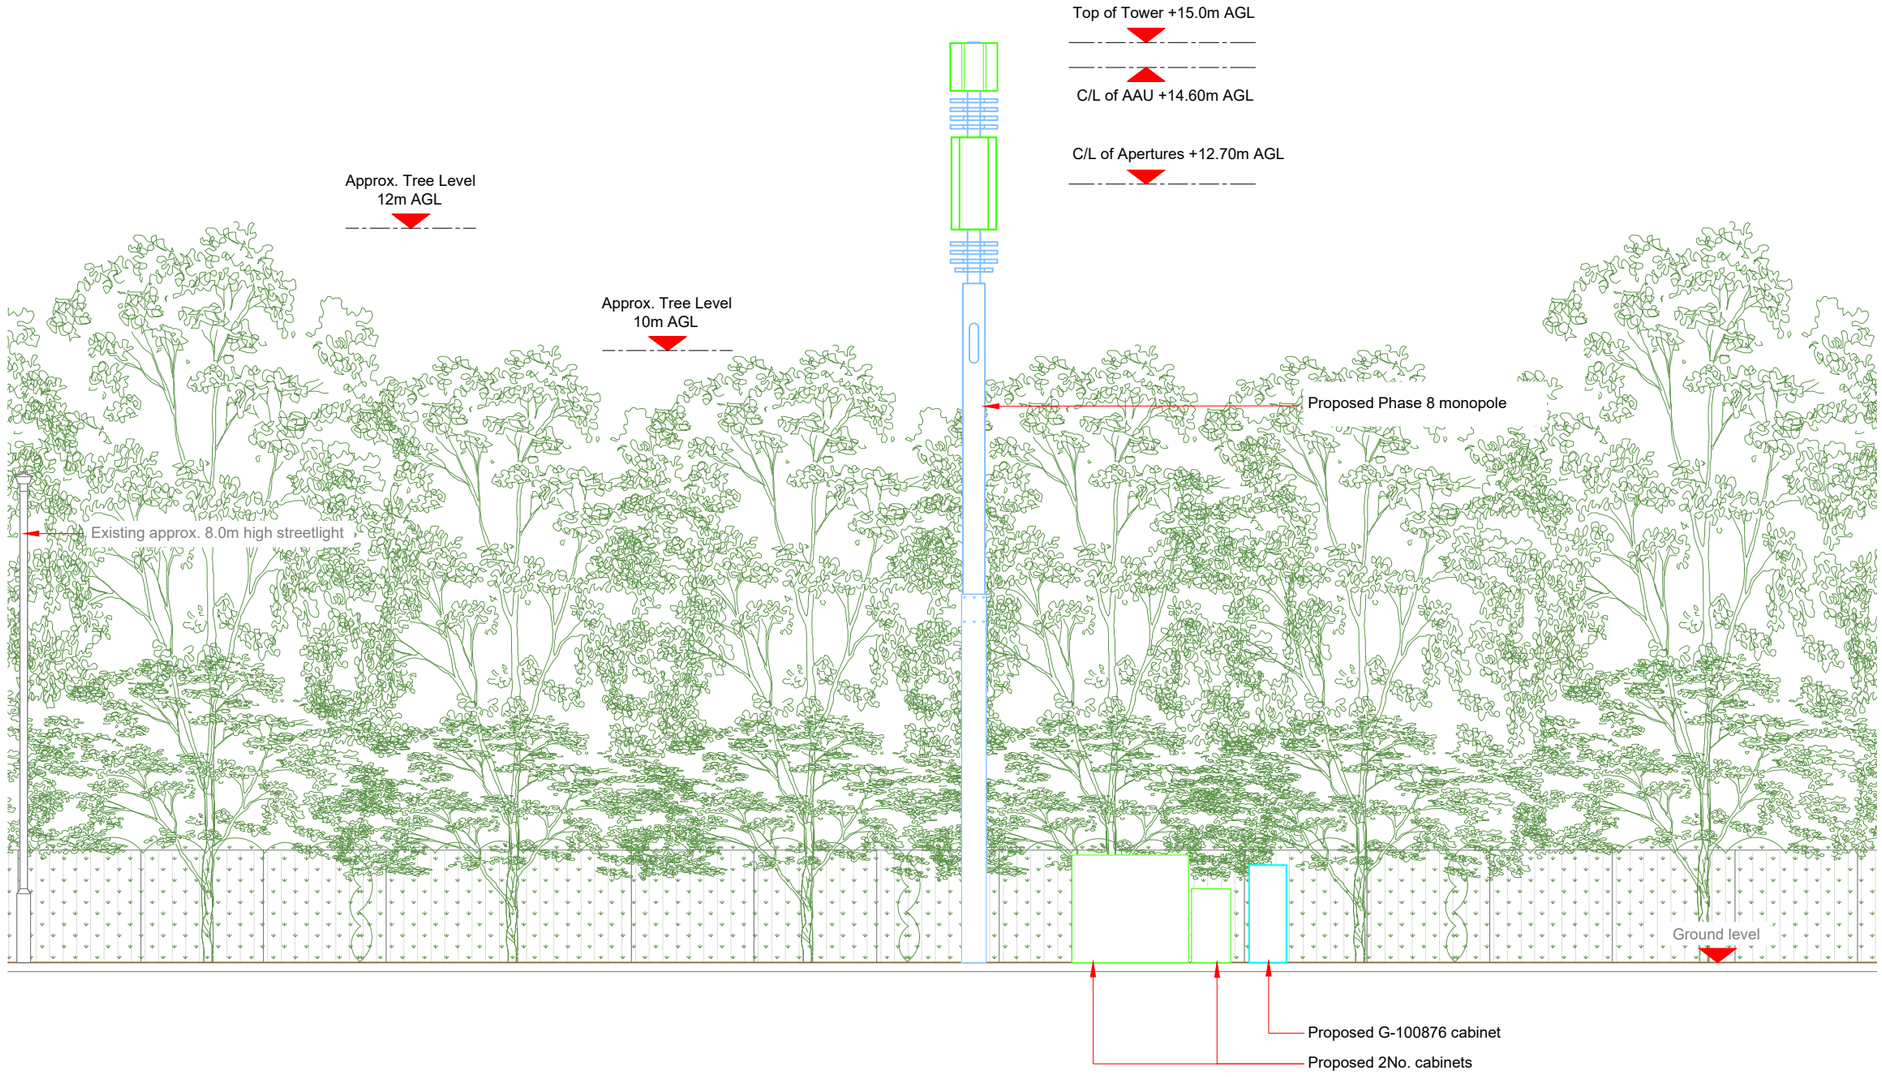

PROPOSED ELEVATION

0 1:100 2m 4

Master:	MBNL / EE:	Project:	Purpose of Issue:	Issue:
M002	MBNL	3UK DNSW	Planning	B

Date:	24/04/2023
Drawn:	CDN
Checked:	DH
Approved:	SD

Revision / Upgrade Description: Pole location amended

Master:	MBNL / EE:	Project:	Purpose of Issue:	Issue:
M001	MBNL	3UK DNSW	Planning	A

Date:	03/04/2023
Drawn:	CDN
Checked:	DH
Approved:	SD

Revision / Upgrade Description: First Issue - Site nomination dated: TBC

CK Hutchison Networks (UK) Limited
Green Park
450 Longwater Avenue
Reading
RG30 3UR

Design Consultant & Principal Contractor:

WHP Telecoms
Unit 1 Maple Park,
Low Fields Avenue, Leeds
LS12 6HH

Tel: 01133023550
e-mail: info@whptelecoms.com

Site Name: COMMERCIAL ROAD STREETWORKS

Site ID: BAR22826

Address: COMMERCIAL ROAD, BOLTON UPON DEARNE, BARNSLEY, SOUTH YORKSHIRE MAYORAL COMBINED AUTHORITY, ENGLAND, S63 9AZ

Title: 260 PROPOSED ELEVATION

Project: 3UK DNSW

Purpose of Issue: PLANNING

EE Cell ID:	MBNL Cell ID:	Cell ID:
89929	BAR154	S1392

Master Drawing No:	Issue:
BAR22826_M002	B