Feb 2010 A Pearson

KEY

BOUNDRY TO 'THE HOLLIES'

EXISTING DRAINS

PROPOSED TWO STORY EXTENSION

PROPOSED 2ND STORY EXTENSION


HOLLY TREE


PLUM TREE

N

cm 1 2 3 4 5 6 7 m

SCALE 1:100

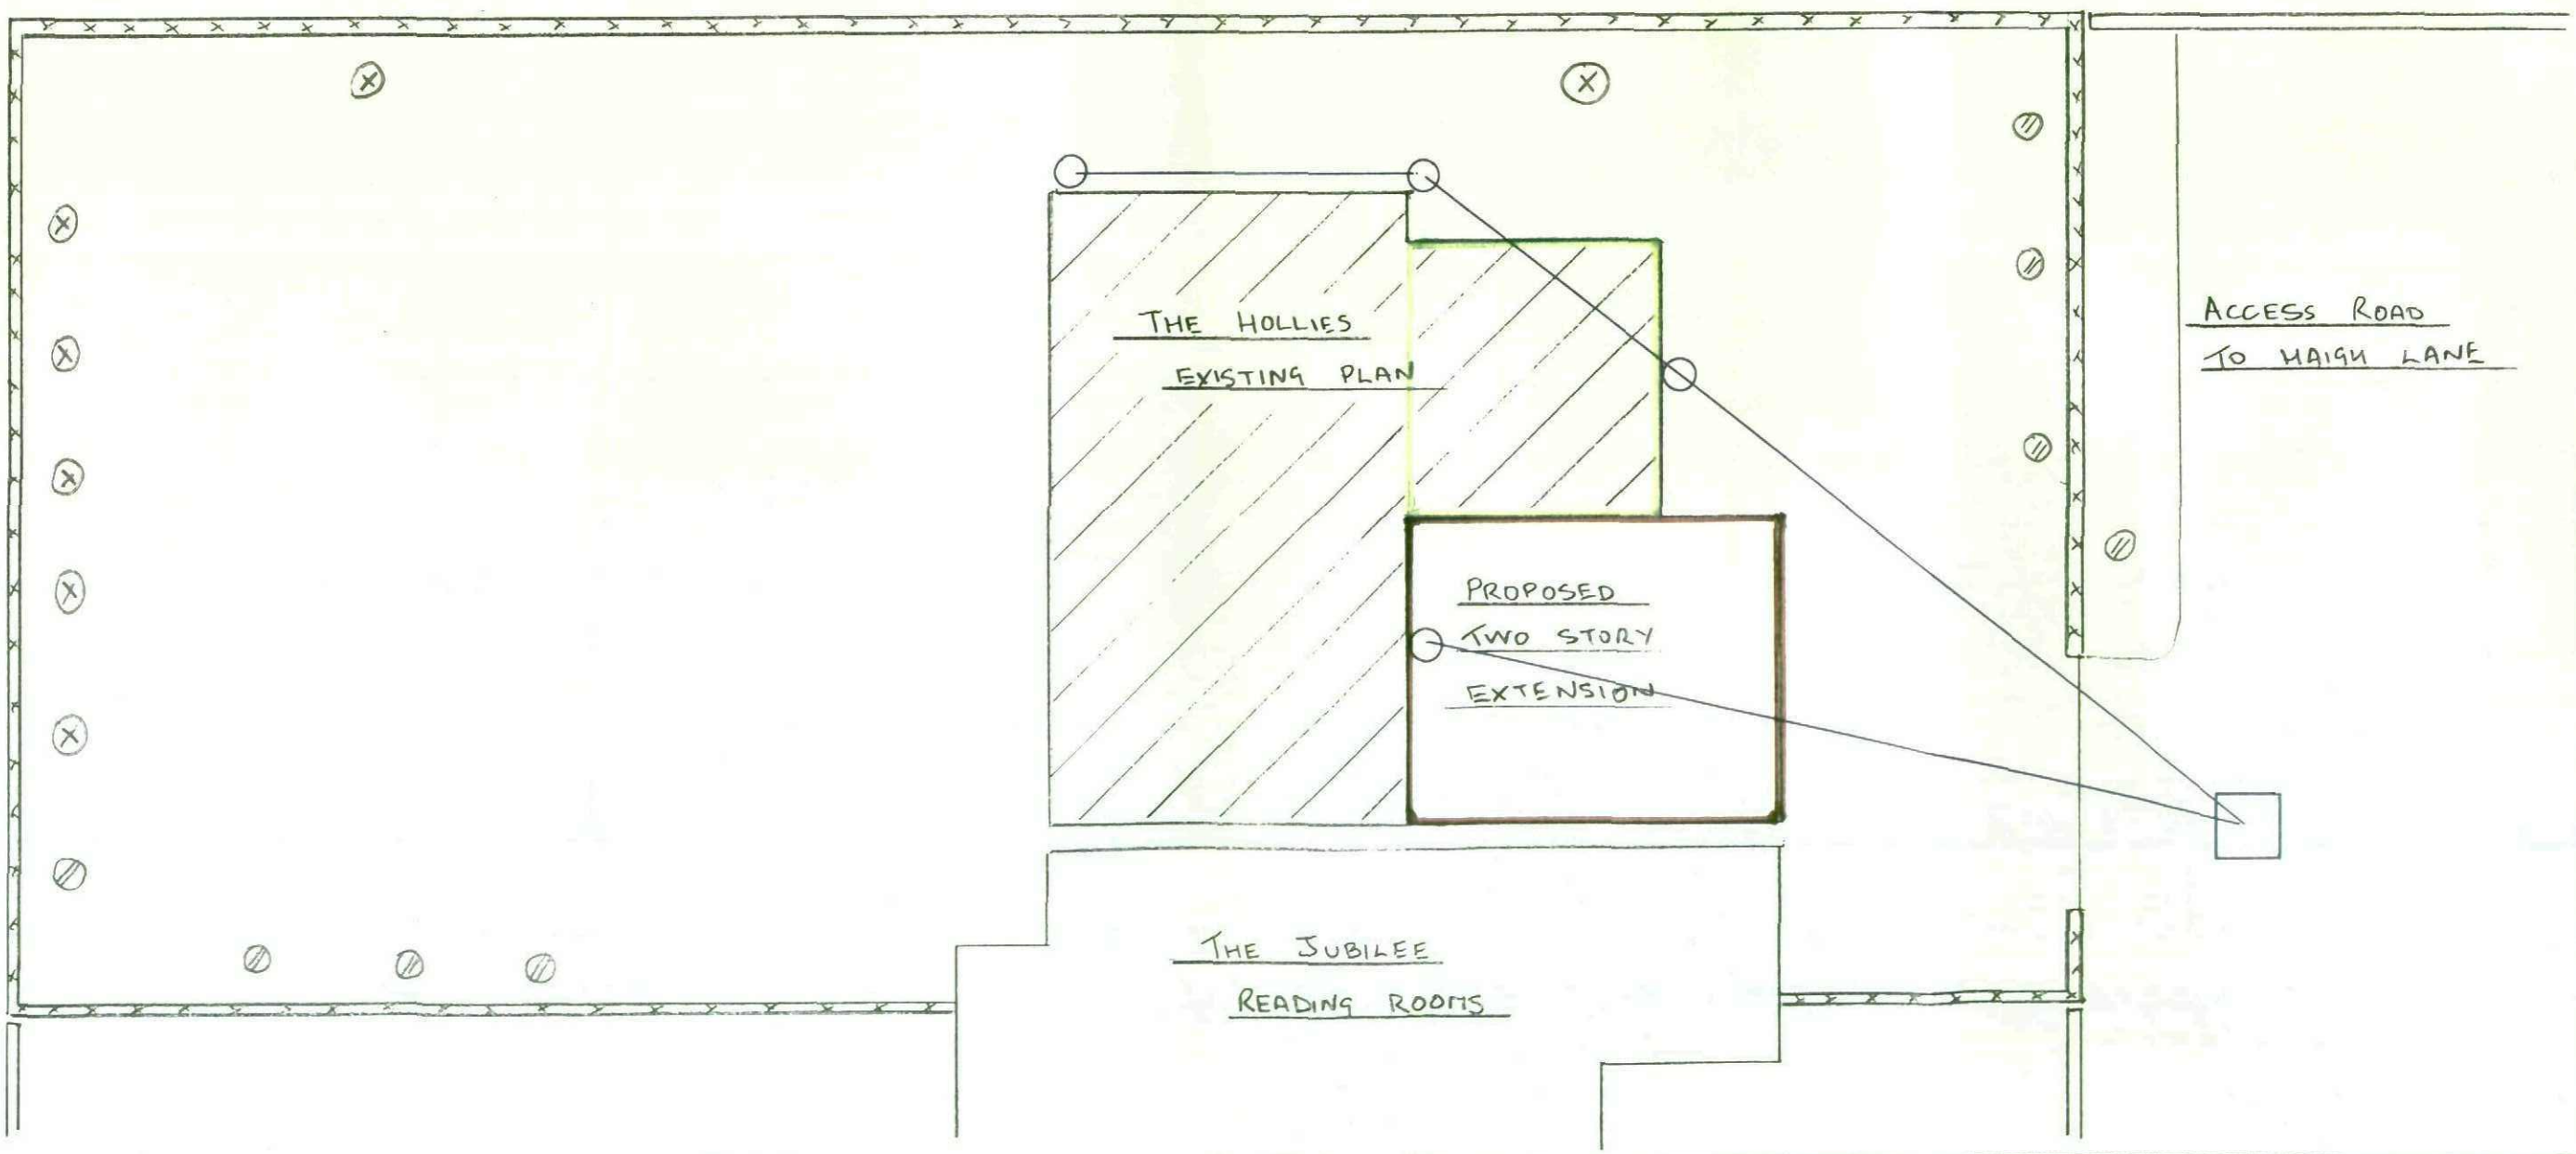

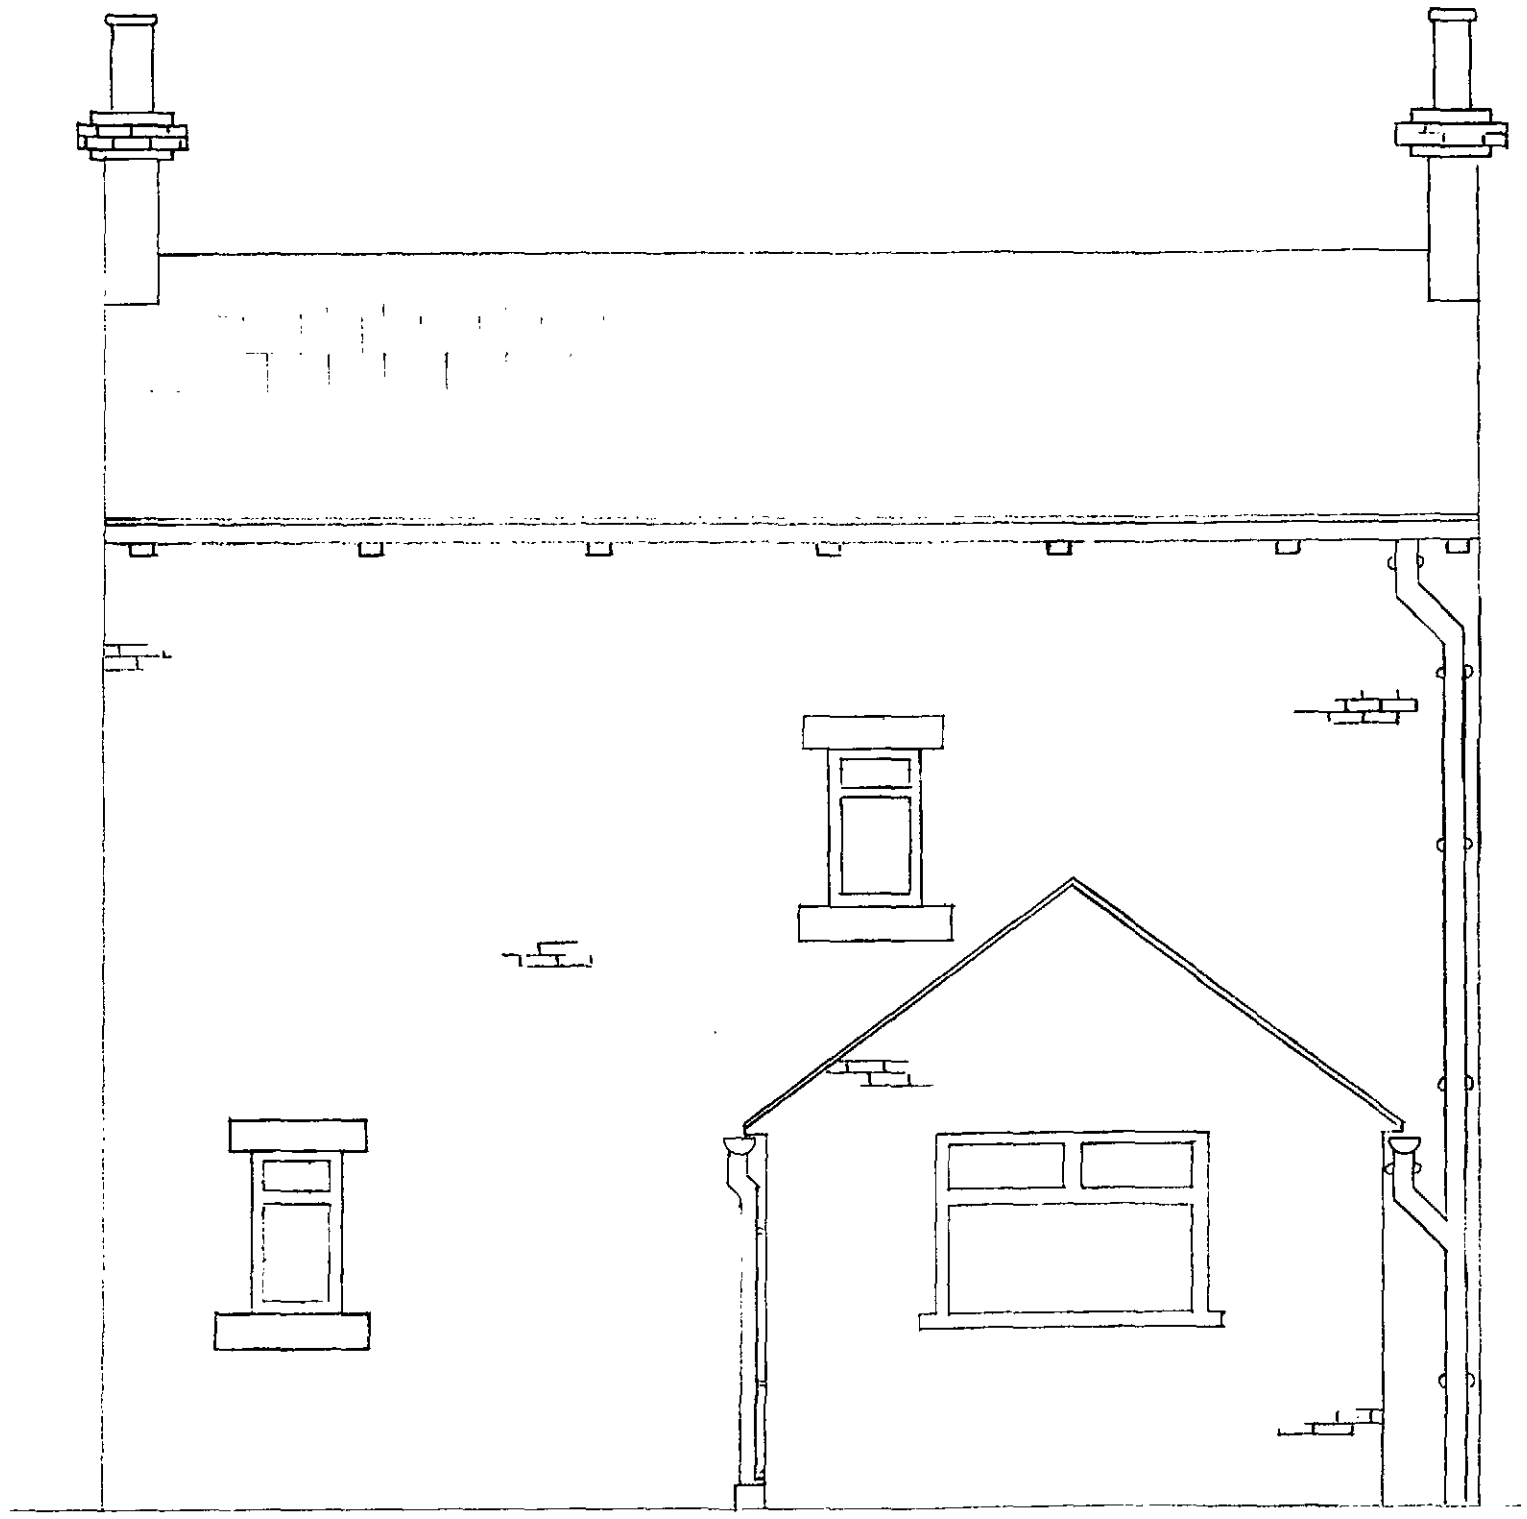

EXISTING WEST ELEVATION


THE HOLLIES


SCALE 1:50


cm	0	2	4	6	8
m	0	1	2	3	4

EXISTING END ELEVATIONS
THE HOLLIES

SCALE 1:50

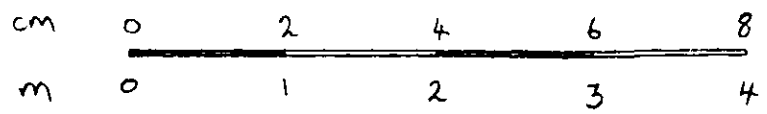

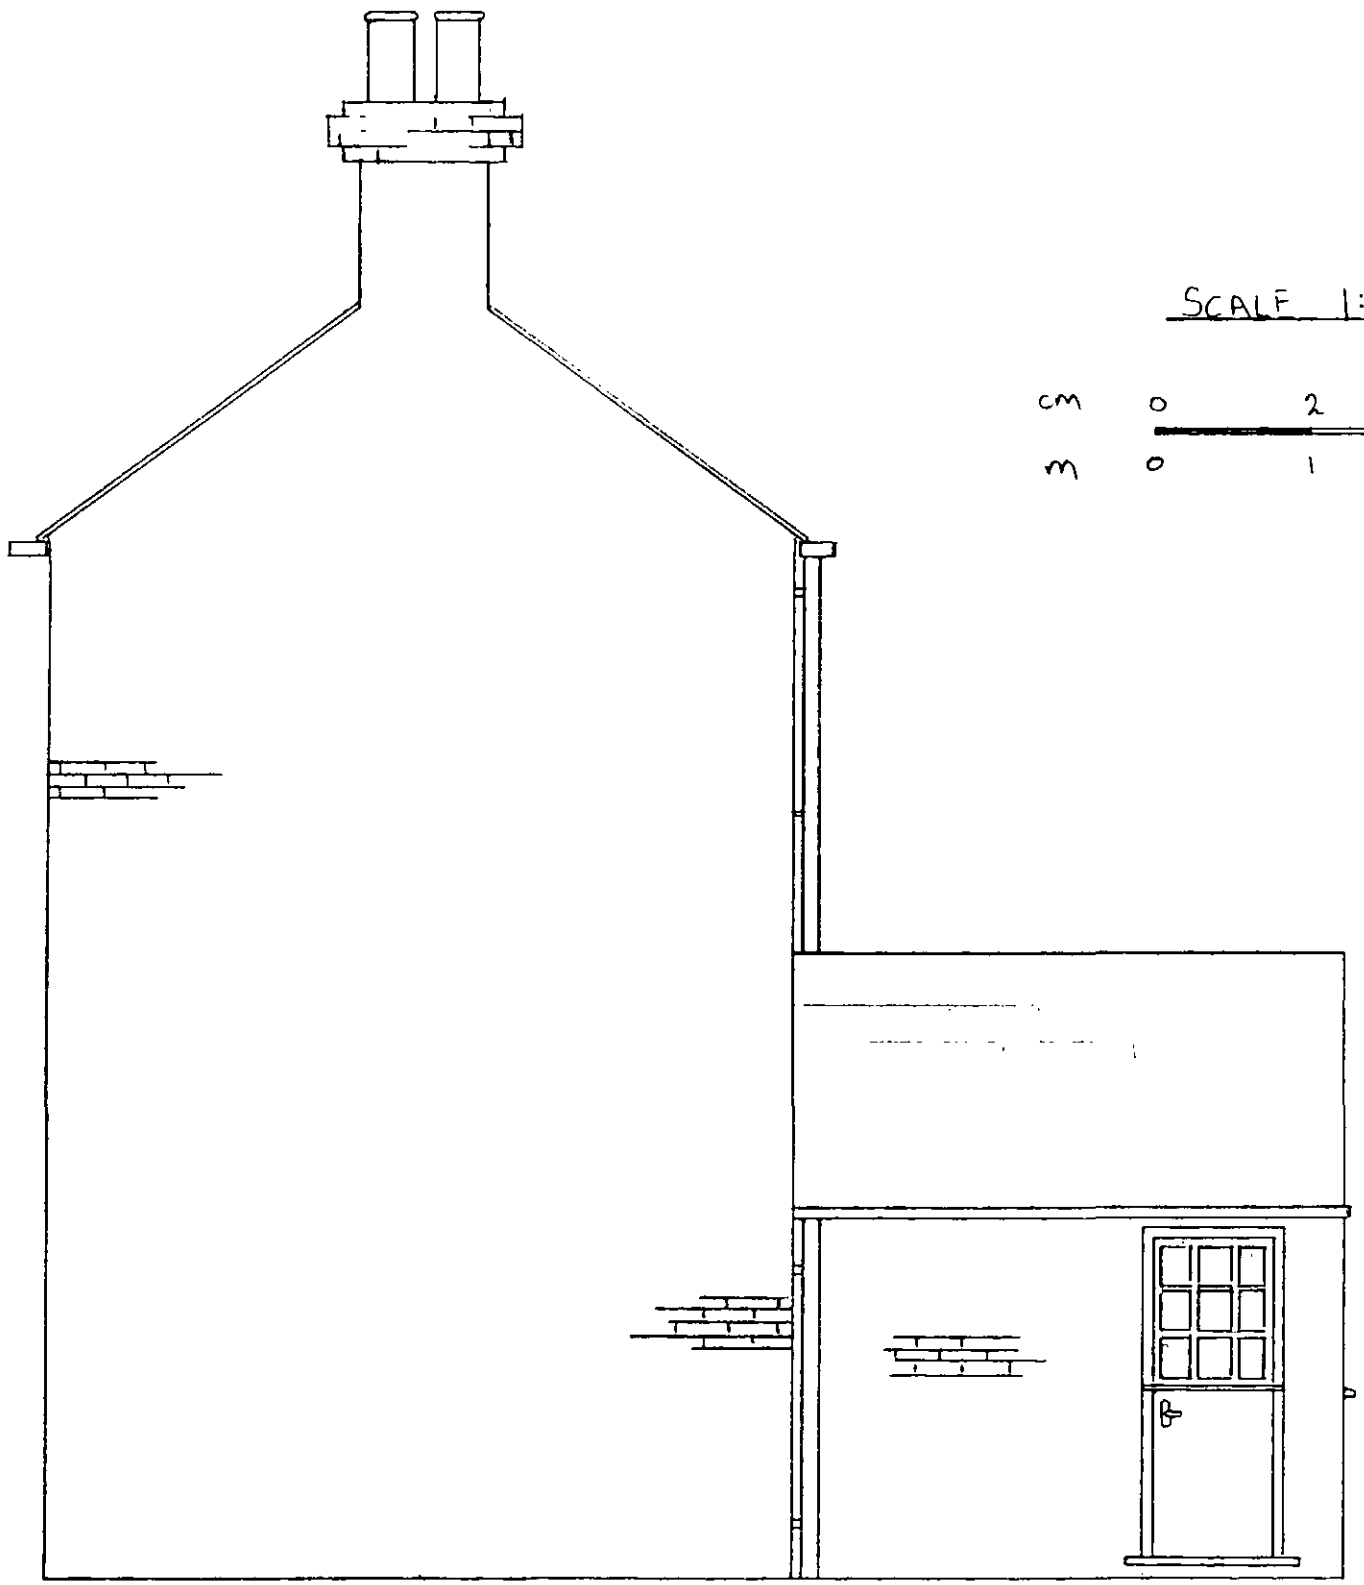

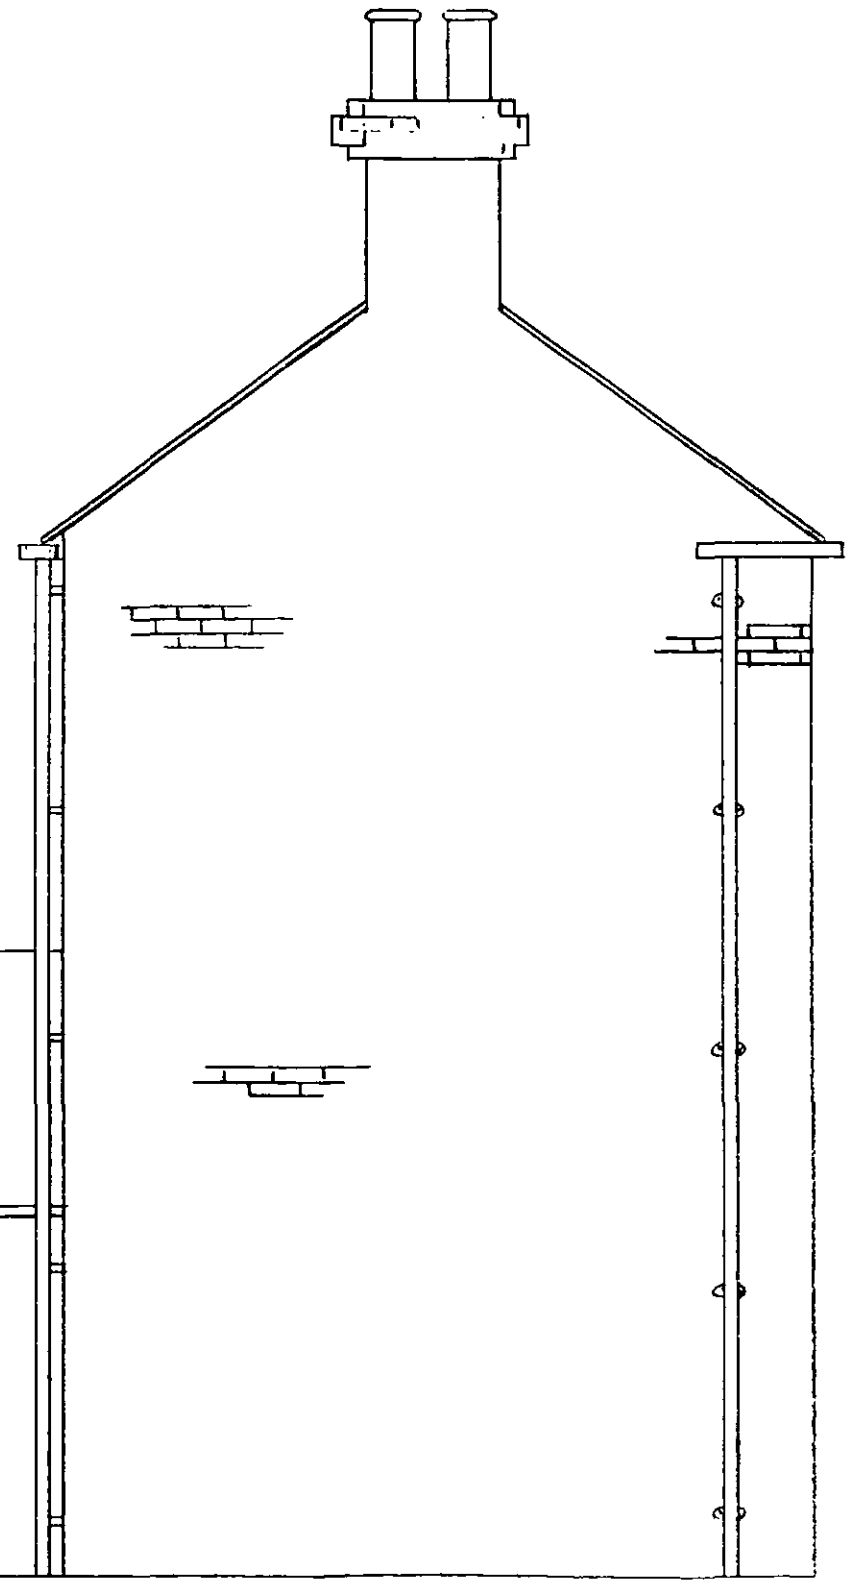


SCALE 1:50

0 2cm 4cm

0 1m 2m

PROPOSED WEST ELEVATION 'THE HOLLIES'

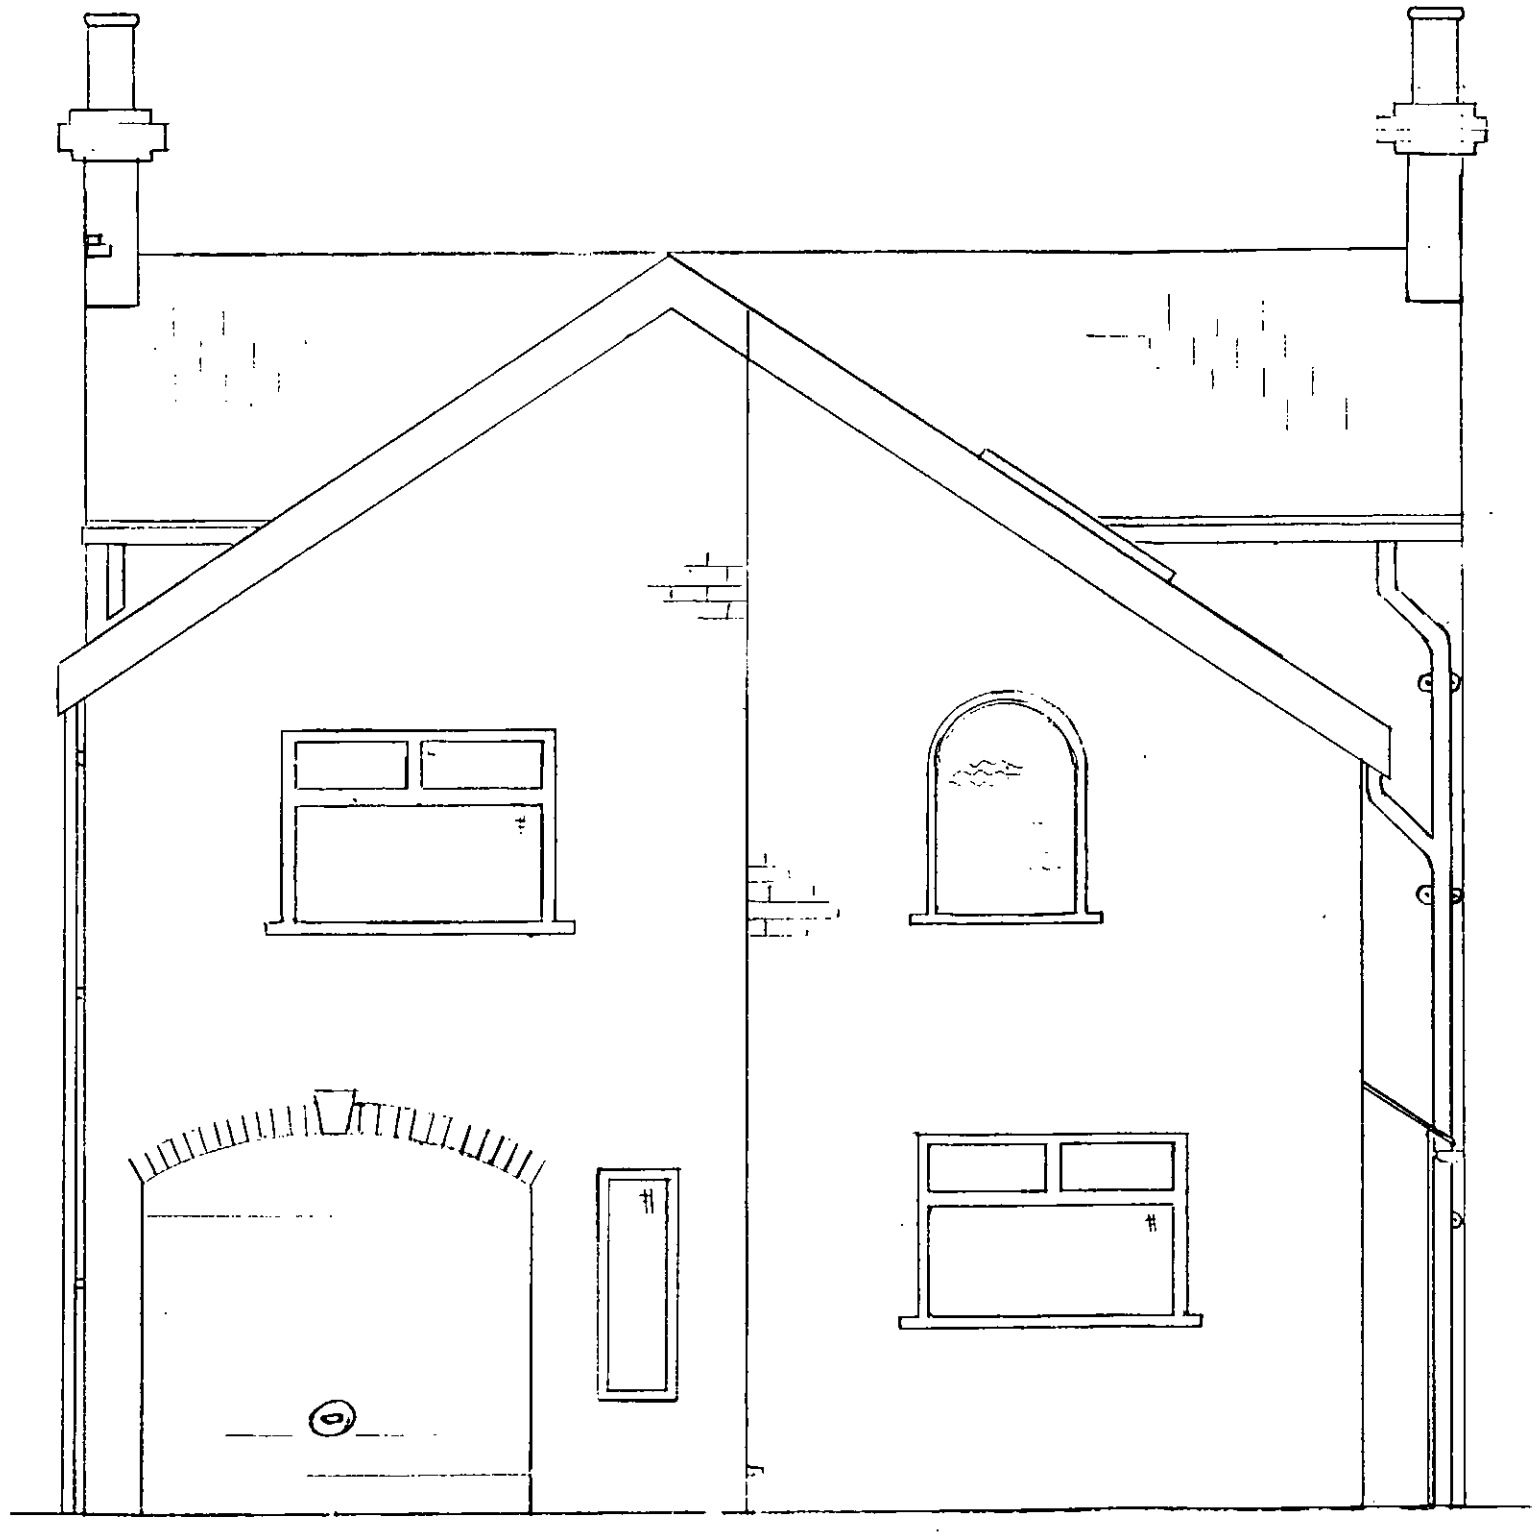


ROOF IN GREY TILE TO MATCH EXISTING.

RED BRICK TO MATCH EXISTING

TWO SKY LIGHTS ABOVE BATHROOM.


SEWAGE PIPE BOXED IN AND FITTED WITH AIR ADMITTANCE VALVE CONNECTED TO EXISTING DRAIN.

SCALE 1:50

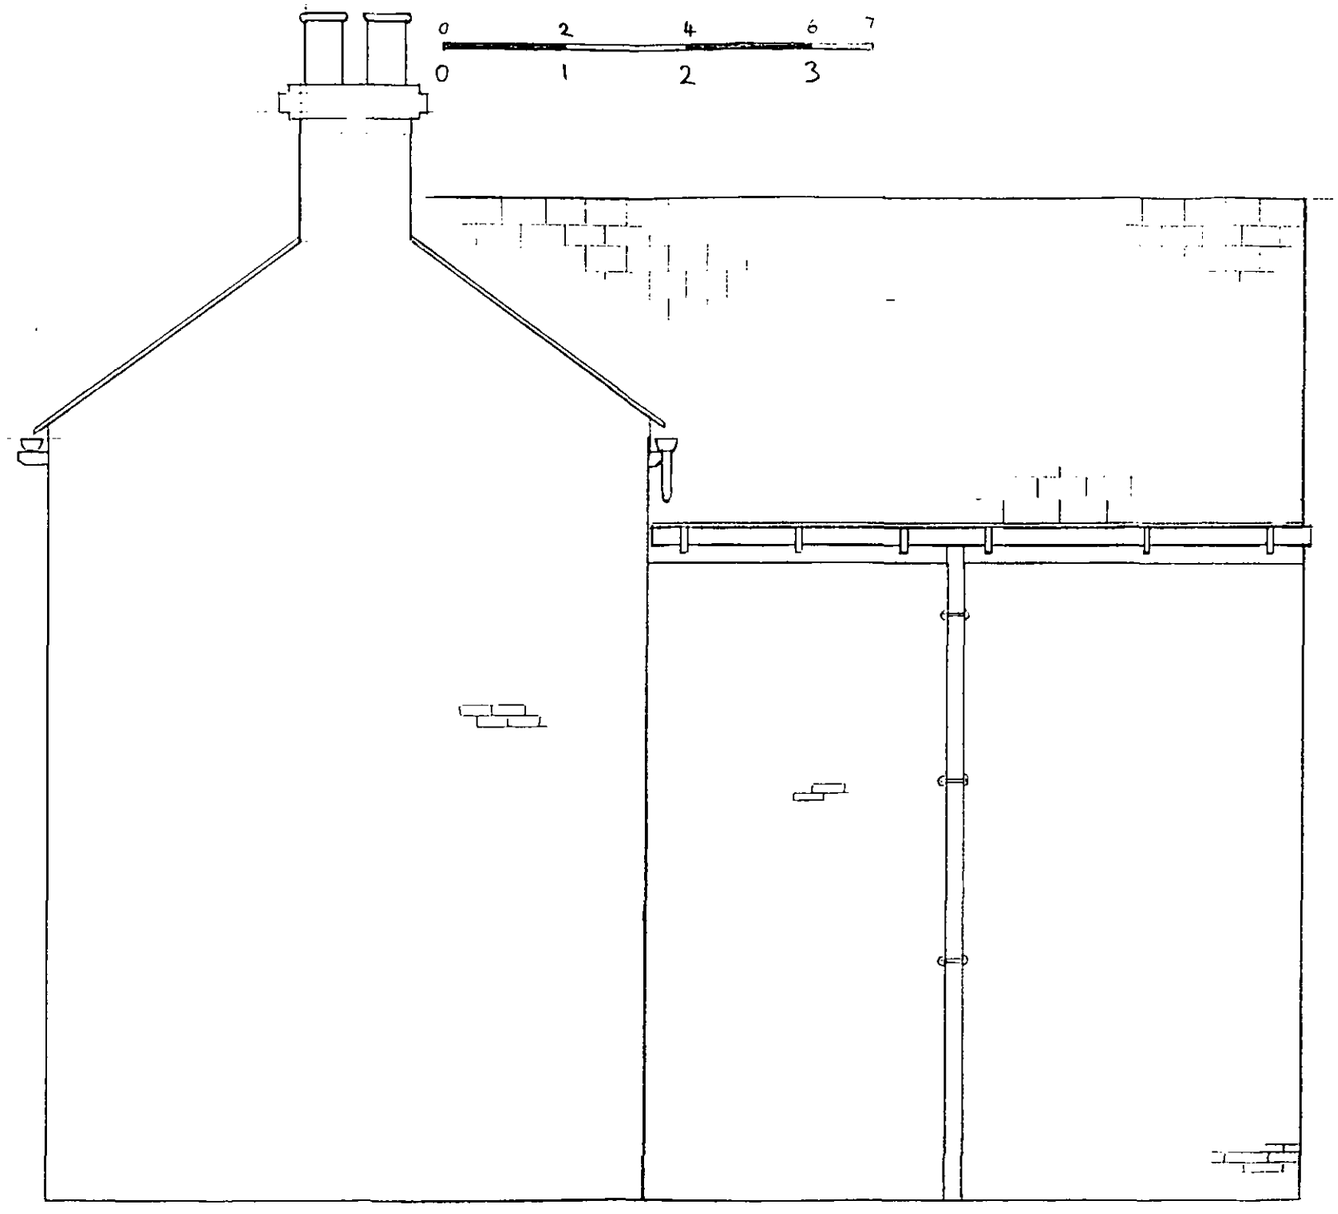

NORTH ELEVATION


THE HOLLIES

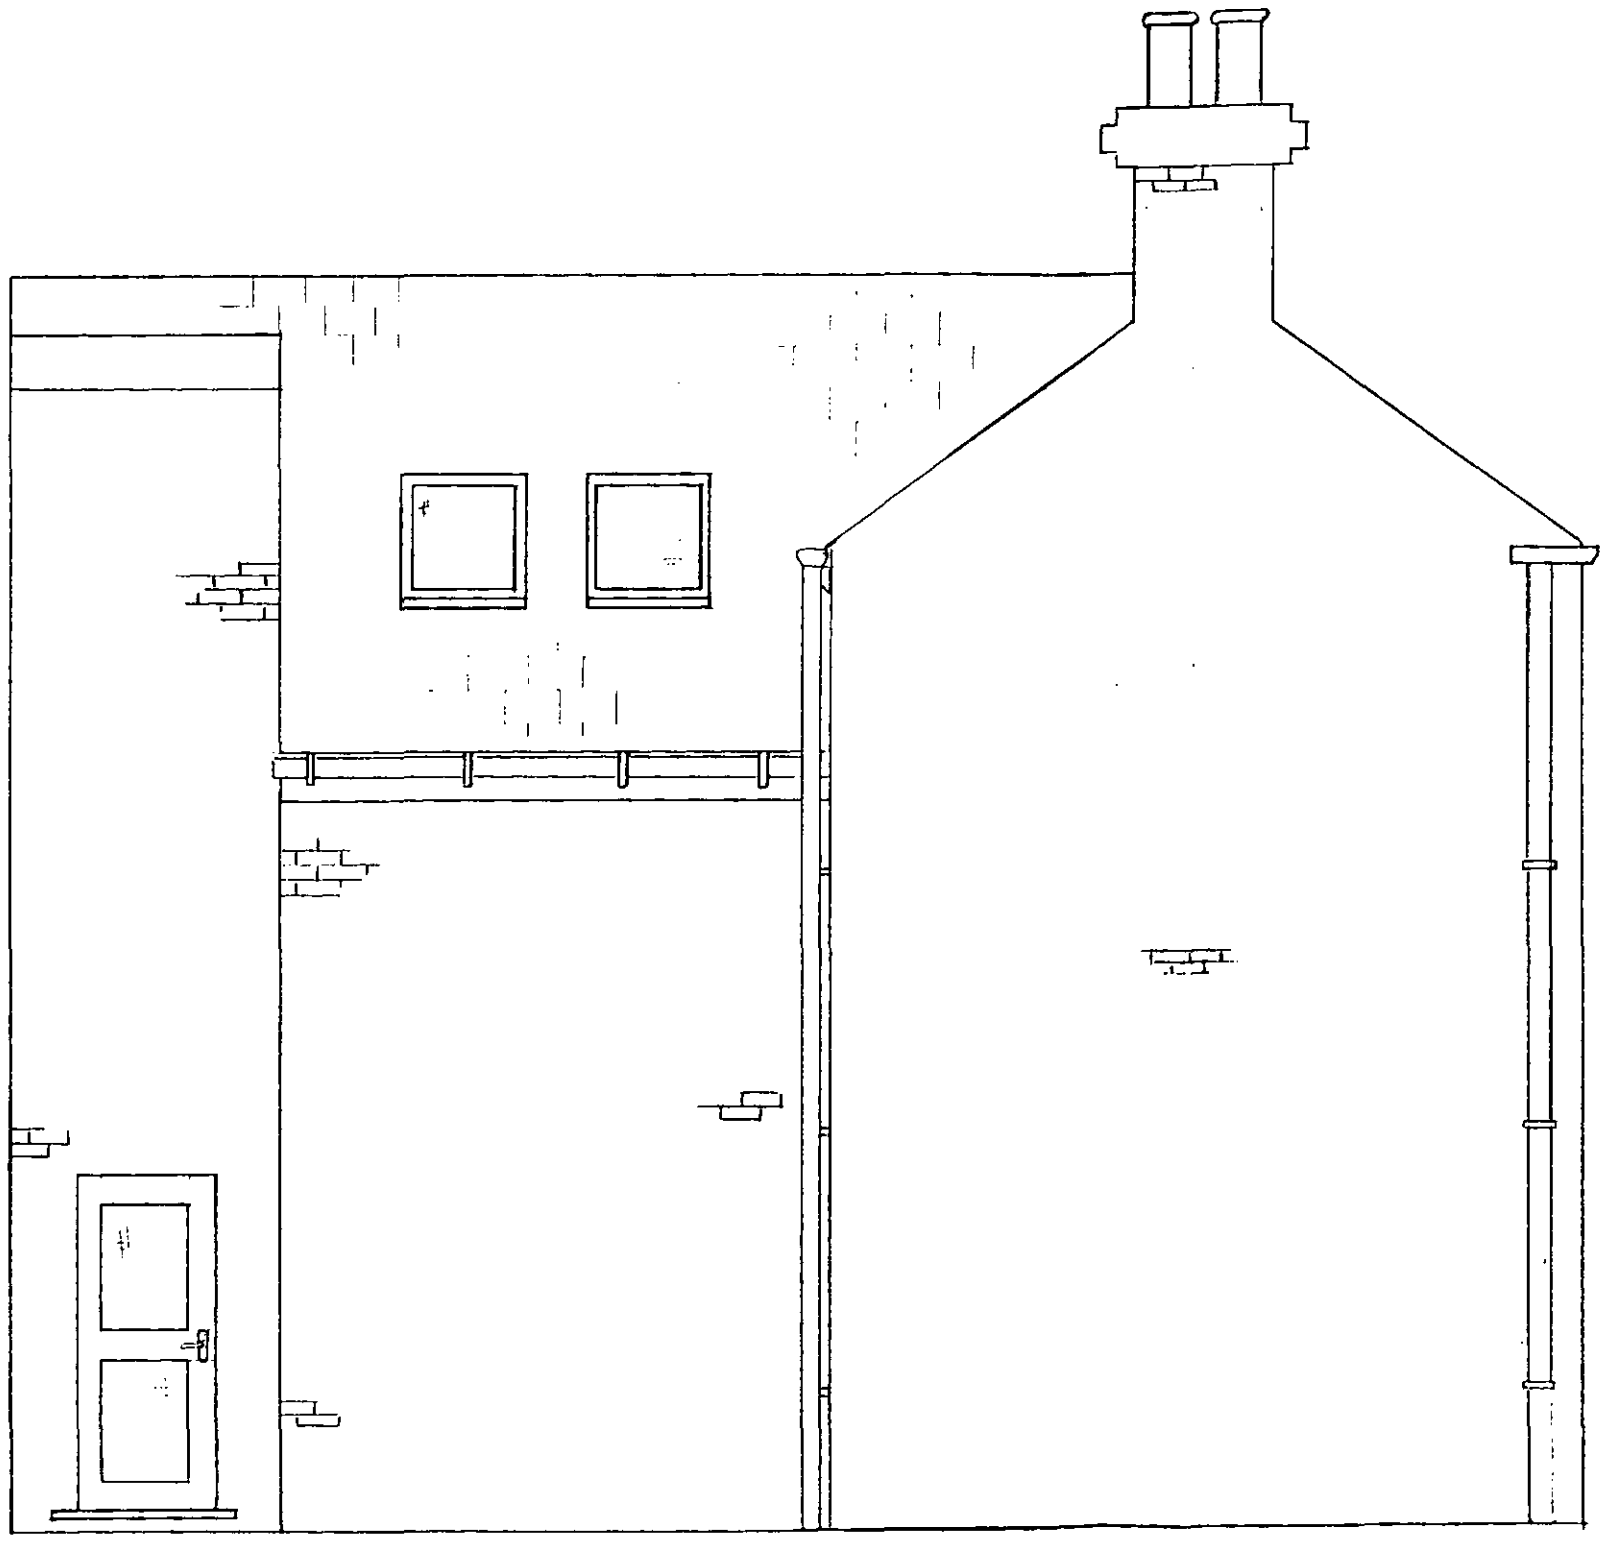


SOUTH ELEVATION


EXISTING GROUND FLOOR PLAN

THE HOLLIES

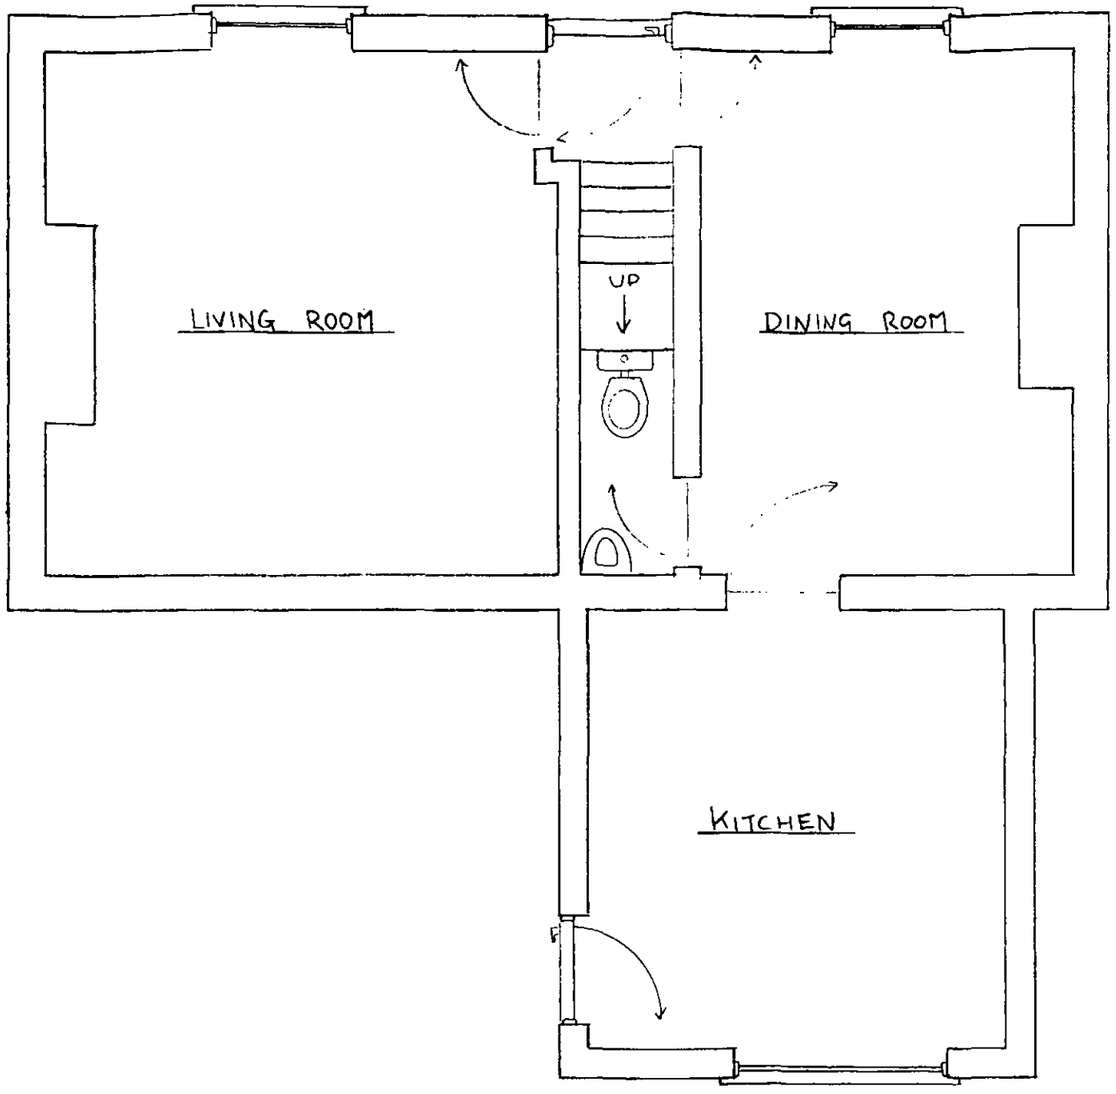

SCALE 1:50

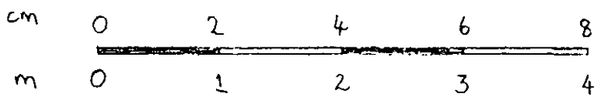

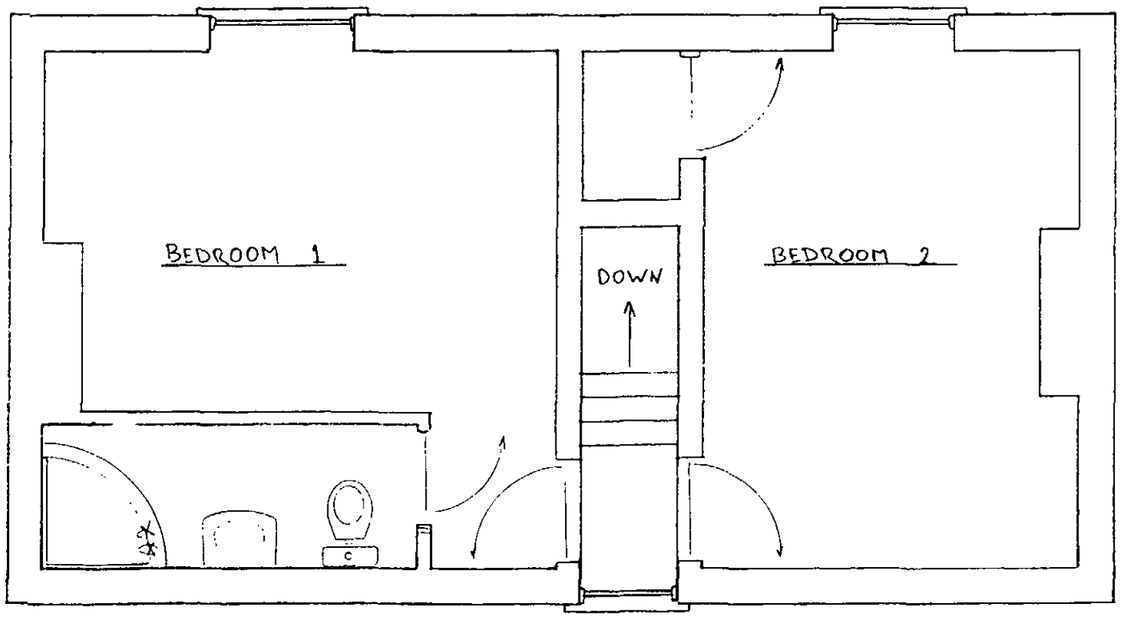


EXISTING FIRST FLOOR PLAN

THE HOLLIES

SCALE 1:50


cm 0 2 4 6 8

m 0 1 2 3 4

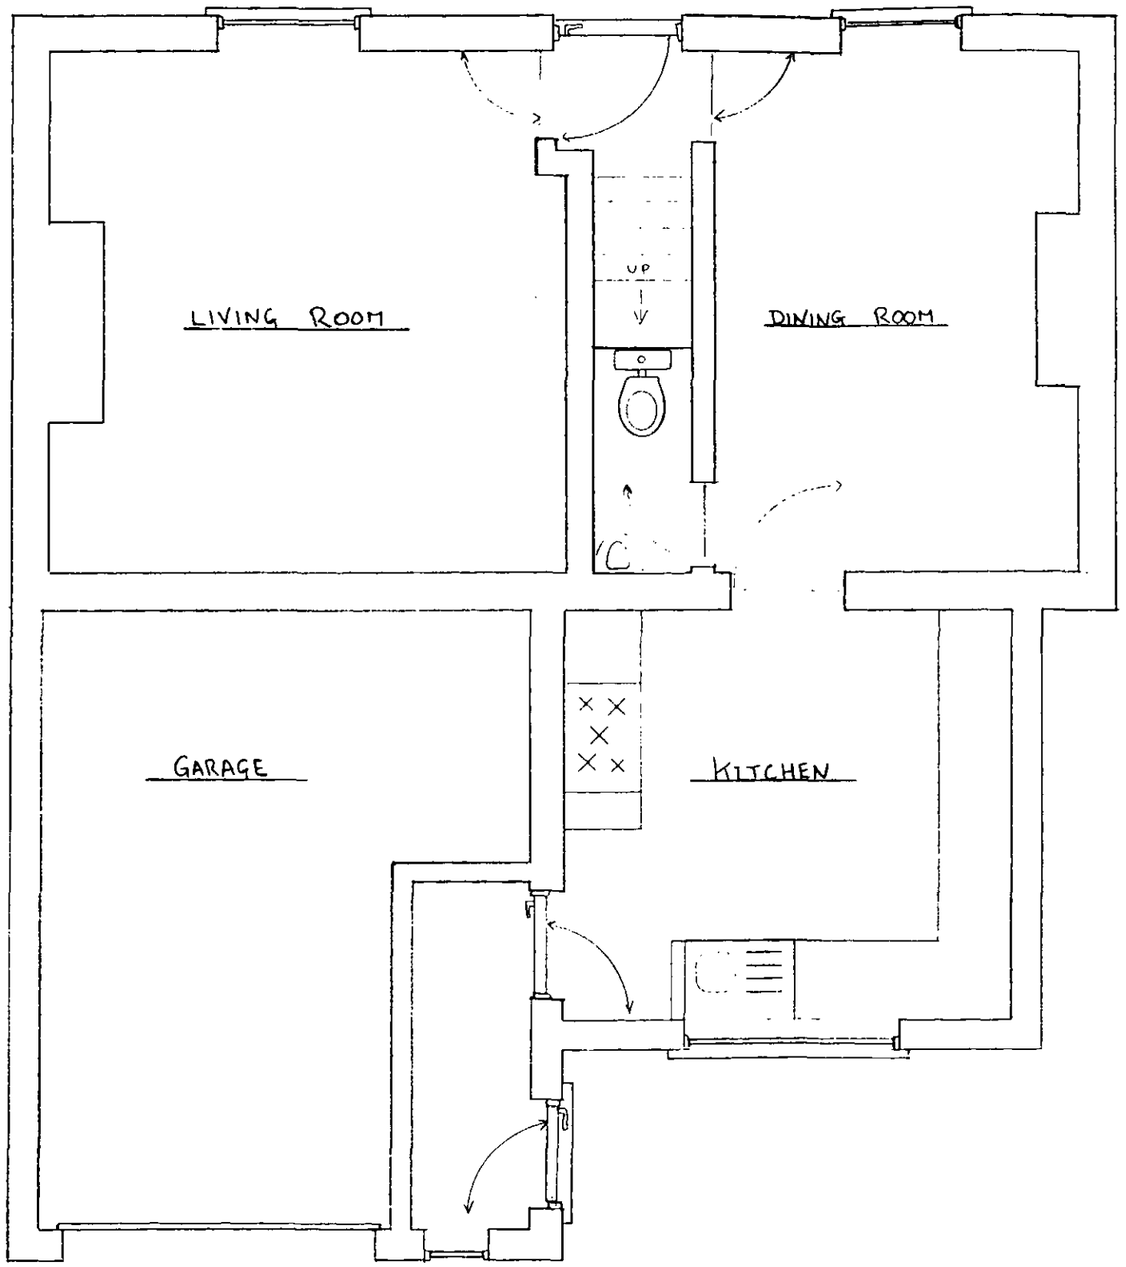

PROPOSED GROUND FLOOR PLANS ; THE HOLLIES

PROPOSED FIRST FLOOR PLANS
THE HOLLIES

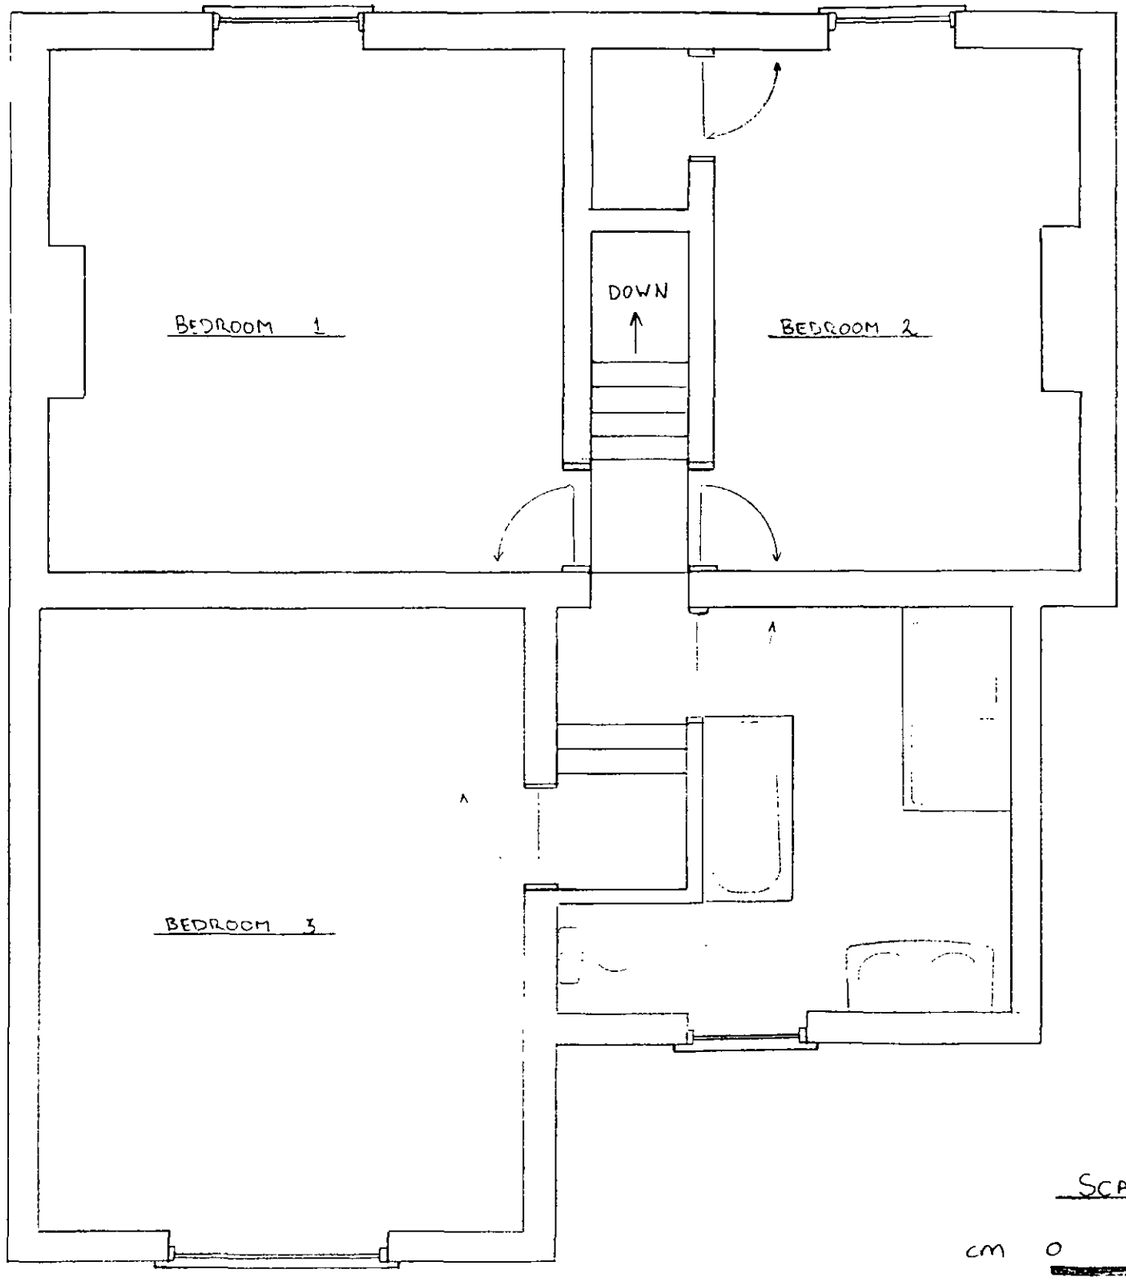

SCALE 1:50

cm 0 2 4 6 8

m 0 1 2 3 4

Feb 2010 A Pearson.


KEY

BOUNDRY TO 'THE HOLLIES'

EXISTING DRAINS

PROPOSED TWO STORY EXTENSION

PROPOSED 2ND STORY EXTENSION

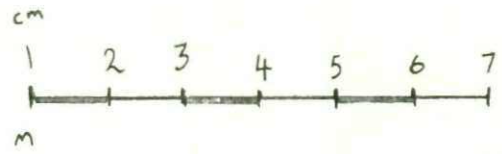

SCALE 1:100

