


DIMENSIONS IN mm - DO NOT SCALE FROM DRAWING - REFER TO ANNOTATION

## AS PROPOSED

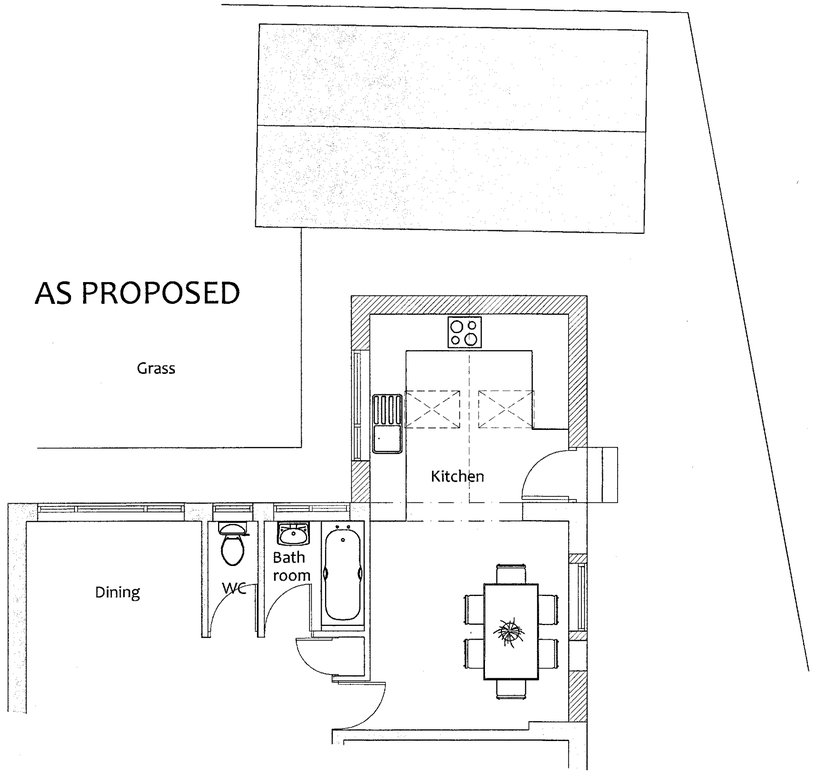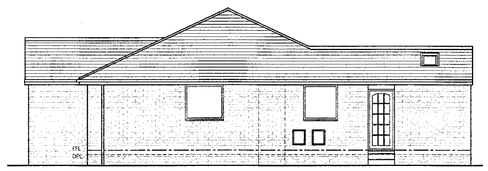


SIDE ELEVATION

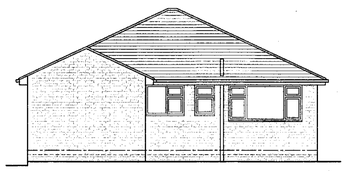



REAR ELEVATION

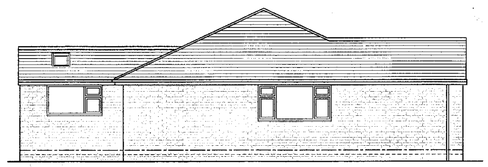


SIDE ELEVATION

## AS EXISTING

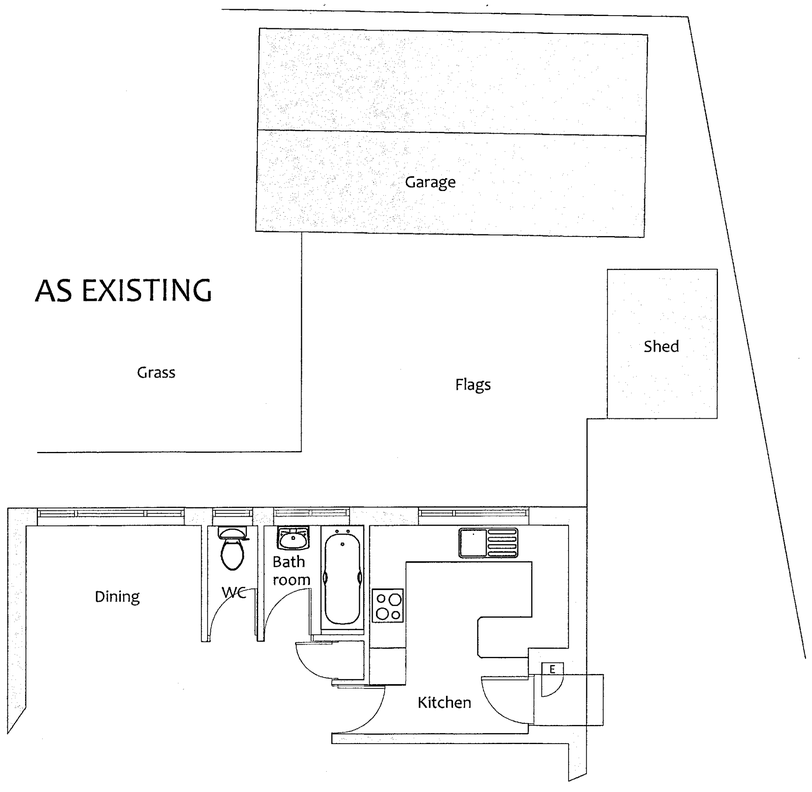


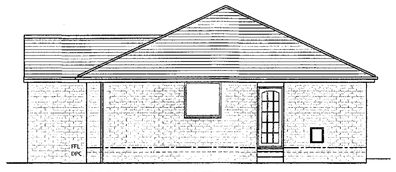SIDE ELEVATION

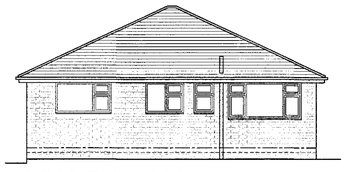

REAR ELEVATION

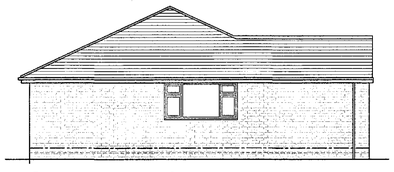

SIDE ELEVATION

RECD
CORPORATE MAIL ROOM
31 JUL 2019
Received by:
ORIGINAL COPY

ProMan Consultancy Ltd.
14 LAPWING VIEW
HORBURY BRIDGE
WAKEFIELD
WF4 5NZ

Tel: 01924 279307
Mobile: 07985 043318

PROJECT MANAGEMENT & ARCHITECTURAL SERVICES
Web: www.promanconsultancy.co.uk EMAIL: info@promanconsultancy.co.uk

| | | |
|---|---|---|
| Project: Mrs Staniforth, 12 Timothy Wood Ave, Barnsley, S70 5RT | | |
| Drawing Title: As Existing & As Proposed Details | | |
| Drawn: DK | Date: May 19 | Scale: 1:50@A1 |
| Project No. 1256 | Drawing No. 1256-01 | Revision: 01 |