
Mayfair (Adj. Bungalow)

G.L. 103.420
D.P.C 103.520
cill 104.570
soffit 106.120
Hdge 107.600


Bungalow No 10

cill level 101.180
soffit " 102.170
Hdge " 104.220

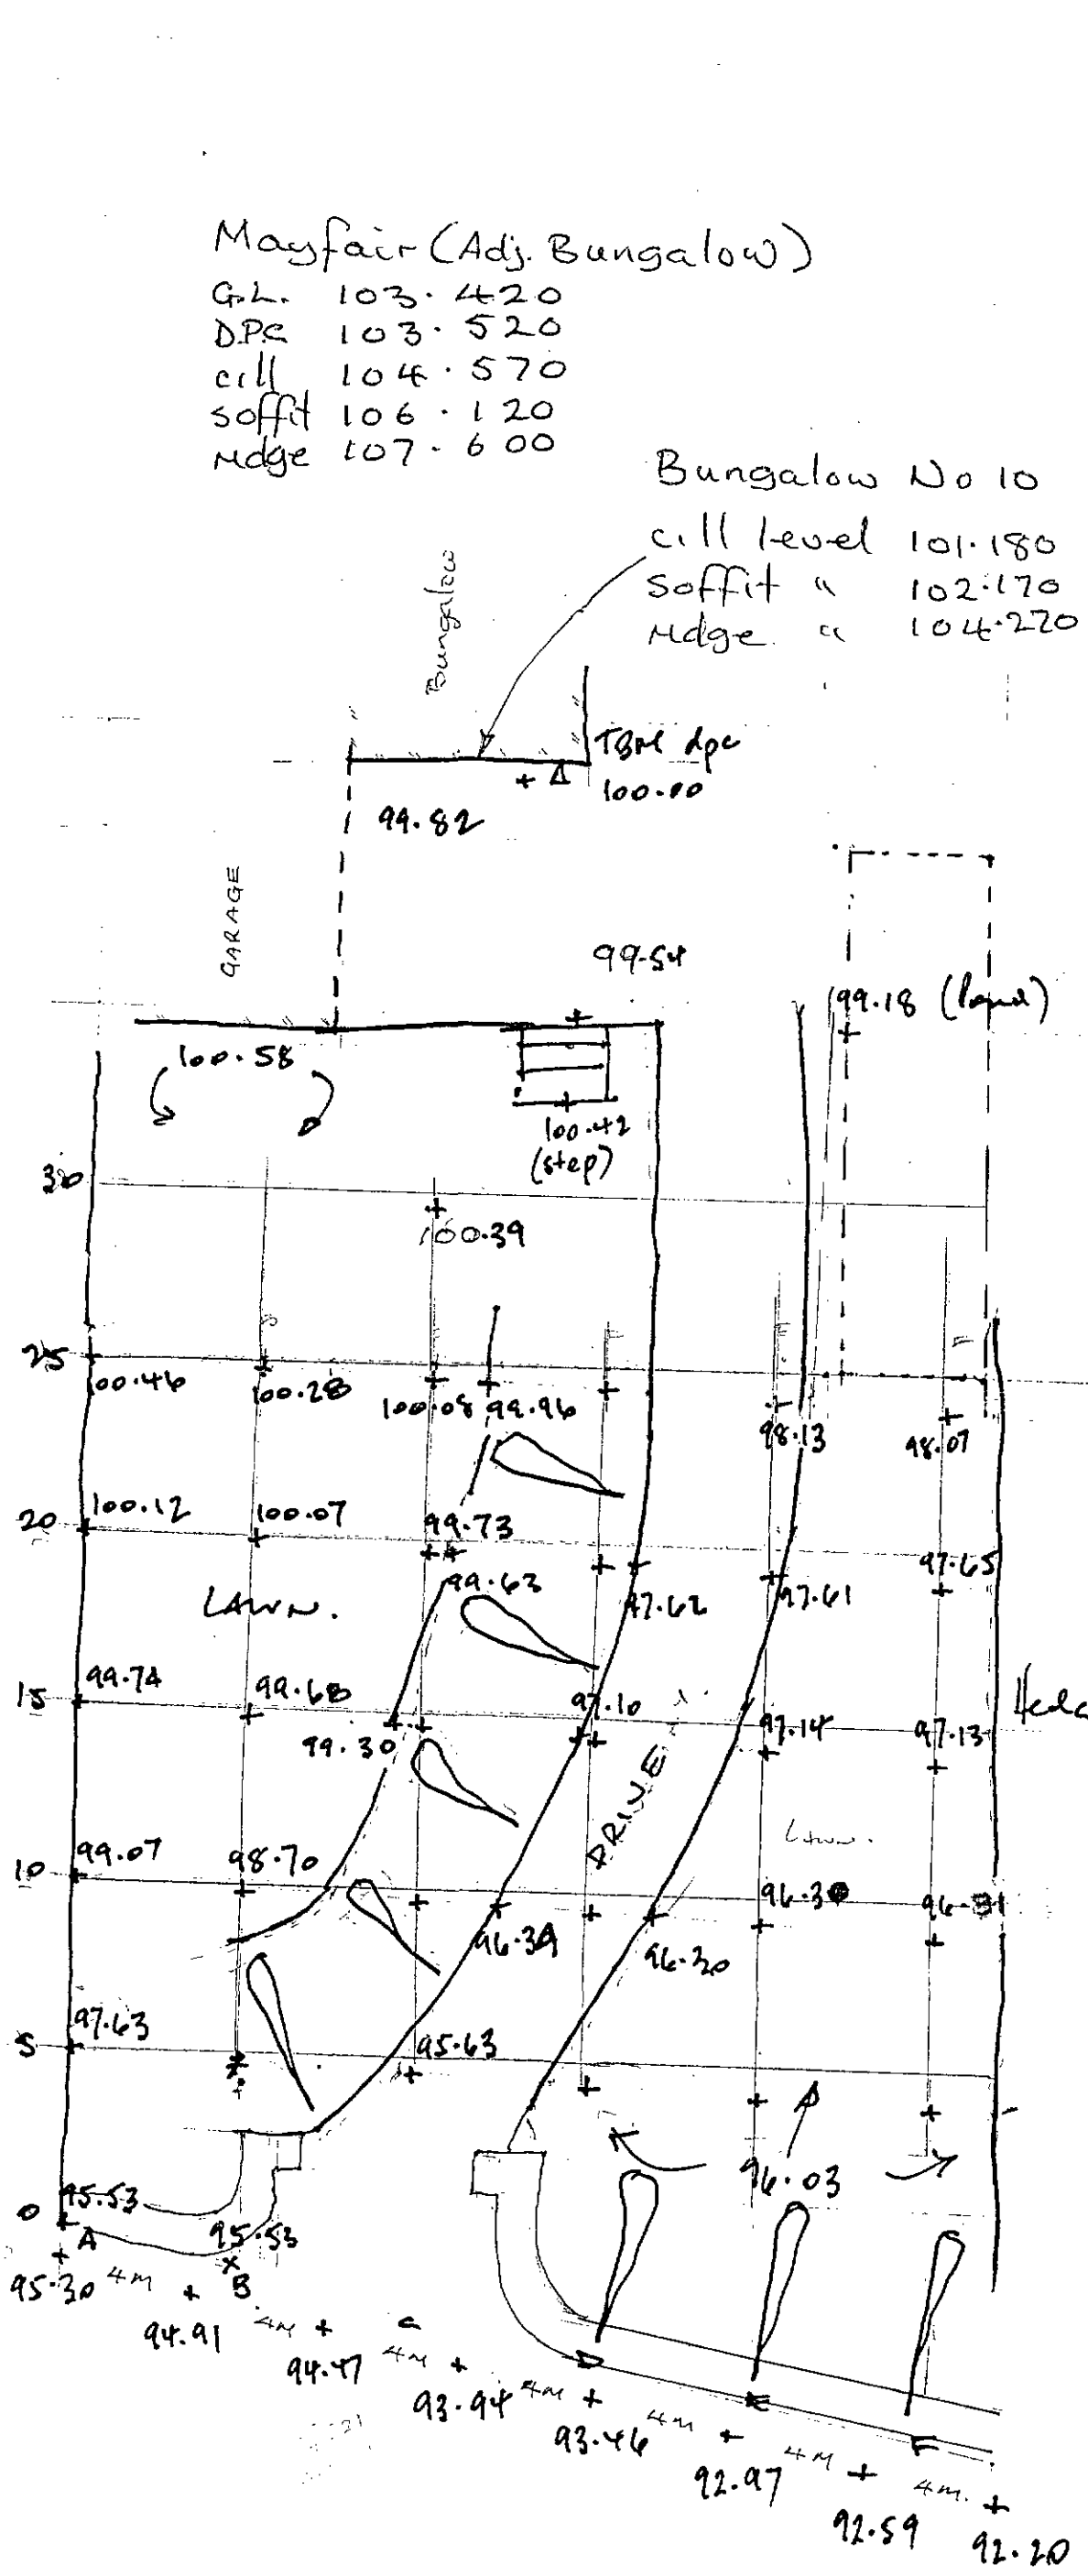


10 Lund Avenue
Level Survey
May 2010

Scale 1:200

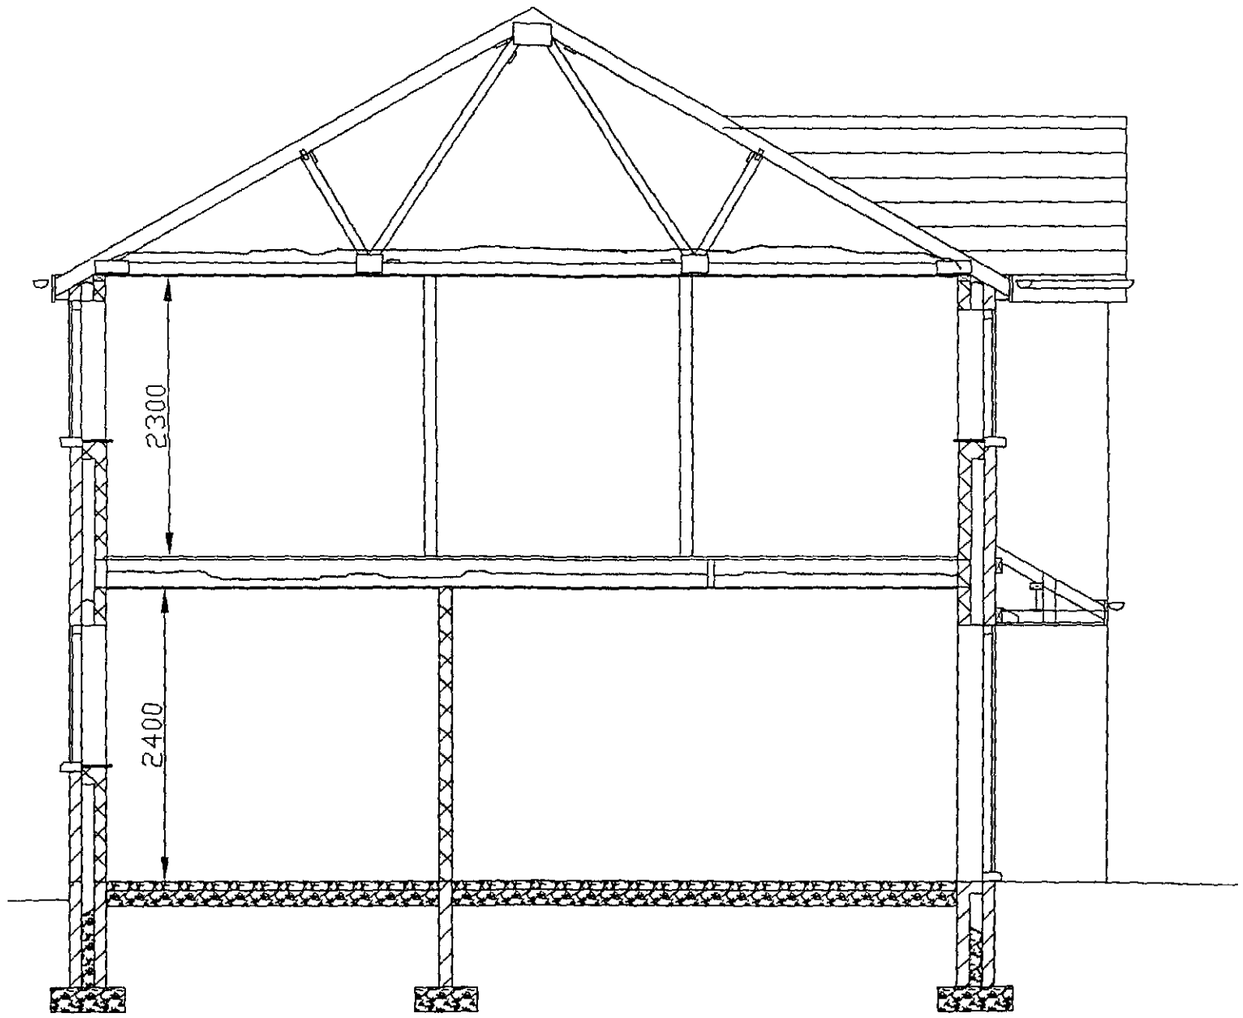


Section A - A


Date 2 6: 4 : 2010 Scale 1 : 50	Client Mr. John Clare 10 Lund Avenue Lundwood Barnsley S71 5NP	PROPOSAL Proposed Semi Det Houses	Revisions Date	Client M. Whyke M.R.I.C.S 9 Witham Court Higham Barnsley S75 1PX

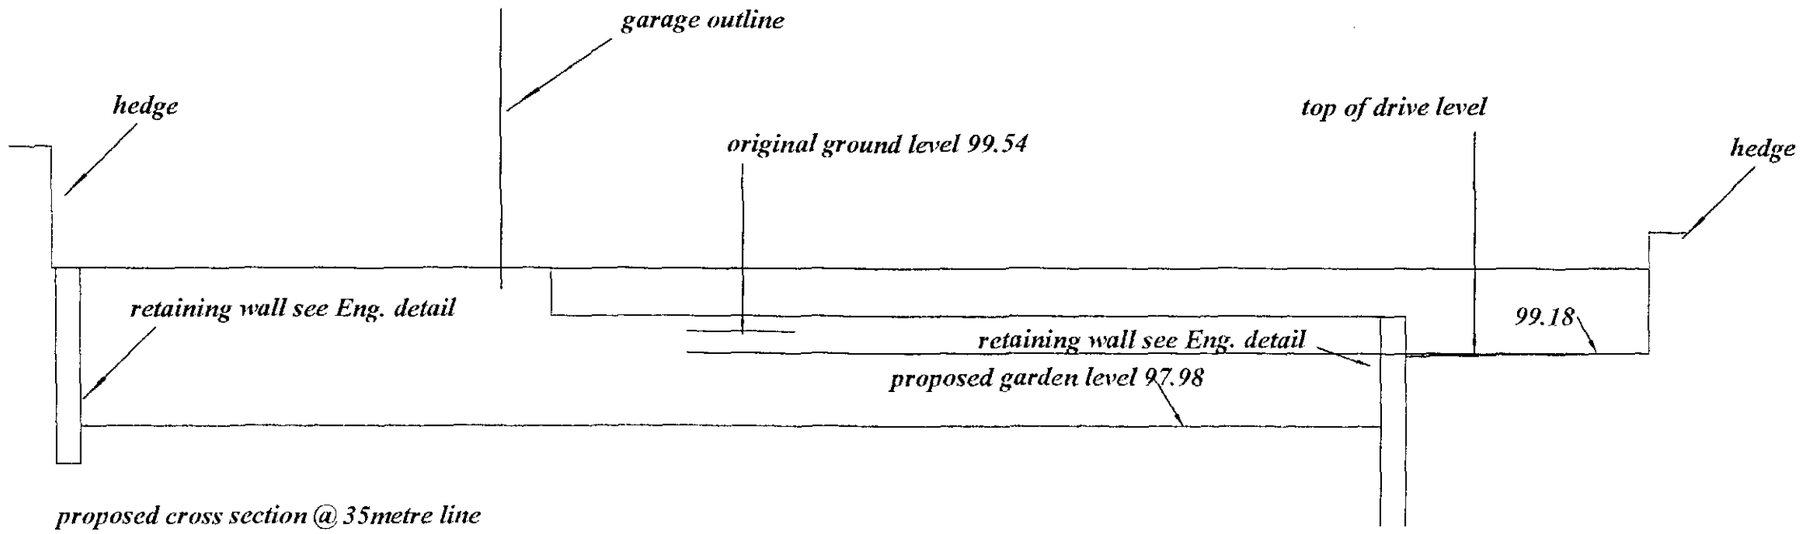


proposed cross section @ 35metre line

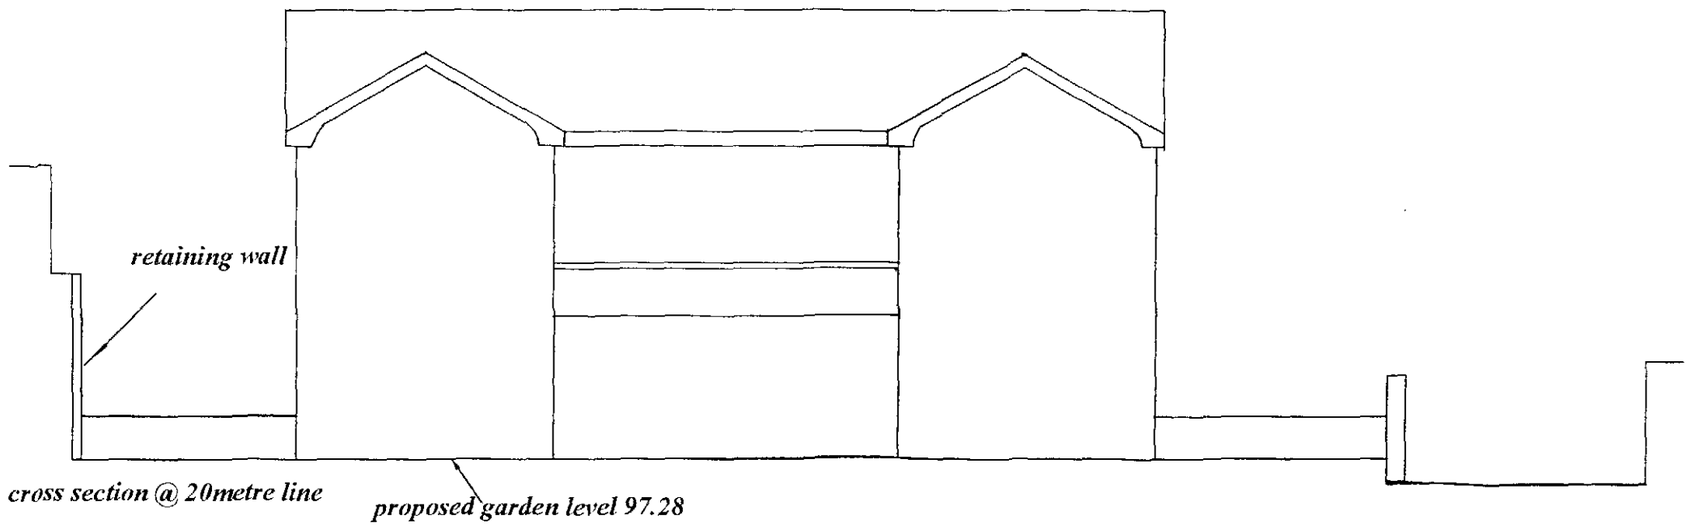


Date 2 6: 4 : 2010 Scale 1 : 100	Client Mr. John Clare 10 Lund Avenue Lundwood Barnsley S71 5NP	PROPOSAL Proposed Semi Det Houses Sections Through Existing Ground	Revisions Date	Client M. Whyke M.R.I.C.S 9 Witham Court Higham Barnsley S75 1PX

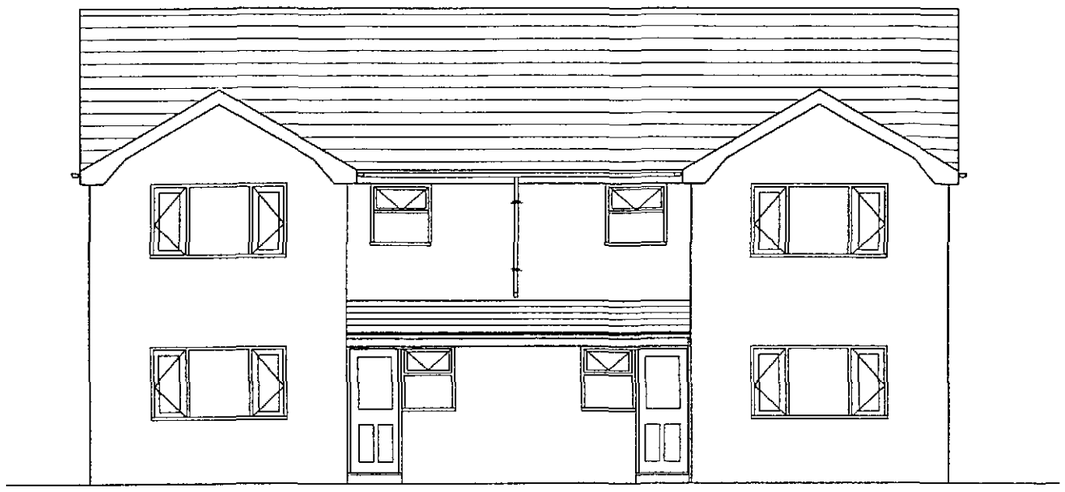


Proposed Front Elevation

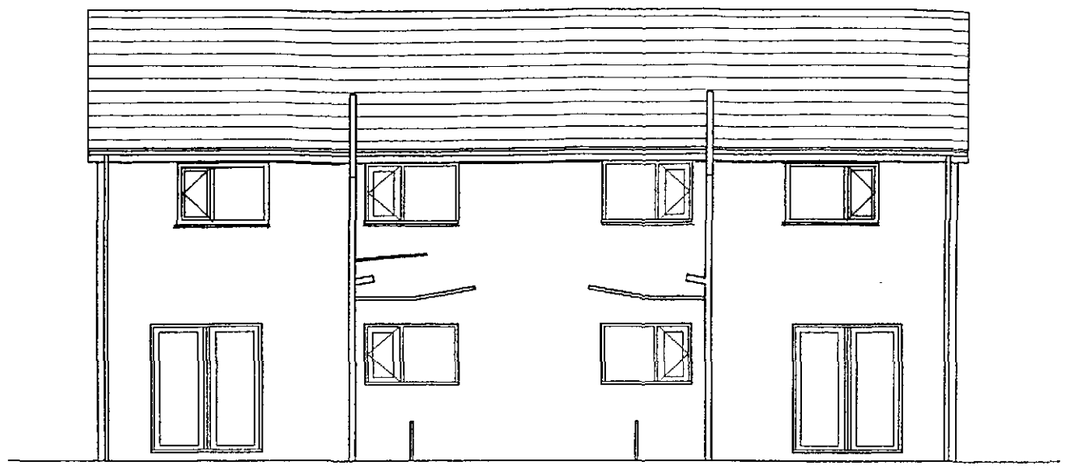

Proposed Rear Elevation

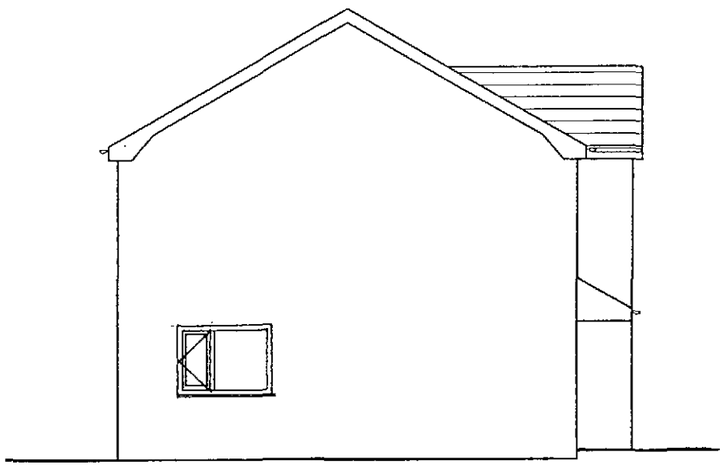


Proposed Side Elevation

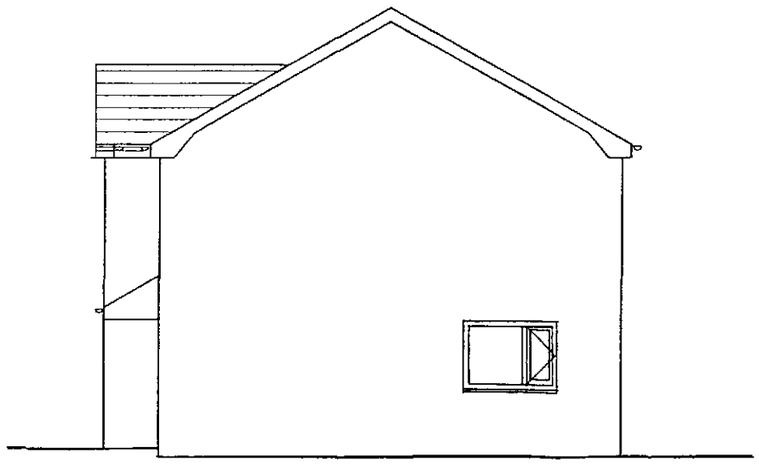


Proposed Side Elevation

Date 2 6: 4 : 2010 Scale 1 : 100	Client Mr. John Clare 10 Lund Avenue Lundwood Barnsley S71 5NP	PROPOSAL Proposed Semi Det Houses	Revisions Date	Client M. Whyke M.R.I.C.S 9 Witham Court Higham Barnsley S75 1PX

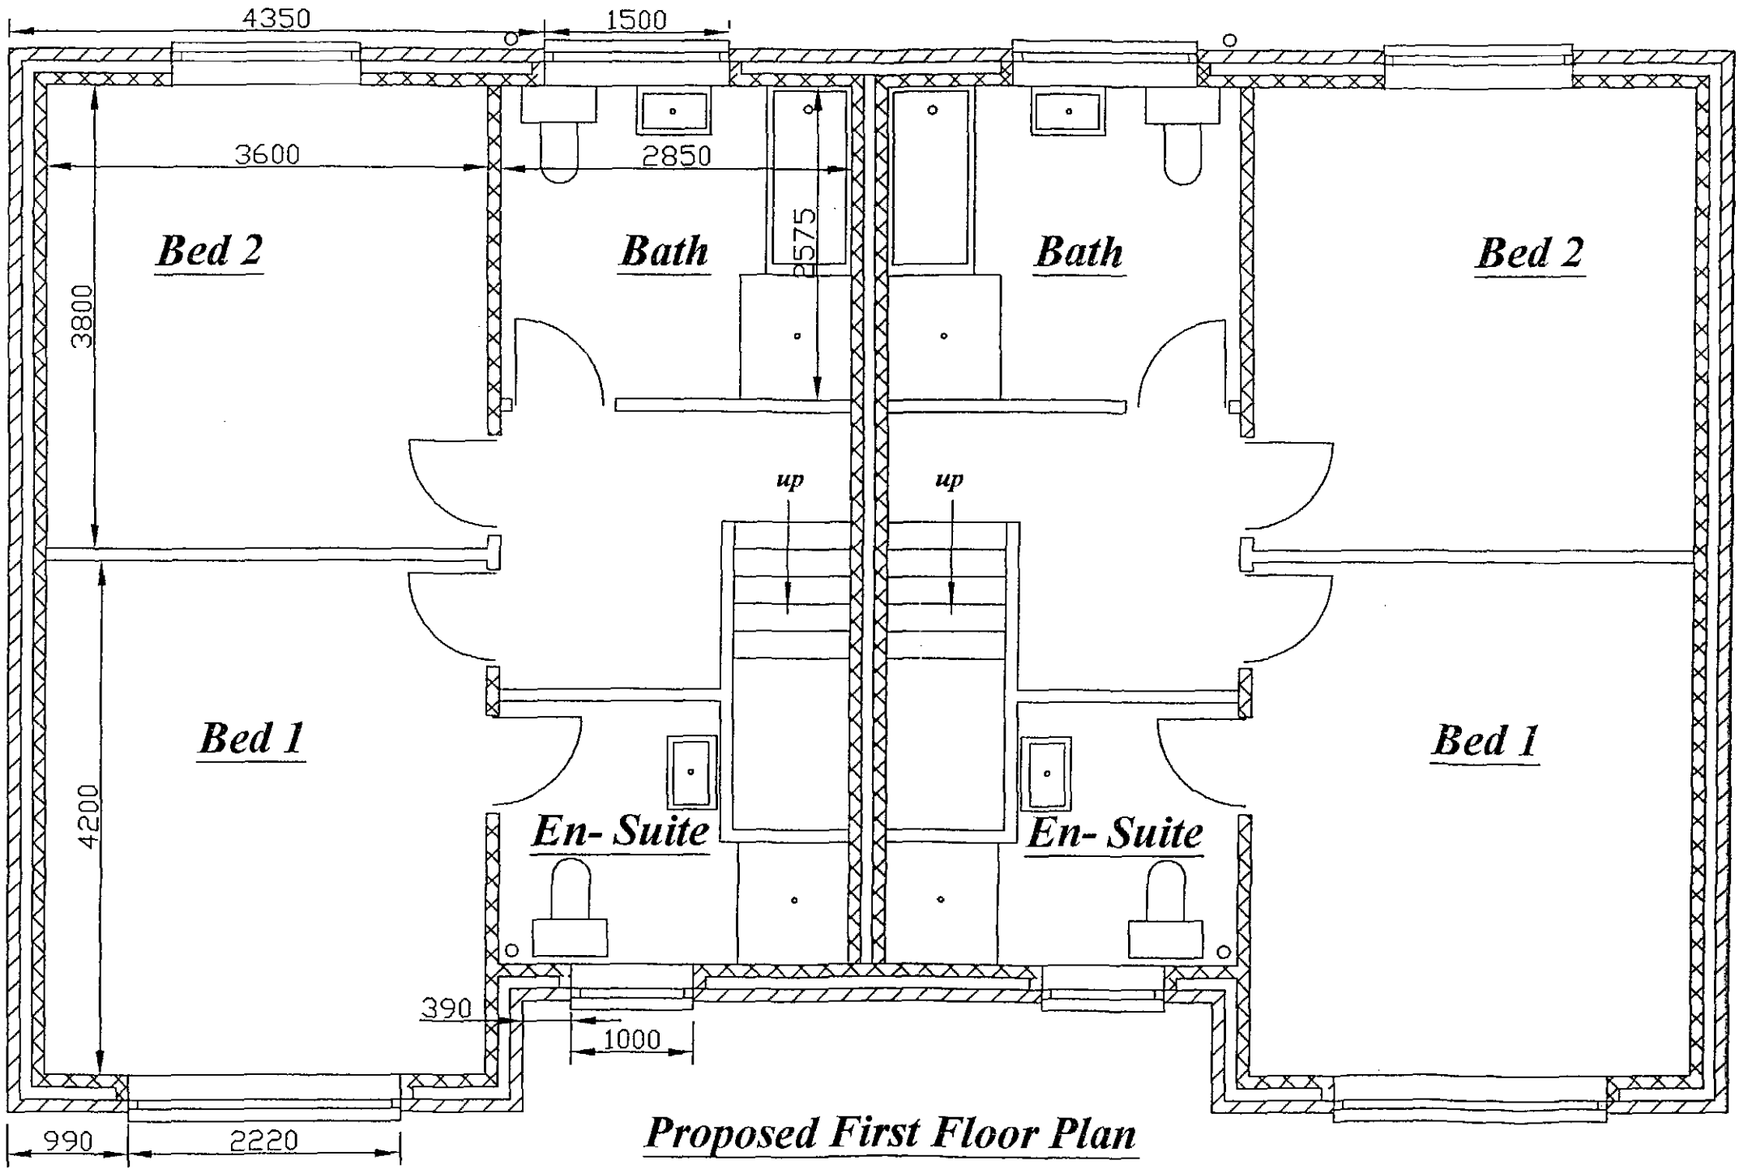


Proposed First Floor Plan


Date 2 6: 4 : 2010 **Scale** 1 : 50	**Client** Mr. John Clare 10 Lund Avenue Lundwood Barnsley S71 5NP	**PROPOSAL** Proposed Semi Det Houses	**Revisions** Date	**Client** M. Whyke M.R.I.C.S 9 Witham Court Higham Barnsley S75 1PX

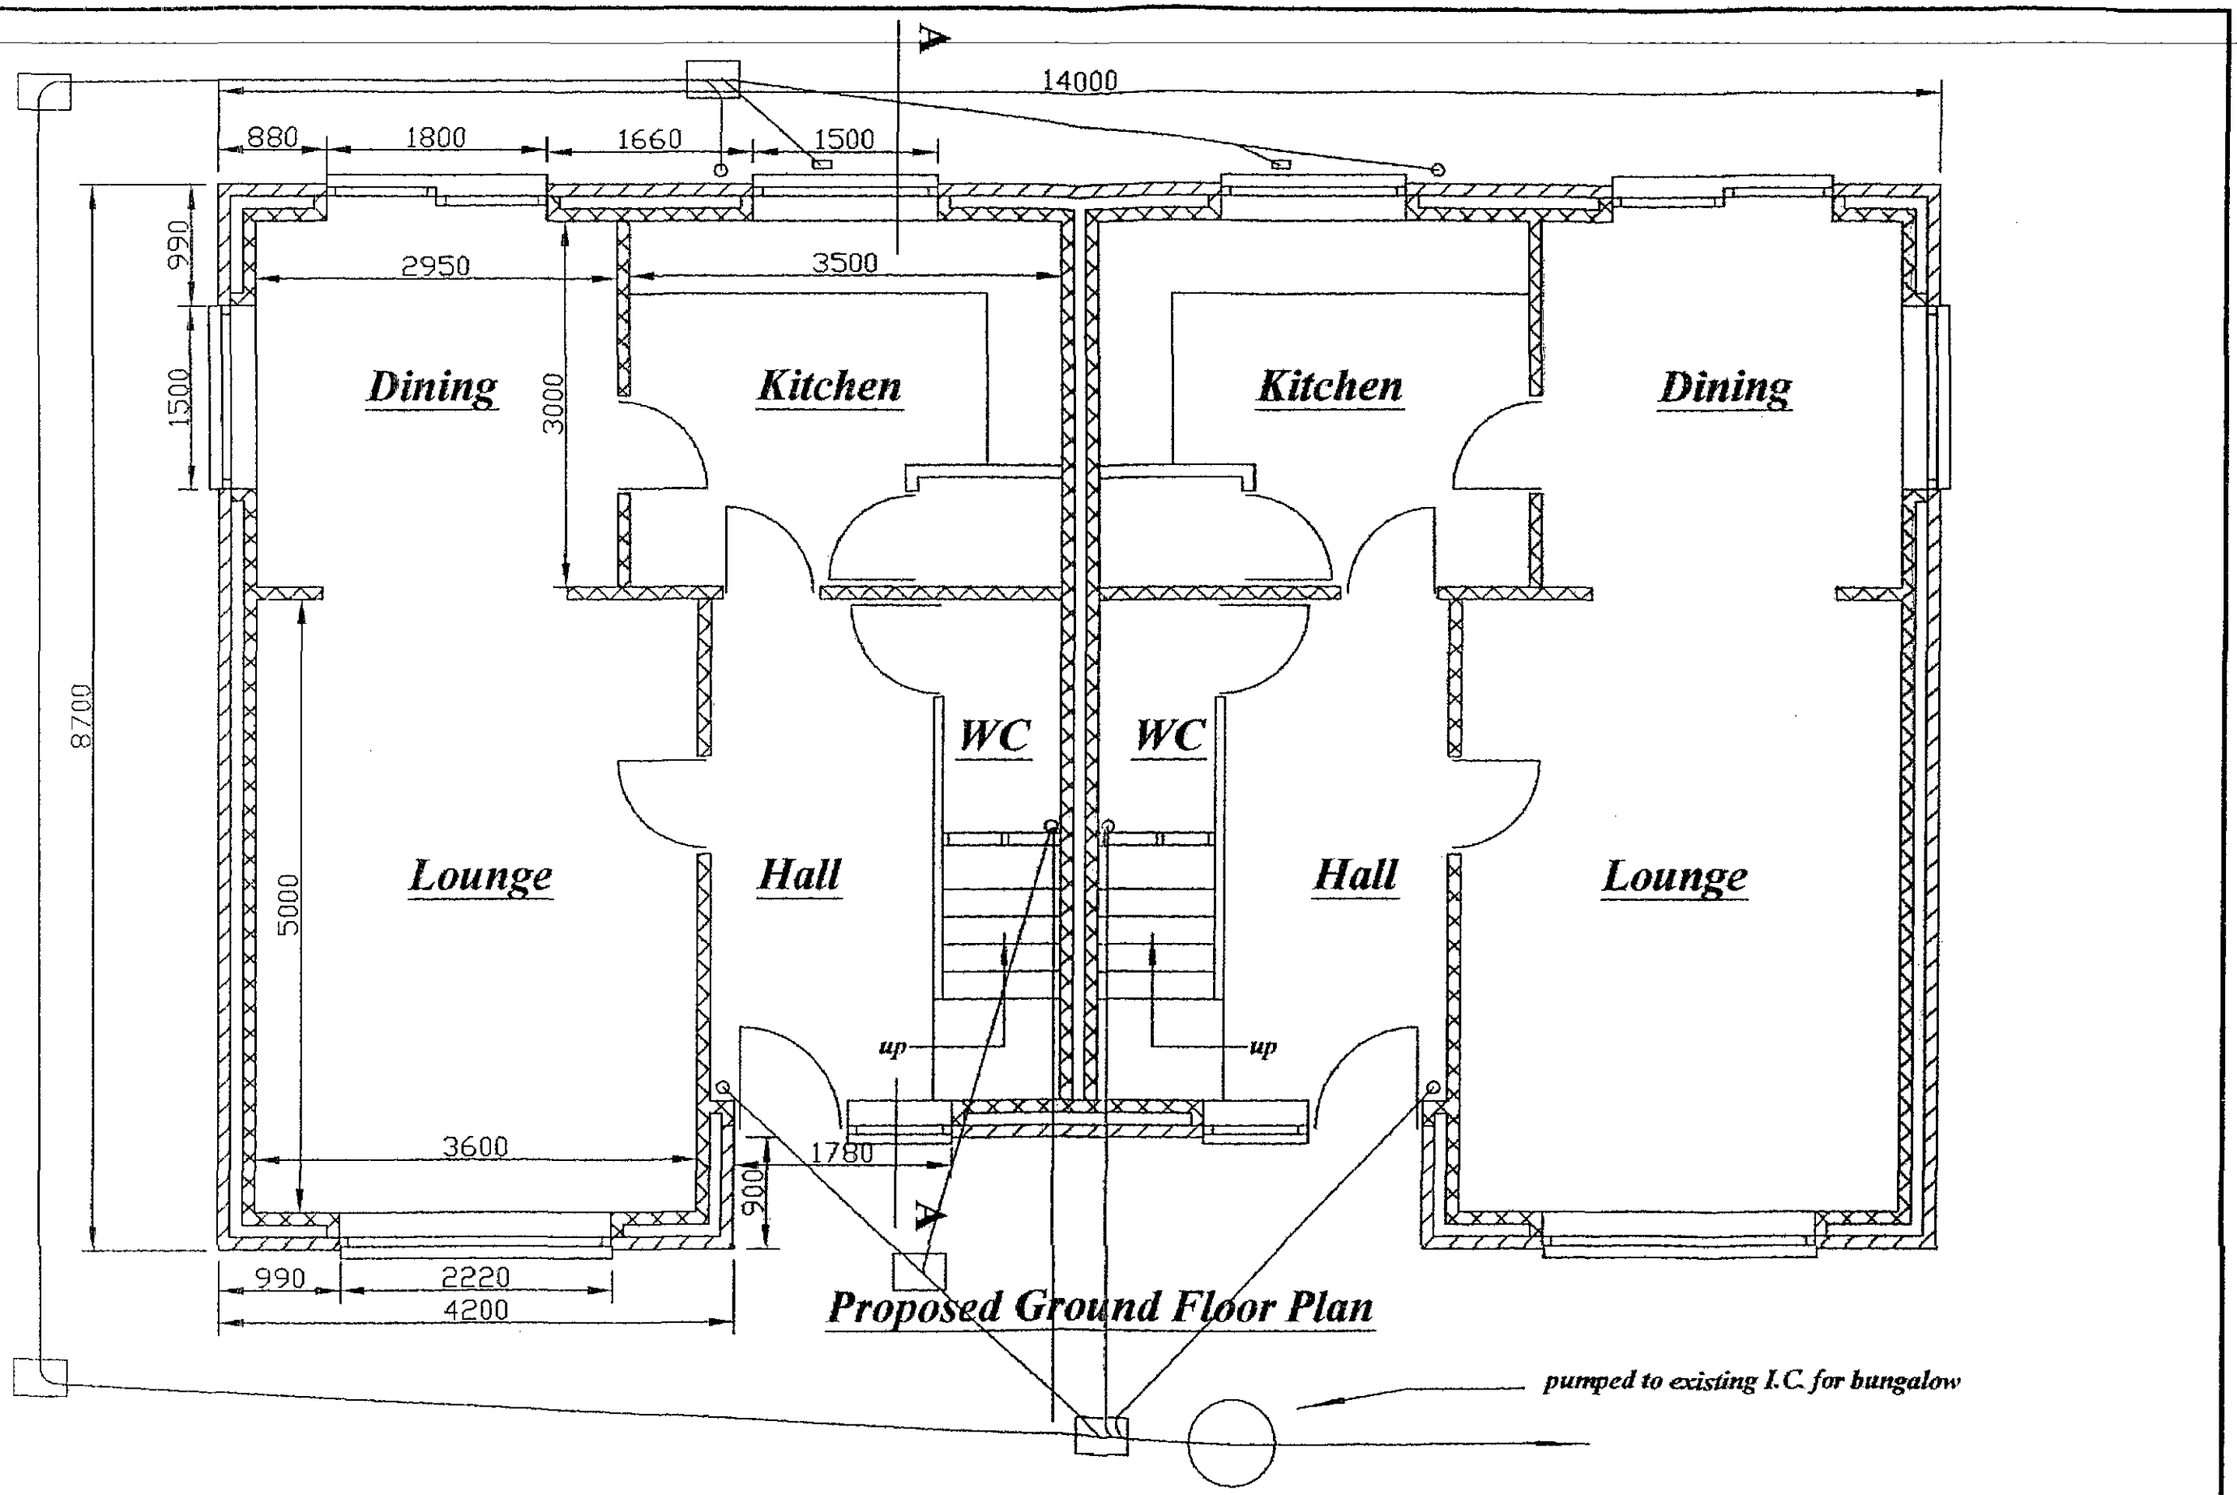


Date 2 6: 4 : 2010 Scale 1 : 50	**Client** Mr. John Clare 10 Lund Avenue Lundwood Barnsley S71 5NP	**PROPOSAL** Proposed Semi Det Houses	**Revisions** Date	**Client** M. Whyke M.R.I.C.S 9 Witham Court Higham Barnsley S75 1PX

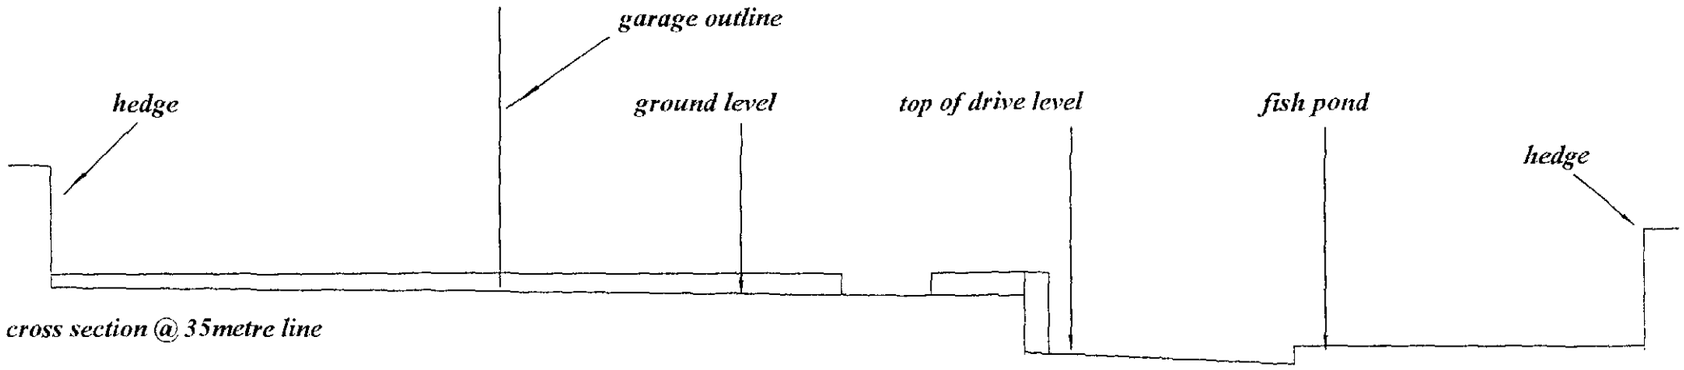

cross section @ 35metre line

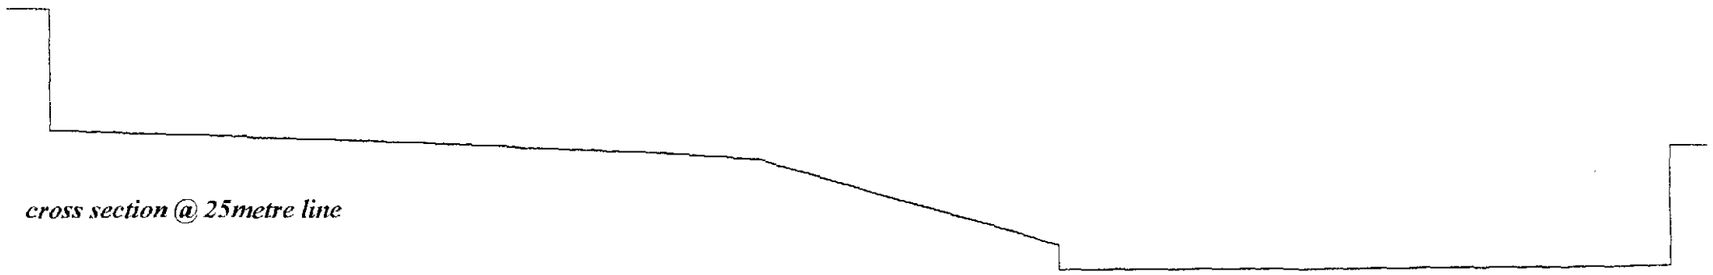


cross section @ 25metre line

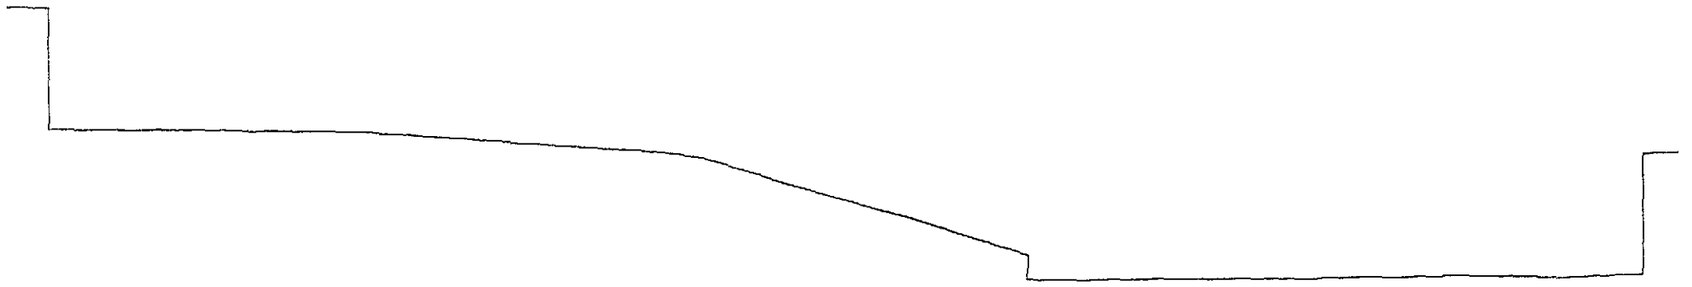


cross section @ 20metre line

Date 2 6: 4 : 2010 Scale 1 : 100	Client Mr. John Clare 10 Lund Avenue Lundwood Barnsley S71 5NP	PROPOSAL Proposed Semi Det Houses	Revisions Date	Client M. Whyke M.R.I.C.S 9 Witham Court Higham Barnsley S75 1PX

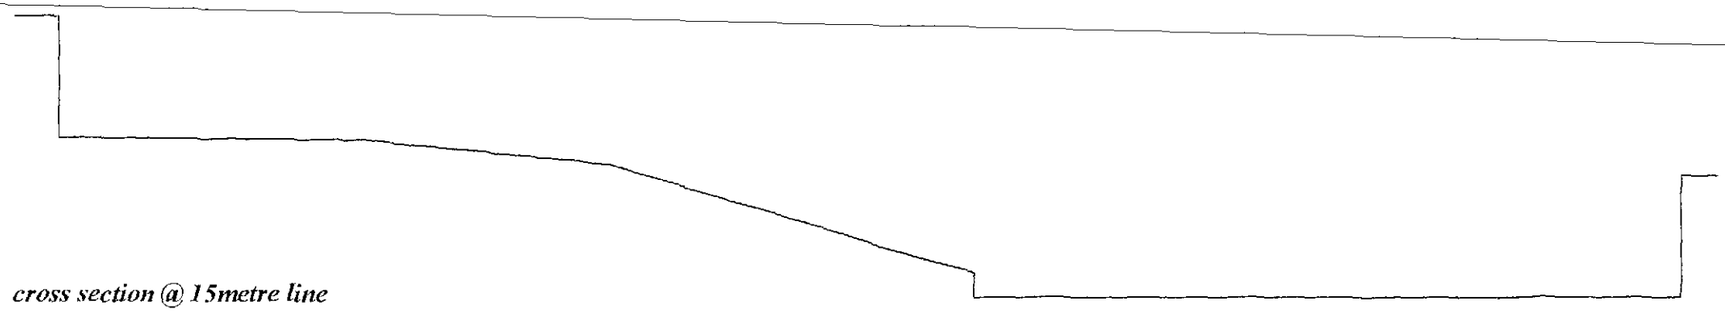

cross section @ 15metre line

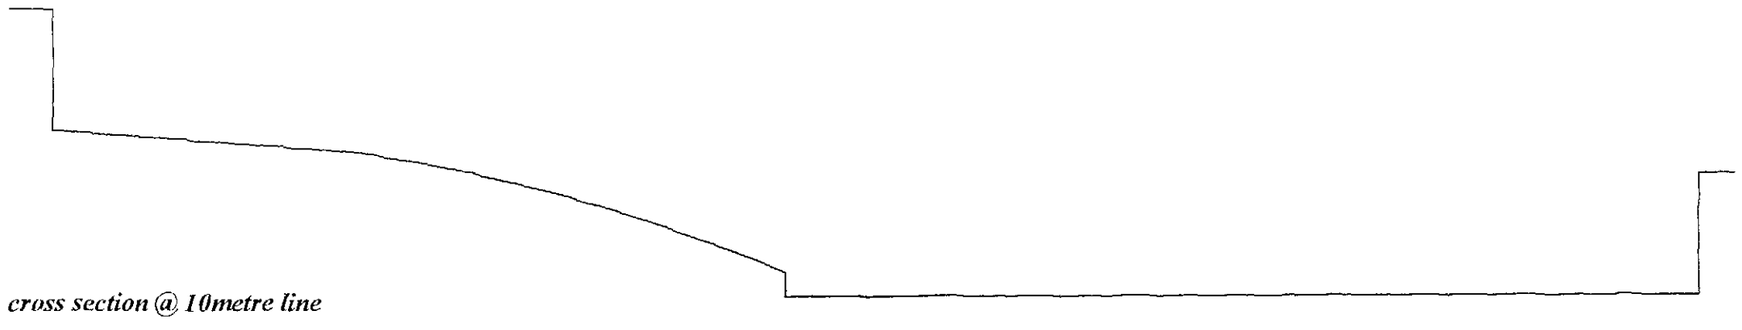


cross section @ 10metre line




cross section @ 5metre line

Date 2 6: 4 : 2010 Scale 1 : 100	Client Mr. John Clare 10 Lund Avenue Lundwood Barnsley S71 5NP	PROPOSAL Proposed Semi Det Houses	Revisions Date	Client M. Whyke M.R.I.C.S 9 Witham Court Higham Barnsley S75 1PX

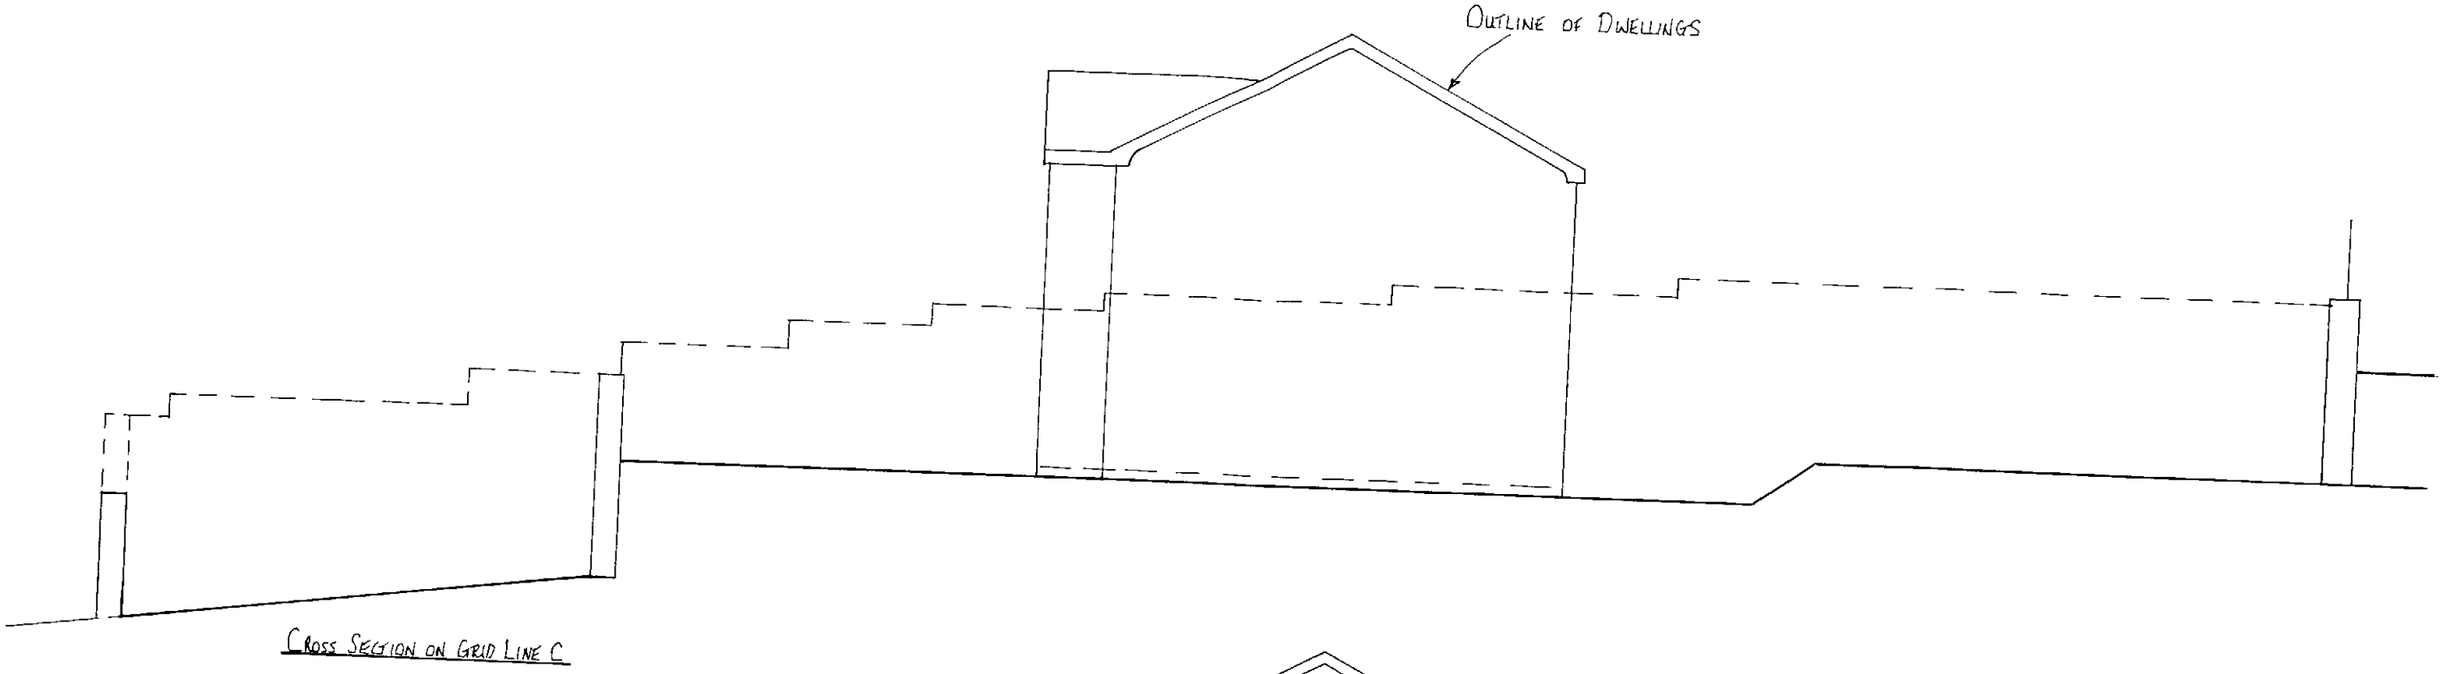

Cross Section on Grid Line C

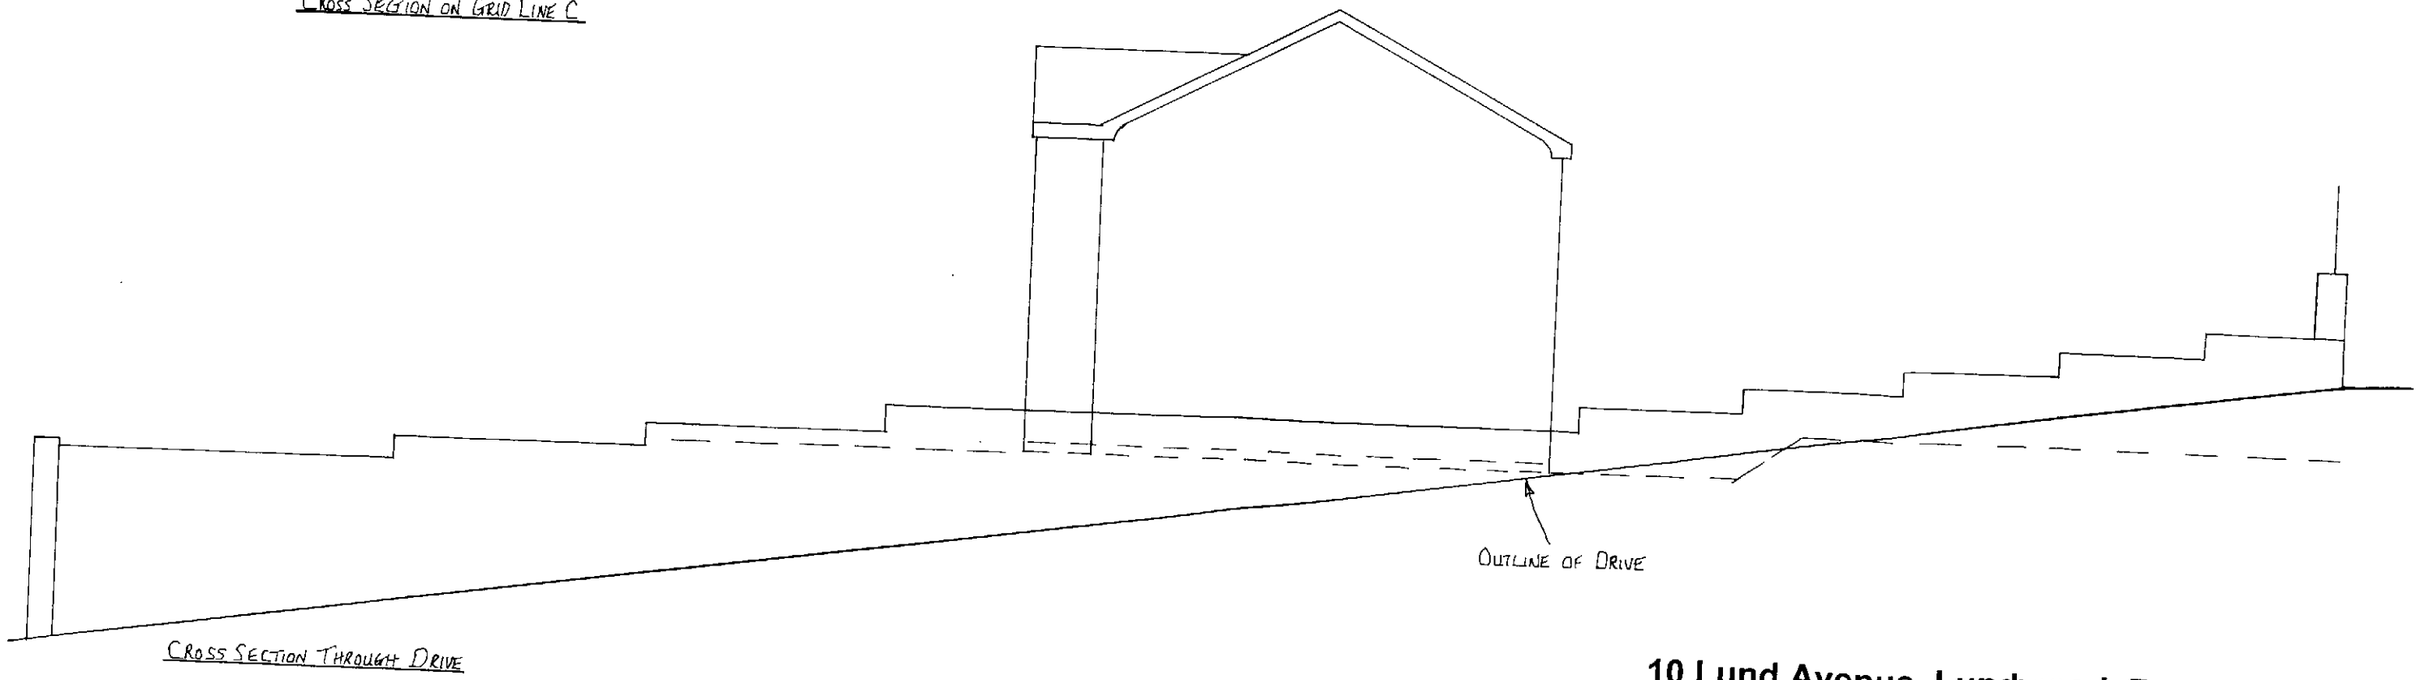

Cross Section Through Drive

10 Lund Avenue, Lundwood, Barnsley.
Proposed Pair of Semi-Detached Houses.

Applicant Mr J Clare – January 2011.

Section Through Site - Plan Scale 1:100