
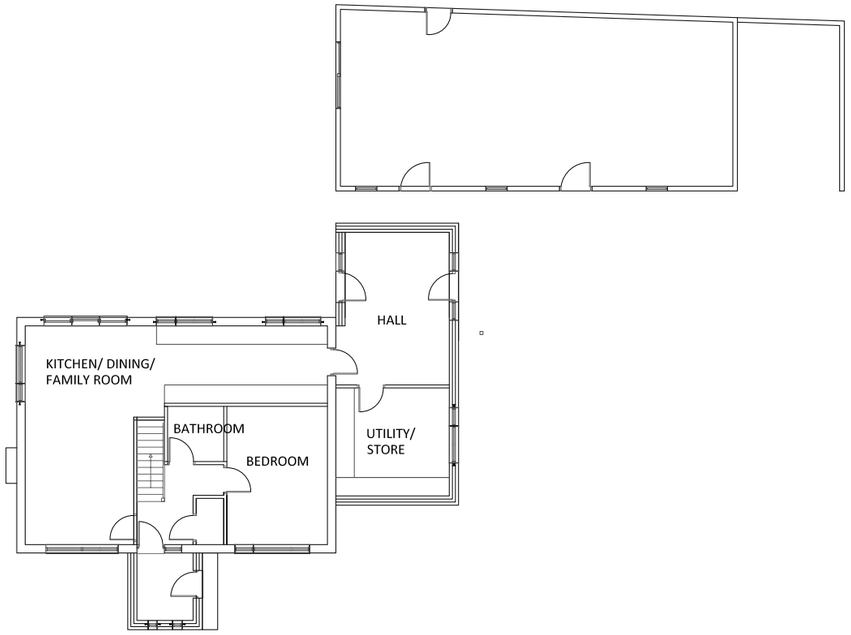


PROPOSED GROUND FLOOR PLAN

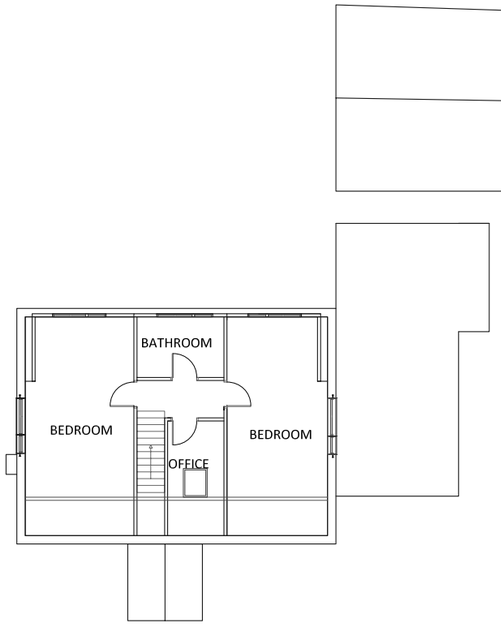

PROPOSED FIRST FLOOR PLAN


MATERIALS

Link Extension
Natural coursed randon stone to front elevation facing the road
White render to side and rear elevations
Grey GRP or rubberroid menbrane to roof


Front porch
white render
concrete interlocking tiles to match the exisitng house

LH gable to be renderd to provide weatherproofing
Remained of the house to maintain randon natural coursed stone


All proposed extensions to have UPVC windows, fasicas and soffits

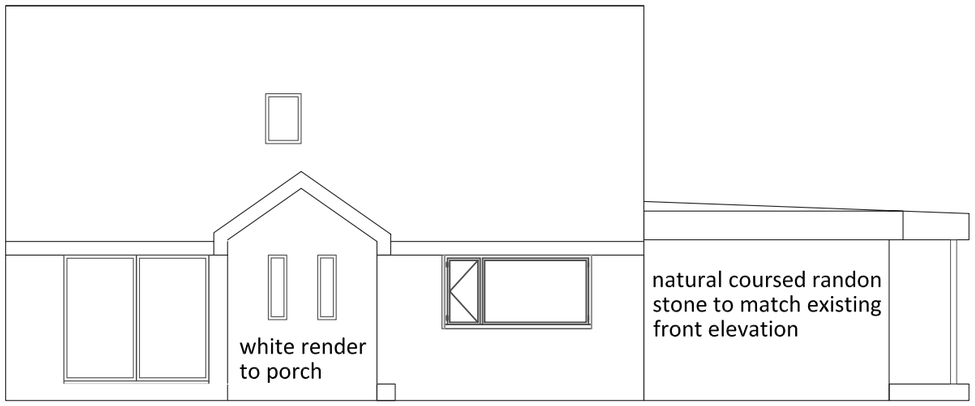


PROPOSED FRONT ELEVATION
SCALE 1:100

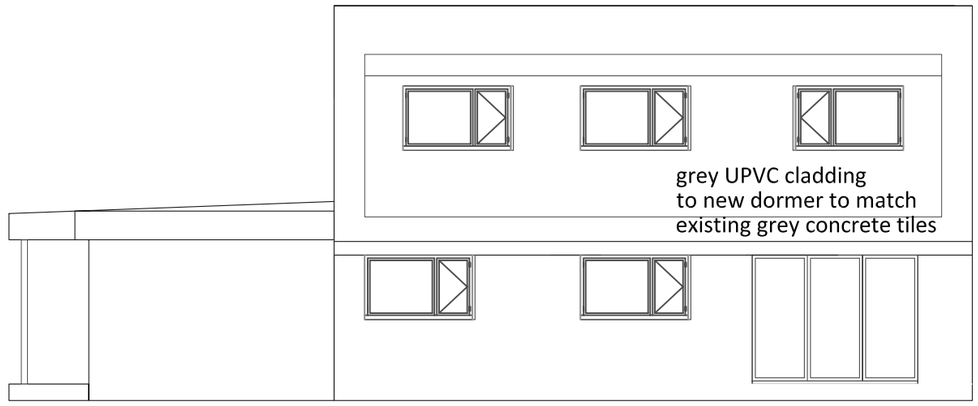

PROPOSED REAR ELEVATION
SCALE 1:100

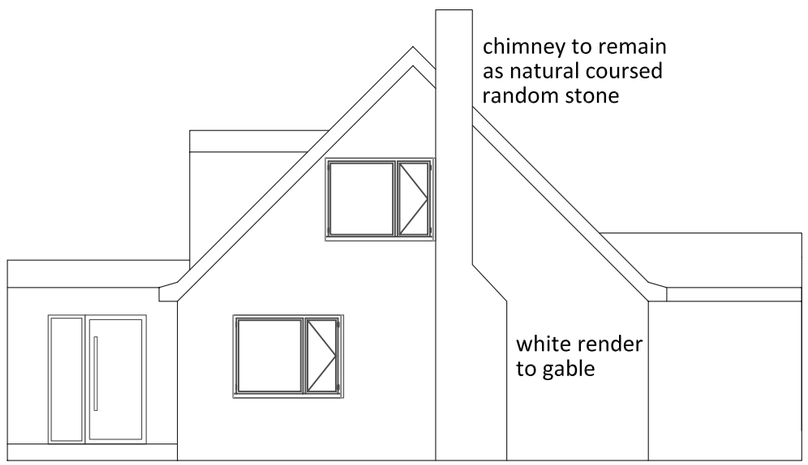

PROPOSED LH SIDE ELEVATION
SCALE 1:100

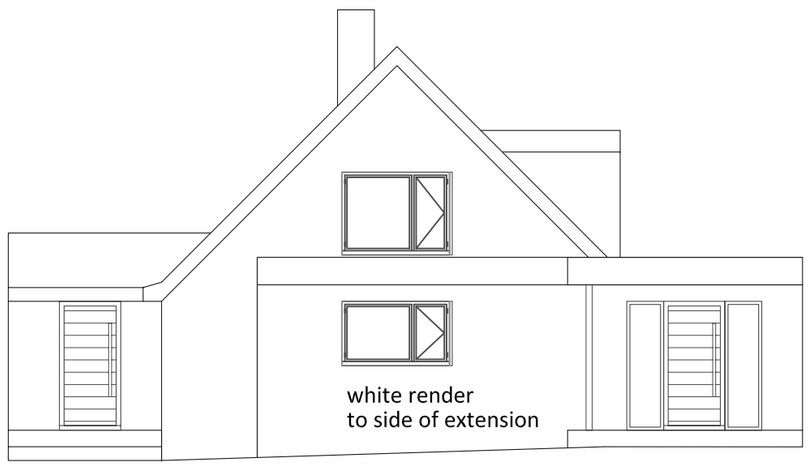

PROPOSED RH SIDE ELEVATION
SCALE 1:100

REV A - AMENDED TO PLANNERS REQUIREMENTS 31.01.2022

CLIENT
MR P PRICE

SITE
GREENCROFT, HOOD GREEN ROAD, HOOD GREEN, BARNSLEY S75 3HF.

DRAWING TITLE
PROPOSED FLOOR PLANS AND ELEVATIONS

DRAWING NO.
45/04

SCALE
1:200 @A3
1:100@A1

DATE
14/11/2021

REVISION
A