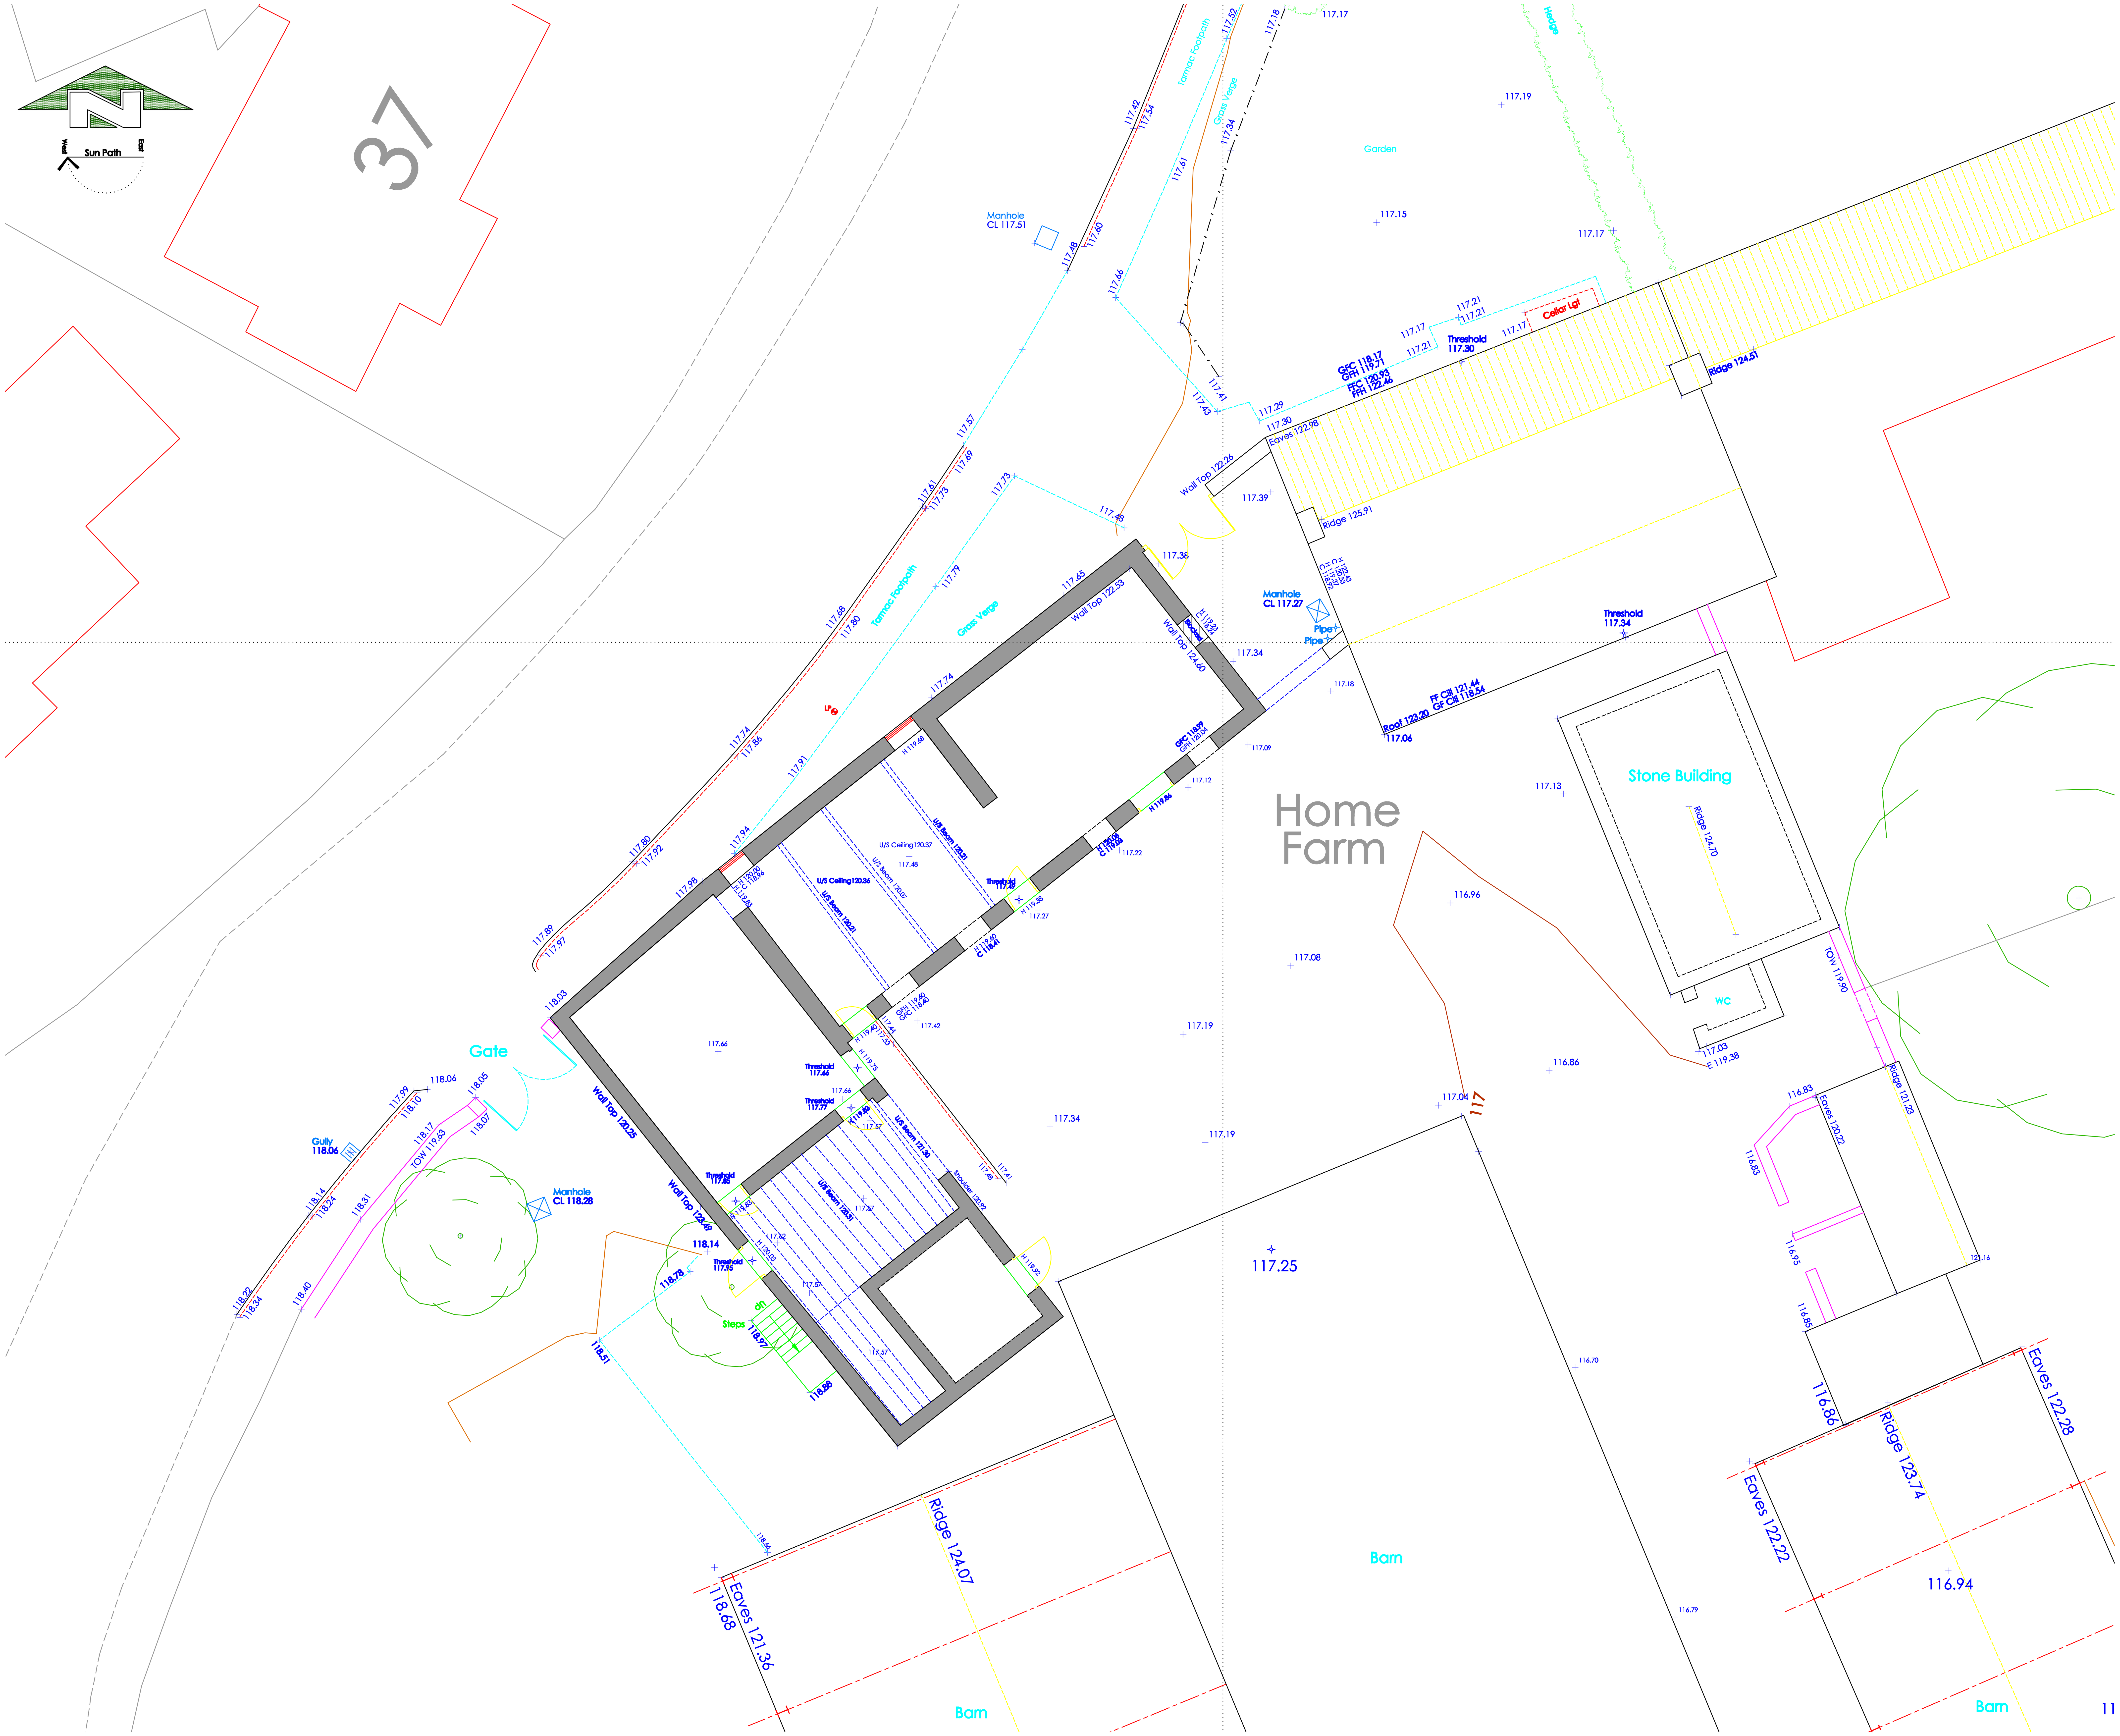


Abbreviation & Symbol Key.

B Bollard
BB Belisha Beacon
BT British Telecom Cover
BM Bench Mark
CL Cover Level
DK Drop Kerb
EL Electricity Cover
EP Electricity Pole
FH Fire Hydrant
FFP Flagged Footpath
G Gully
GM Gas Meter
GV Gas Valve
IC Inspection Cover
IL Invert Level
LB Letter Box
LP Lamp Post
MB Multi Bole
MH Man Hole
Mkr Marker Post
MS Mile Stone
MT Mercury Telecommunications
NB Notice Board
NFI No Further Information
OSBM Ordnance Survey BM
P Post
PB Post Box
RE Rodding Eye
RL Roof Line
RS Road Sign
SS Street Name Sign
FFC First Floor Cill
FFH First Floor Head
GFC Ground Floor Cill
GFH Ground Floor Head

RSC Rolled Steel Column
RSJ Rolled Steel Joist
RWP Rain Water Pipe
SC Stop Cock
SP Sign Post
STP Stand Pipe
SV Stop Valve
SVP Soil Vent Pipe
SWG Storm Water Gully
SW Storm water
TFP Tarmac Footpath
TL Traffic Light
TP Telegraph Pole
UTL Unable To Lift
VP Vent Pipe
WM Water Meter
WP Waste Pipe

Fences & Walls
Ret Retaining Wall
BW Barbed Wire
CB Close Boarded
CI Corrugated Iron
CL Chain Link
CP Chestnut Paling
IR Iron Railing
Lat Lattice
P/C Post & Chain
P/R Post & Rail
P/W Post & Wire
H Head Level

Location Plan 1:2000



Ordnance Survey (c) Crown Copyright 2012.
All rights reserved. Licence number 100020449

Control & Datum Information

Co-ordinates and levels are based upon OSGB 1936 National Grid (OSGB36) and Ordnance Survey Datum Newlyn (ODN).

They are derived using realtime on site GPS survey, that utilises the National Grid Transformation OSTN02 and the National Geoid Model OSGM02GB.

The data obtained for use in this drawing involved the use of realtime GPS survey and total station survey.

Rev	Description	By	Date

Surv.	Drawn	Date	Chkd	Date
NH	NH	04.01.12		

This drawing may not be reproduced, made use of or issued to a third party without permission of:

White Agus

White Agus
128B New Road
Staincross
Barnsley

Holden Surveys Ltd
Topographical Building & Site Surveys - CAD Services
T/F: 01226 755365 E: holdensurveys@msn.com

Title. Ground Floor Plan

Site. Home Farm
Worsbrough
Barnsley
South Yorkshire

COMPUTER GENERATED DRAWING - DO NOT ALTER

Dwg No. WA_035_Home Farm

Sheet No. 2

SCALE	1/100	REV.	