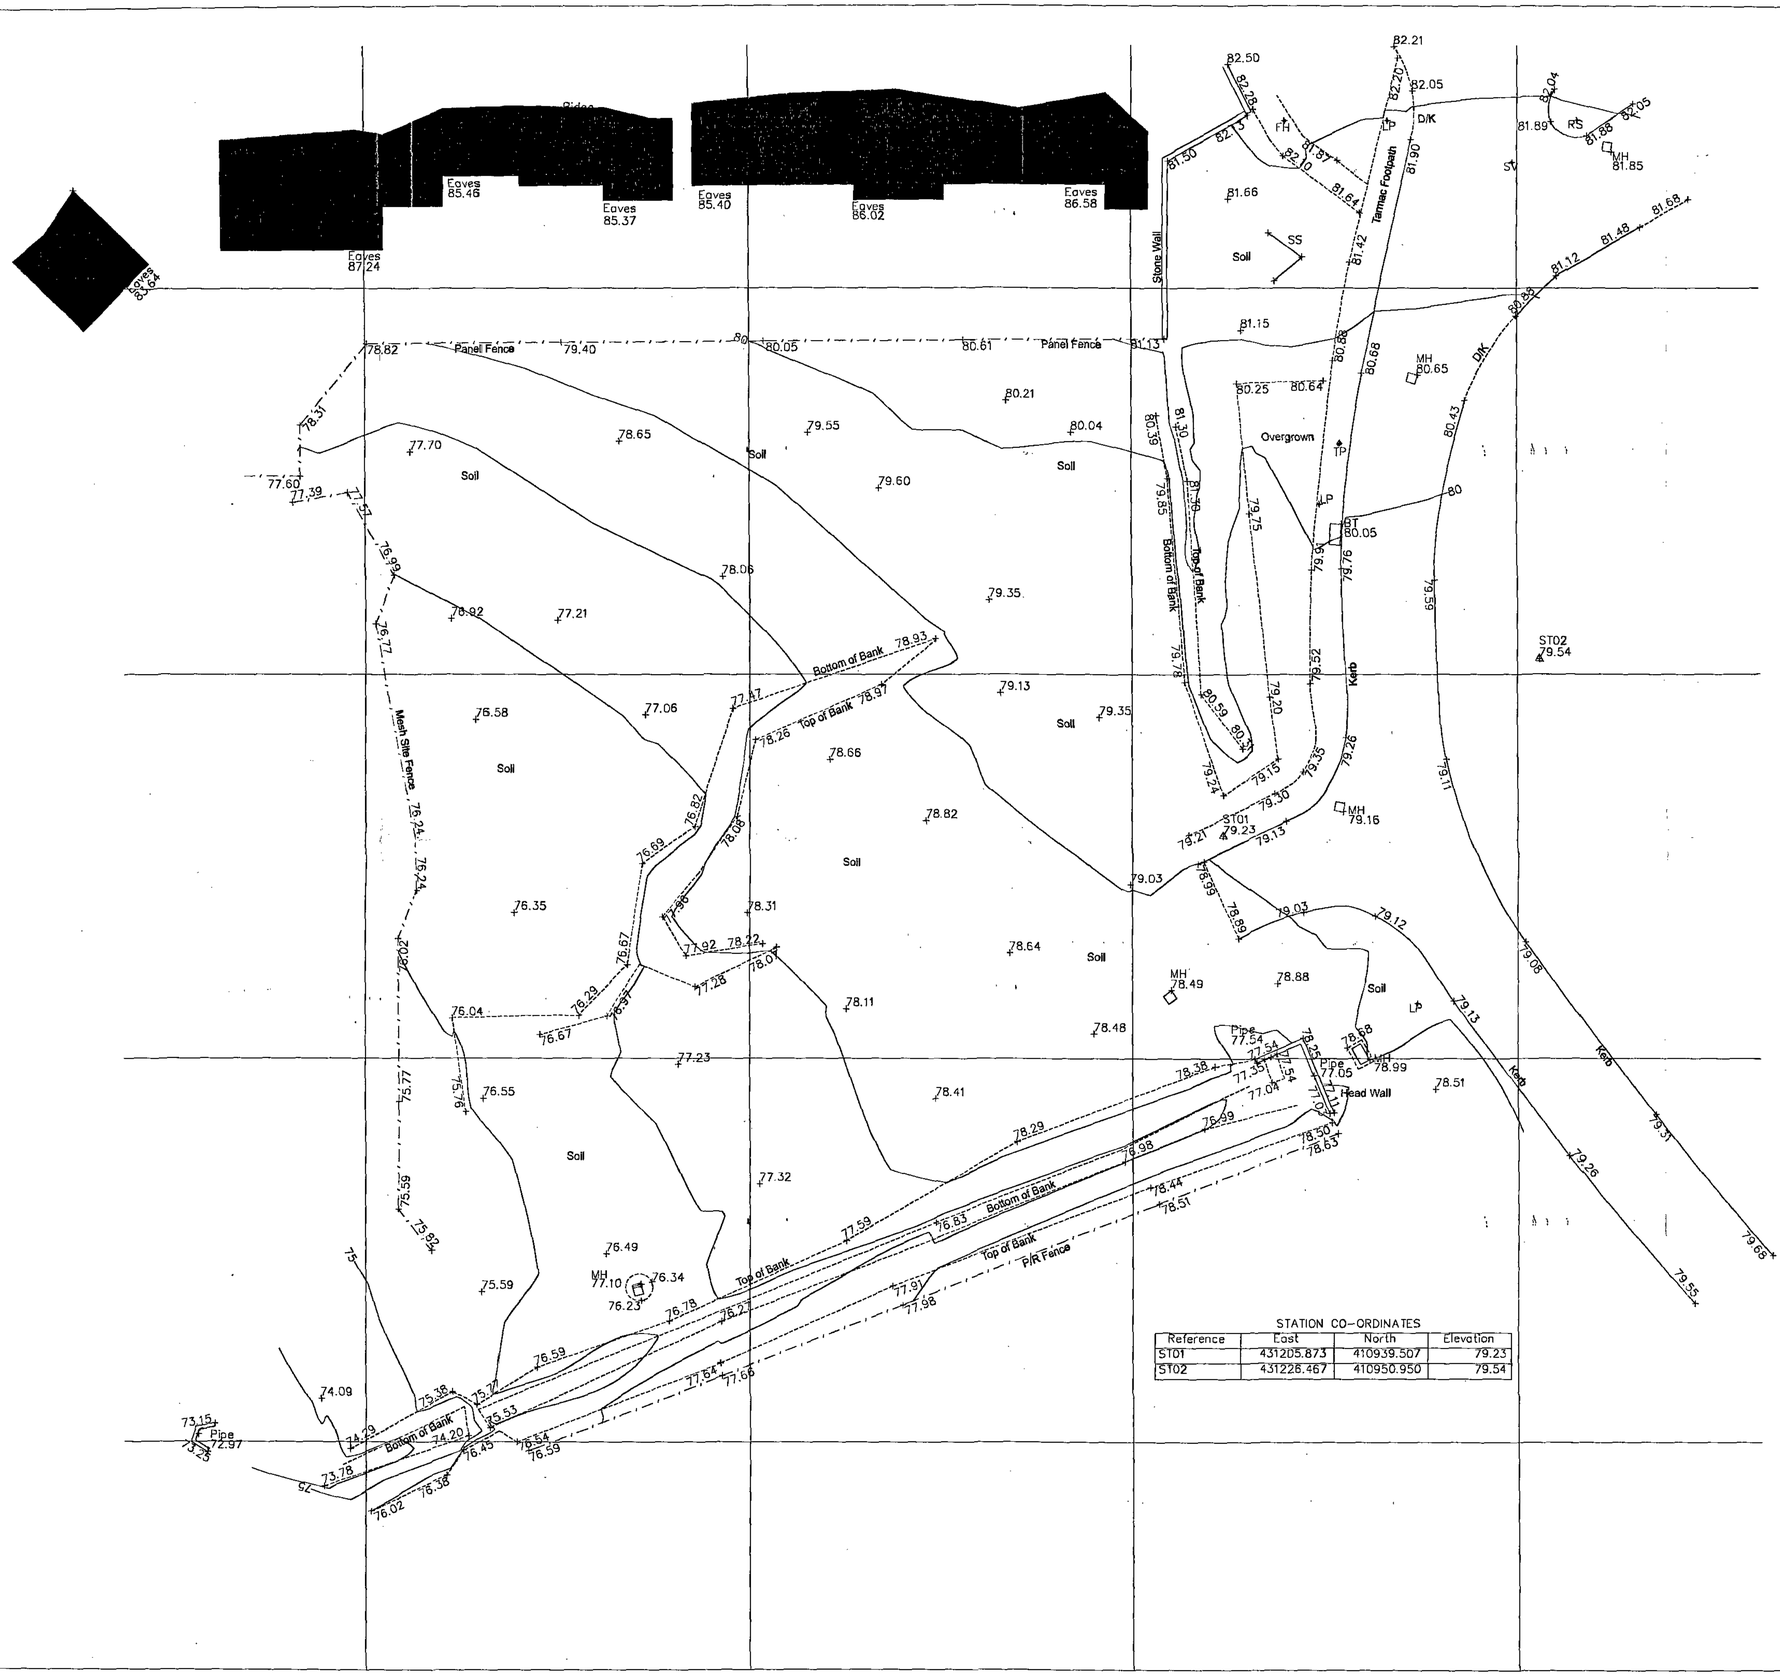


STATION CO-ORDINATES

Reference	East	North	Elevation
ST01	431205.873	410939.507	79.23
ST02	431226.467	410950.950	79.54

N
Indicative

Abbreviation & Symbol Key.

B	Bollard	RSC	Rolled Steel Column
BB	Belisha Beacon	RSJ	Rolled Steel Joist
BT	British Telecom Cover	RWP	Rain Water Pipe
BM	Bench Mark	SC	Stop Cock
CL	Cover Level	SP	Sign Post
DK	Drop Kerb	STP	Stand Pipe
EL	Electricity Cover	SV	Stop Valve
EP	Electricity Pole	SVP	Soil Ver. Pipe
FH	Fire Hydrant	SWG	Storm Water Gully
FFP	Flagged Footpath	SW	Storm water
G	Gully	TFP	Tarmac Footpath
GM	Gas Meter	TL	Traffic Light
GV	Gas Valve	TP	Telegraph Pole
IC	Inspection Cover	UTL	Unable to Lift
IL	Invert Level	VP	Vent Pipe
LB	Letter Box	WM	Water Meter
LP	Lamp Post	WP	Waste Pipe
MB	Multi Bola		
MH	Man Hole	Fences & Walls	
Mkr	Marker Post	Ret	Retaining Wall
MS	Mile Stone	B/W	Barbed Wire
MT	Mercury Telecommunications	C/B	Close Boarded
NB	Notice Board	C/I	Corrugated Iron
NFI	No Further Information	C/L	Chain Link
OSBM	Ordnance Survey BM	C/P	Chestnut Paling
P	Post	I/R	Iron Railing
PB	Post Box	Lat	Lattice
RE	Rodding Eye	P/C	Post & Chain
RL	Roof Line	P/R	Post & Rail
RS	Road Sign	P/W	Post & Wire
SS	Street Name Sign		

Trees
0.25/10/10/Sye
Diameter/Height/Spread/Species

Control & Datum Information
Grid - OS National Grid.
Using the OS GPS Network
Datum - OS Level Datum.
Using the OS GPS Network
OS Grid @ 25m to cover Site
Contours to cover site at 1.0m Intervals

Revision	Description	By	Date

Surv.	Drawn	Date	Chkd	Date	Appr'd	Date
GH/KH	GH	11/02/08	SH	11/02/08		

This drawing is the property of H&H Surveys. Copyright is reserved by them and the drawing is issued on the condition that it is not copied either wholly or in part without consent in writing of H&H Surveys. Figured dimensions to take preference over those scaled. All dimensions to be checked on site before commencement of any work or shop drawings. This drawing is to be read in conjunction with the specification when existing and all other consultants drawings.

Client.
Aspasia

Title. SITE PLAN

Site. Woolley Grange
Barnsley


H&H SURVEYS LTD
41 Brampton Crescent
Wombwell
Barnsley
Yorkshire S73 0SZ
Tel: 01226 734099 Fax: 01226 734102
Email: stephen@hhsurveys.co.uk

THIS IS A CAD DRAWING - DO NOT ALTER


Dwg No. ASP/300/SP

Sheet No.


SCALE	1/200	REV.	

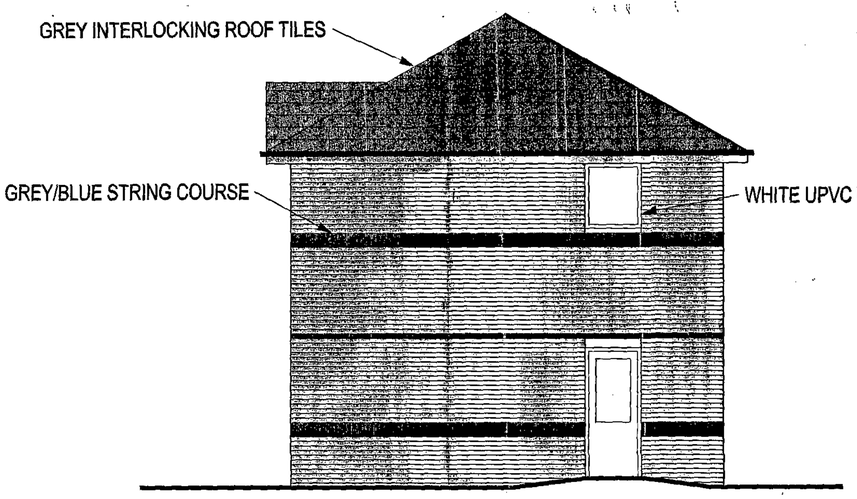


North Elevation

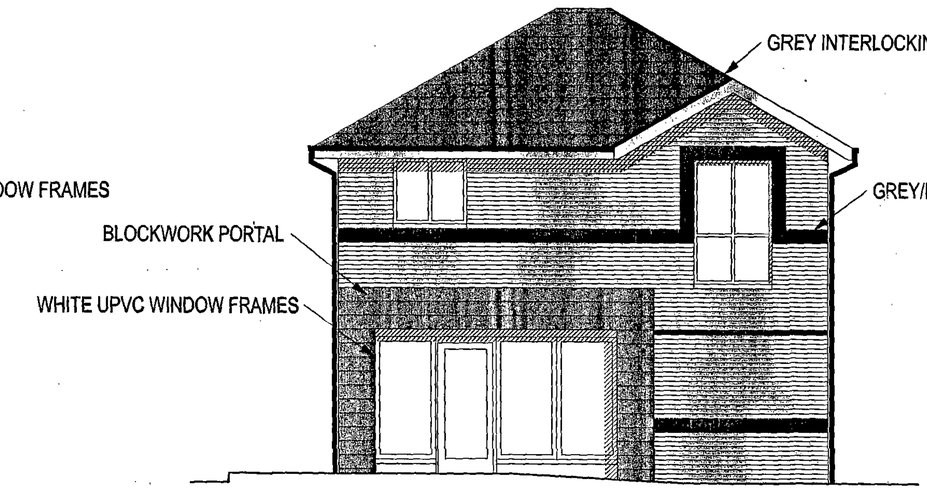

East Elevation

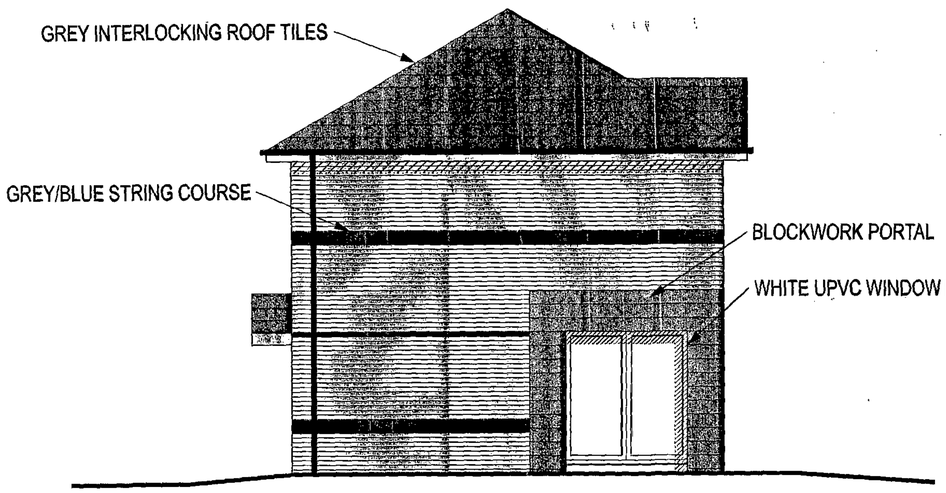

South Elevation

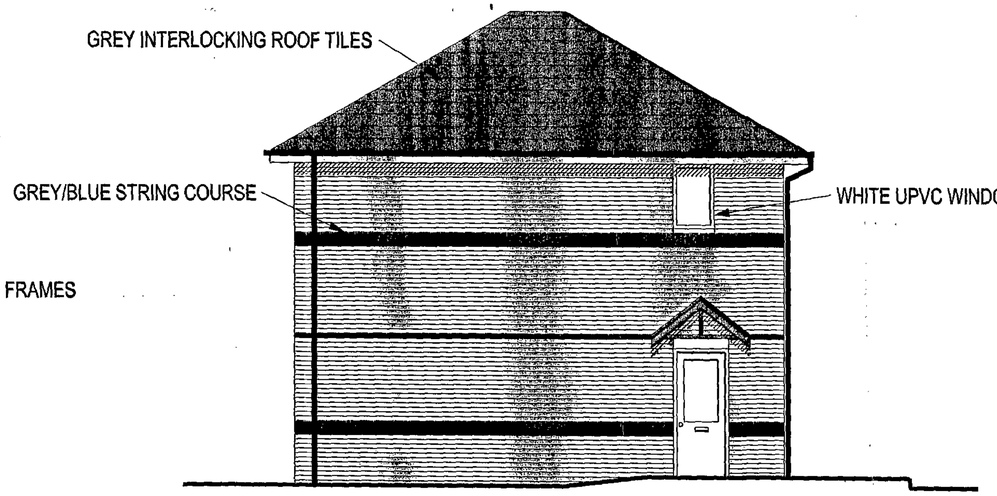

West Elevation

Do not scale this drawing
Architects to be notified of any discrepancies
Contractors must check all dimensions on site
This drawing is copyright and is for the use on this project only
This drawing is to be used soley for the information as titled
For other information refer to the latest revision of any cross referenced drawing

No	Date	Description	Revised by	Checked by

Amendments

Status: PRELIMINARY

Client: ASPASIA

Project: WOOLLEY COLLIERY ROAD


Title: SHOP ELEVATIONS

Project No:	Date:
4765	FEB '08
Drawing: P03	Revision:
Scale: 1:50	Sheet size: A1
Drawn by: AYH	Checked by:


SMITH SMALLEY ARCHITECTS LTD
CRAVEN LODGE
VICTORIA AVENUE
HARROGATE
HG1 5PX
TEL 01423 531100

Web: www.smithsmalley.co.uk
Email: admin@smithsmalley.co.uk
Fax: +44 (0)1423 531449

WOOLLEY COLLIERY ROAD 4765

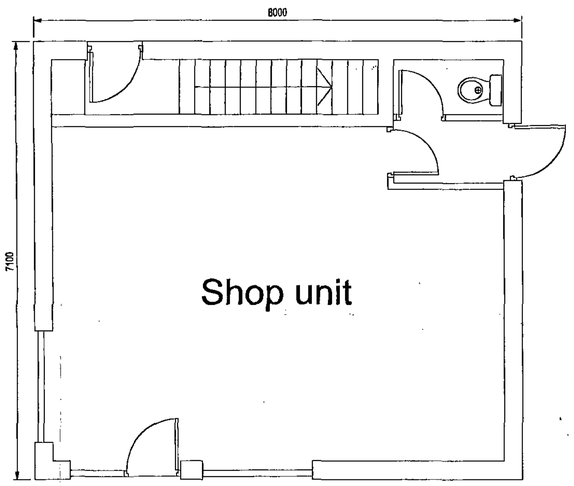

Ground Floor
Shop 42sq m gross

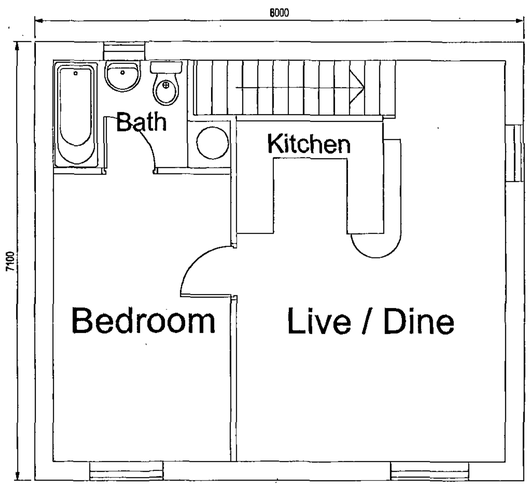

First Floor
Apartment 50 sq m gross

Do not scale this drawing
Architects to be notified of any discrepancies
Contractors must check all dimensions on site
This drawing is copyright and is for the use on this project only
This drawing is to be used soley for the information as titled
For other information refer to the latest revision of any cross referenced drawing

Rev	Date	Description	Revised by	Checked by

Amendments

Status: PRELIMINARY

Client: ASPASIA

Project: WOOLLEY COLLIERY ROAD


Title: SHOP FLOOR PLANS


Project No:	Date:
4765	FEB '08
Drawing: P02	Revision:
Scale: 1:50	Sheet size: A1
Drawn by: AYH	Checked by:

SMITH SMALLEY ARCHITECTS LTD
CRAVEN LODGE
VICTORIA AVENUE
HARROGATE
HG1 5PX
TEL 01423 531100

Web: www.smithsmalley.co.uk
Email: admin@smithsmalley.co.uk
Fax: +44 (0)1423 531449

WOOLLEY COLLIERY ROAD 4765

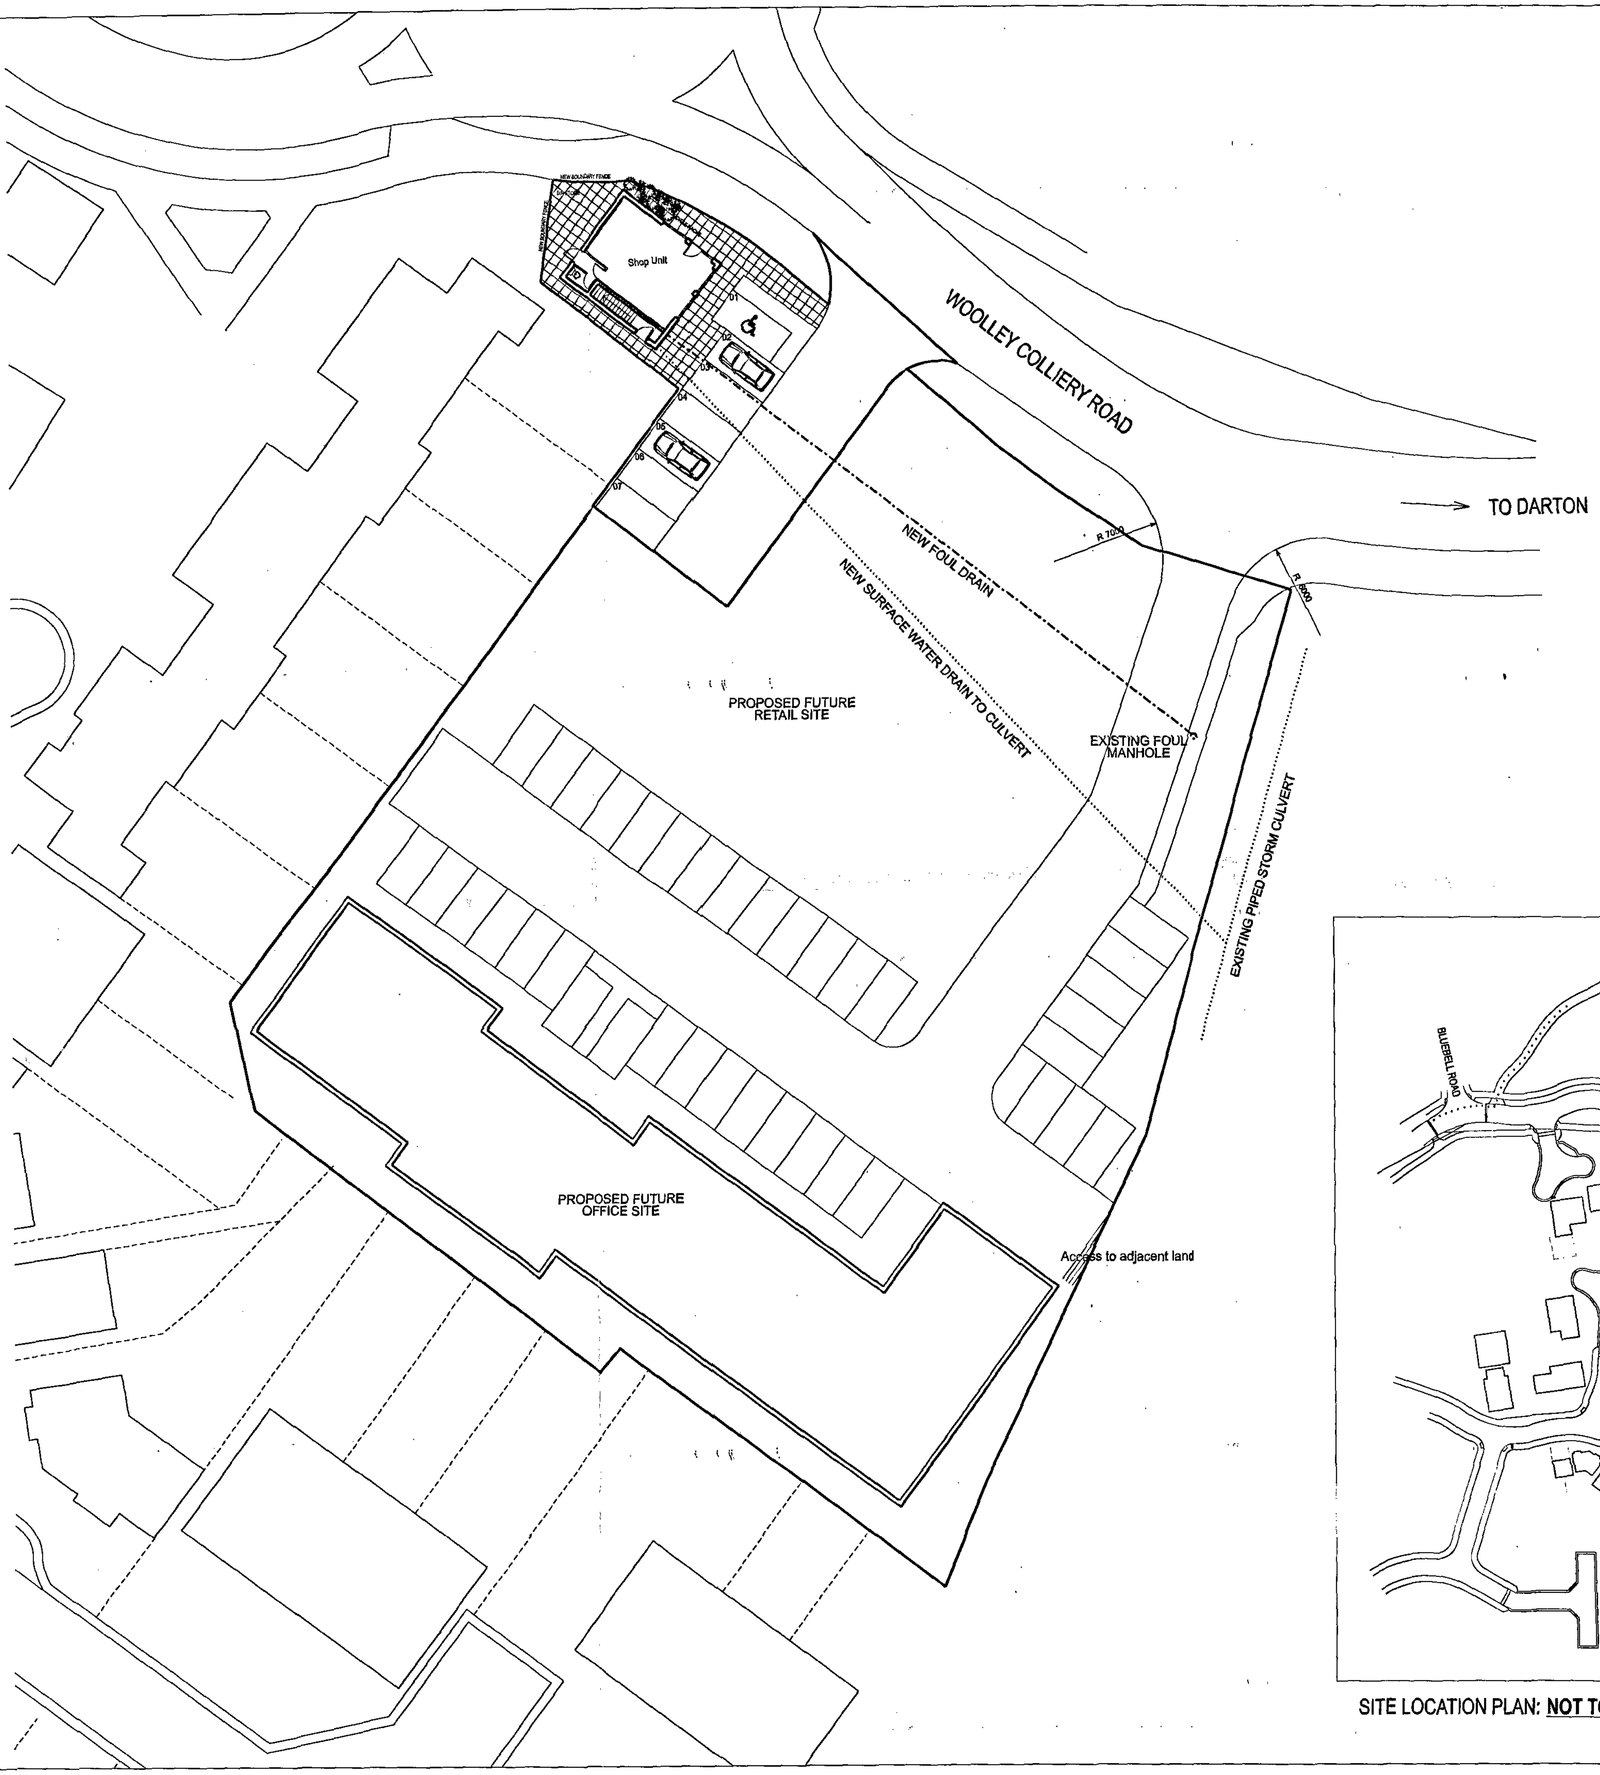

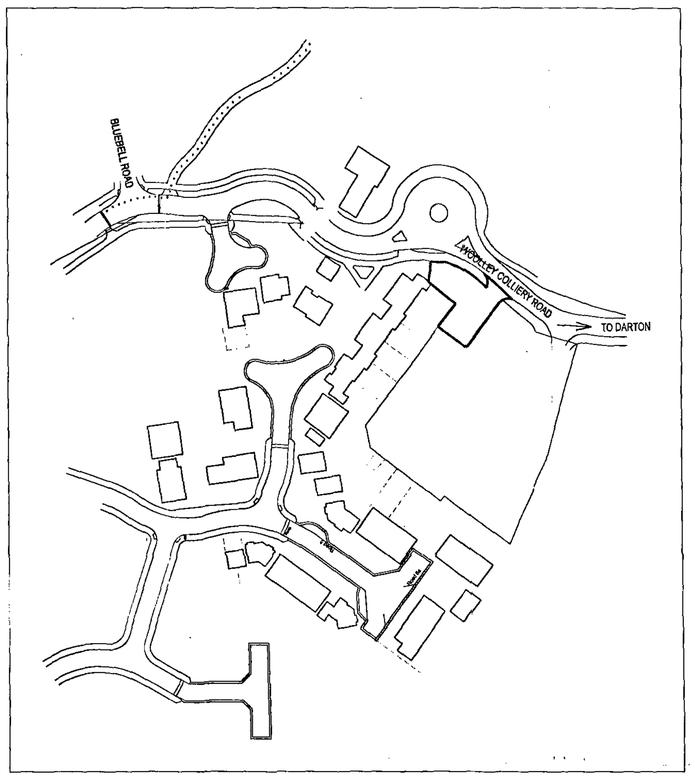

SITE LOCATION PLAN: **NOT TO SCALE**



Do not scale this drawing
Architects to be notified of any discrepancies
Contractors must check all dimensions on site
This drawing is copyright and is for the use on this project only
This drawing is to be used soley for the information as titled
For other information refer to the latest revision of any cross referenced drawing

Rev	Date	Description	Revised by	Checked by

Amendments

Status: PRELIMINARY

Client: ASPASIA

Project: WOOLLEY COLLIERY ROAD

Title: PROPOSED SITE PLAN

Project No:	Date:
4765	FEB '08
Drawing: P01	Revision: -
Scale: 1:200	Sheet size: A1
Drawn by: CS	Checked by:

SMITH SMALLEY ARCHITECTS LTD
CRAVEN LODGE
VICTORIA AVENUE
HARROGATE
HG1 5PX
TEL 01423 531100

Web: www.smithsmalley.co.uk
Email: admin@smithsmalley.co.uk
Fax: +44 (0)1423 531449

WOOLLEY COLLIERY ROAD 4765