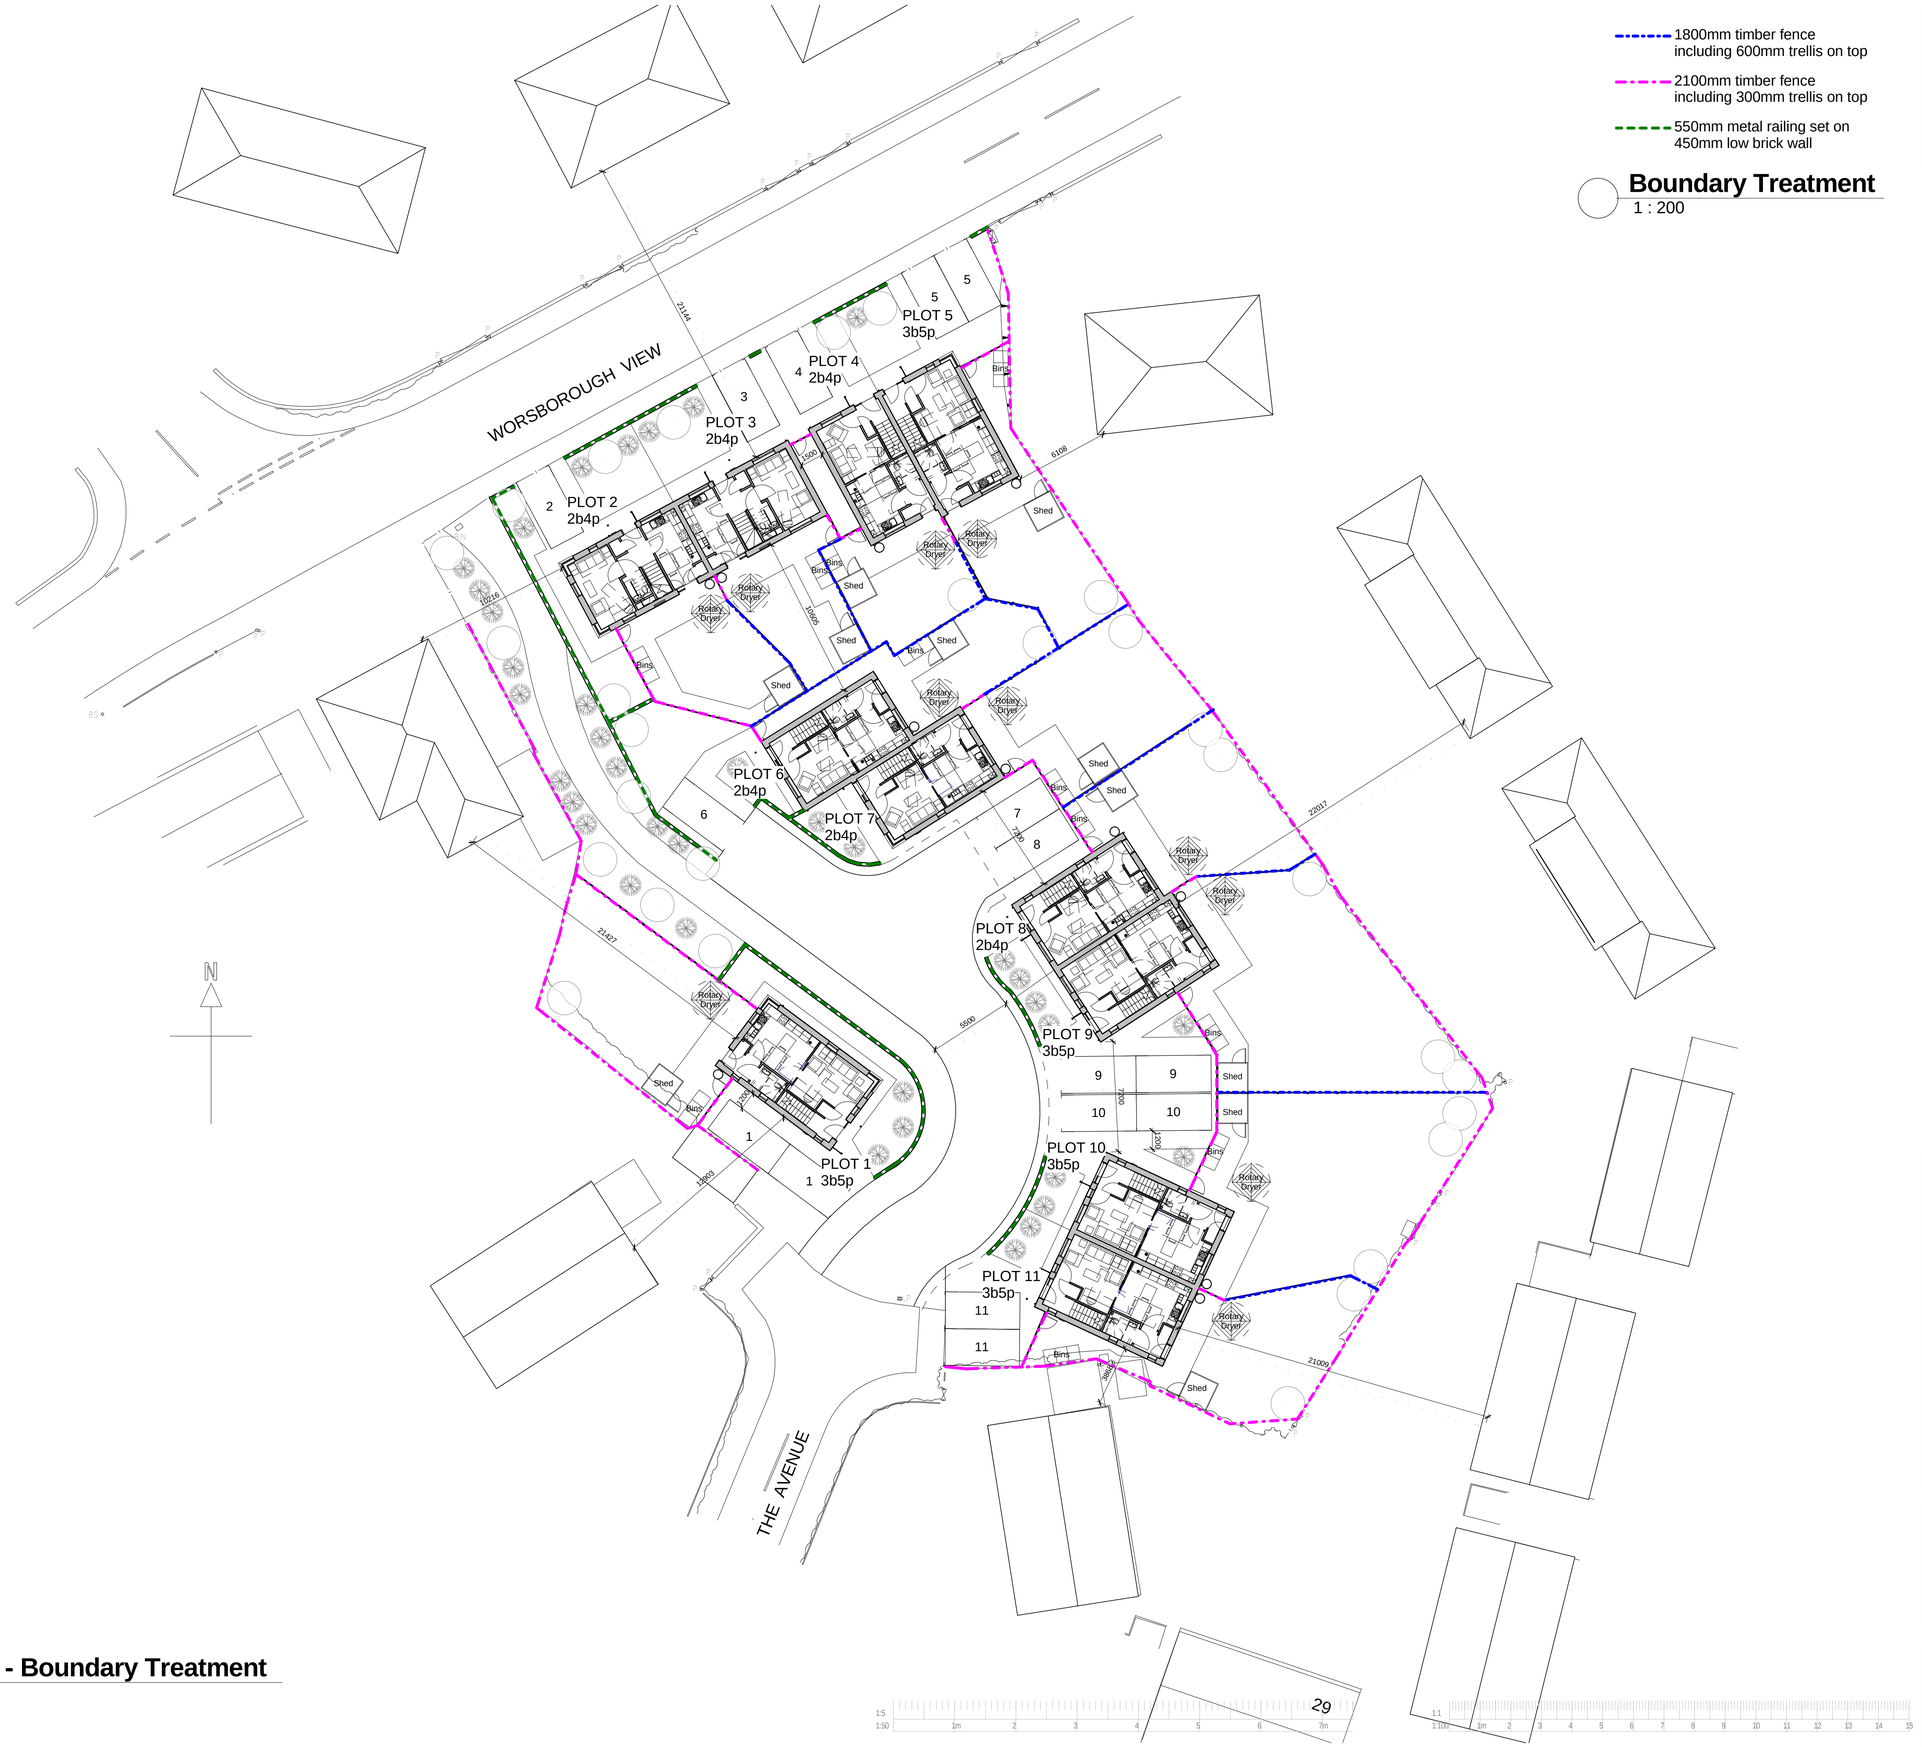


1800mm timber fence including 600mm trellis on top

2100mm timber fence including 300mm trellis on top

550mm metal railing set on 450mm low brick wall

Boundary Treatment
1 : 200

BOWKER SADLER PARTNERSHIP LIMITED

THIS DRAWING IS THE SUBJECT OF COPYRIGHT WHICH VESTS IN BOWKER SADLER PARTNERSHIP LIMITED. IT IS AN INFRINGEMENT OF COPYRIGHT TO REPRODUCE THIS DRAWING, BY WHATEVER MEANS, INCLUDING ELECTRONIC, WITHOUT THE EXPRESS WRITTEN CONSENT OF BOWKER SADLER PARTNERSHIP LIMITED WHICH RESERVES ALL ITS RIGHTS

BOWKER SADLER PARTNERSHIP LIMITED ASSERTS ITS RIGHTS TO BE IDENTIFIED AS THE AUTHOR OF THIS DESIGN

- DRAWING NOT TO BE SCALED.
- REPORT ERRORS & OMISSIONS TO ARCHITECT.
- CHECK ALL DIMENSIONS ON SITE
- DRAWING TO BE READ IN CONJUNCTION WITH THE HEALTH AND SAFETY PLAN AND ALL RELEVANT RISK ASSESSMENTS

REV.	DATE	DRN.		CHKD.
B	7/01/13	SW	Red line removed to boundary condition drawing	CL
A	23/10/12	SW	Fence to plot 11 amended	CL

PROJECT
Worsborough View, Pilley

CLIENT
Equity Housing

DRAWING
Proposed Site Plan - Boundary Treatment

SCALE	SHEET SIZE	DRAWN	CHECKED	DATE
1 : 200	@ A1	SW	CL	

BOWKER SADLER **ARCHITECTURE**
A: Hatherlow House, Hatherlow, Romiley, Stockport SK6 3DY
T: 0161 406 7333
E: bsp@bowker-sadler.co.uk
W: www.bowker-sadler.co.uk

JOB No	DRAWING No	REVISION
12-052	103	B

STATUS
PLANNING

Building Information Modeling

1 **Site Plan - Boundary Treatment**
1 : 200