



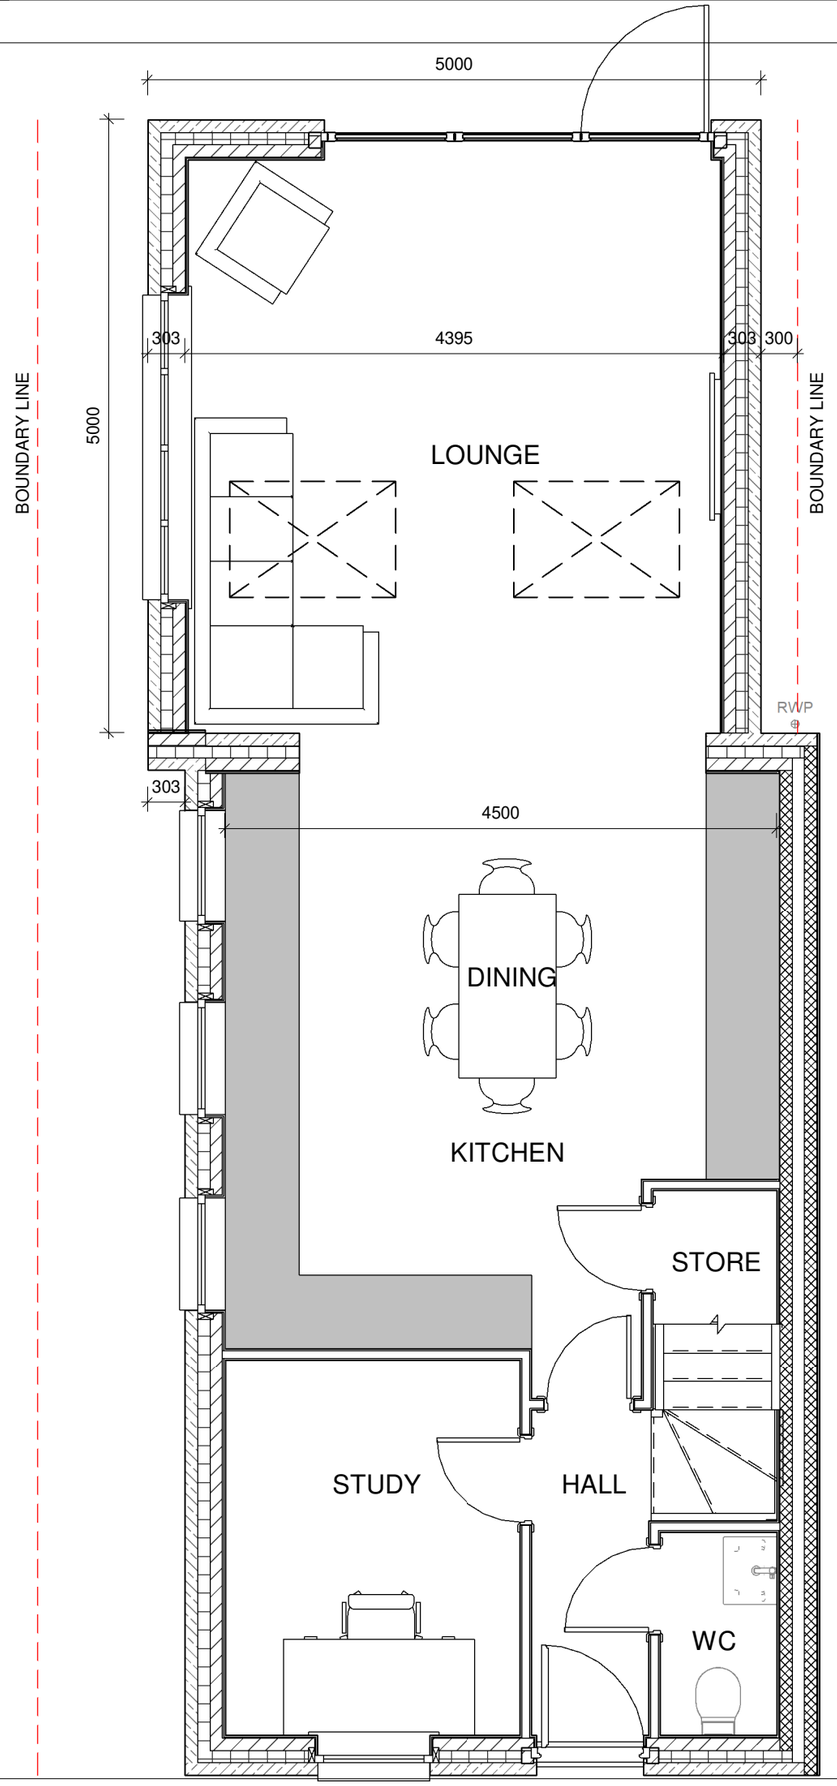

Left Side Elevation.
1 : 100



Rear Elevation
1 : 100

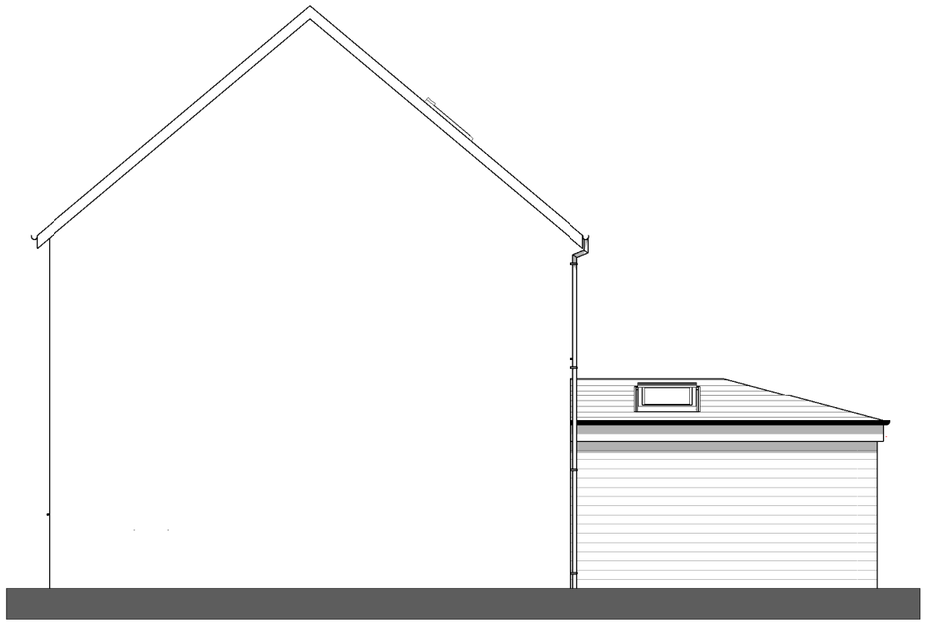

Right Side Elevation
1 : 100

REV	DATE	BY	AMENDMENTS
B	03/08/2022	AN	Right side elevation added.
A	25/07/2022	AN	Roof lights amended.

Sketch

DATE:	SCALE @ A3:	DRAWN BY:
18/01/22	As indicated	AN

DWG TITLE:
Sketch Plans

DRWG No:	REV:
83/003	B