



SECOND FLOOR PLAN

SCALE 1:50

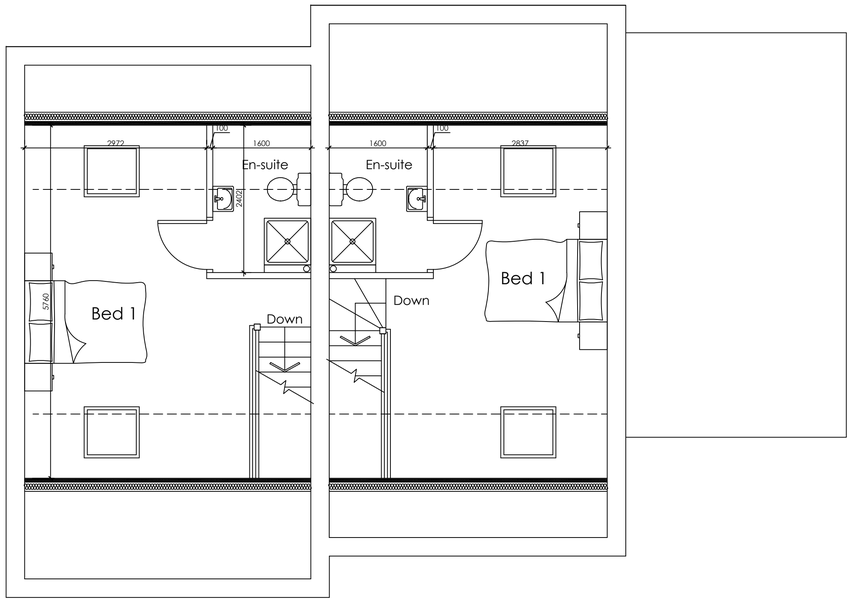

PROPOSED FRONT ELEVATION

SCALE 1:100

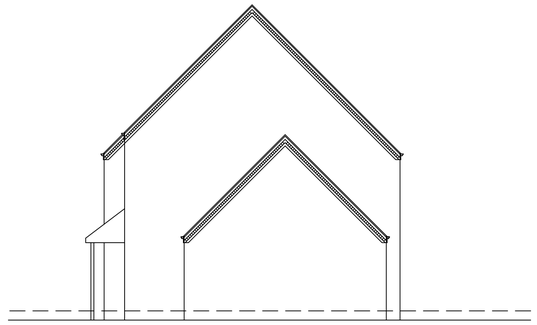


PROPOSED SIDE ELEVATION

SCALE 1:100




PROPOSED REAR ELEVATION

SCALE 1:100

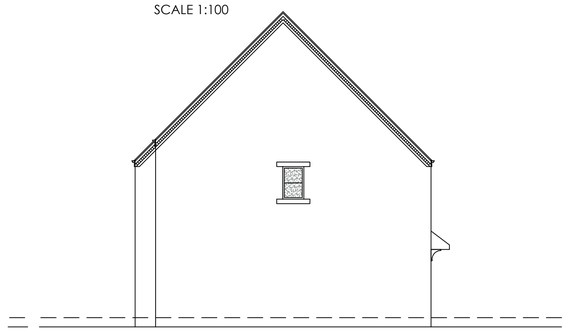


PROPOSED SIDE ELEVATION

SCALE 1:100

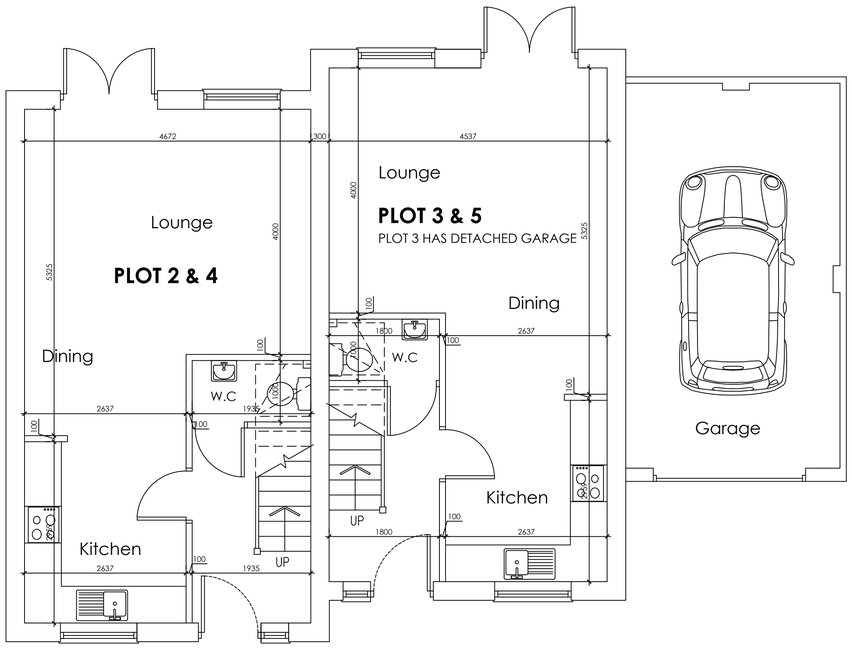

GROUND FLOOR PLAN

SCALE 1:50

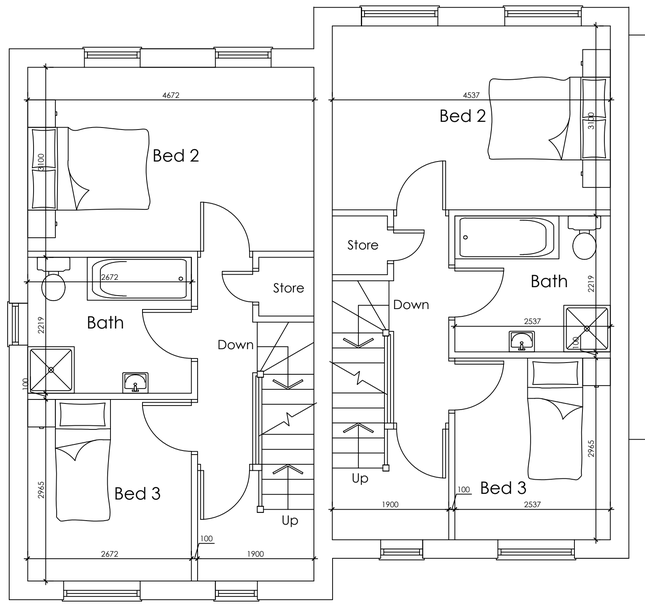

FIRST FLOOR PLAN

SCALE 1:50

White Agus PARTNERSHIP
ARCHITECTURAL SERVICES AND SURVEYORS
8 MORSTON BUSINESS PARK,
WHALEY ROAD, BARUGH GREEN,
BARNSLEY.
S75 1HQ
Phone: 01226 208482
Fax: 01226 283030
Email: info@whiteaguspartnership.co.uk
Web: www.whiteaguspartnership.co.uk

Project.	Client.
PROPOSED RESIDENTIAL DEVELOPMENT LAND ADJ 29 ROMAN ROAD BARNSLEY	JDA ASSOCIATES LTD
Drawing Title. PLOTS 2-5	Date. FEB 2015 / Scale. 1:50 @ A1
	Ref. 14-049 / Dwg. No. 03 / Rev. B

Date	Suffix	Description	Date	Suffix	Description
05/05/2015	A	LAYOUT REVISED			
08/05/2015	B	REVISED TO CLIENTS REQUIREMENTS			