




01 Proposed Front Elevation
Scale 1:50 @ A0

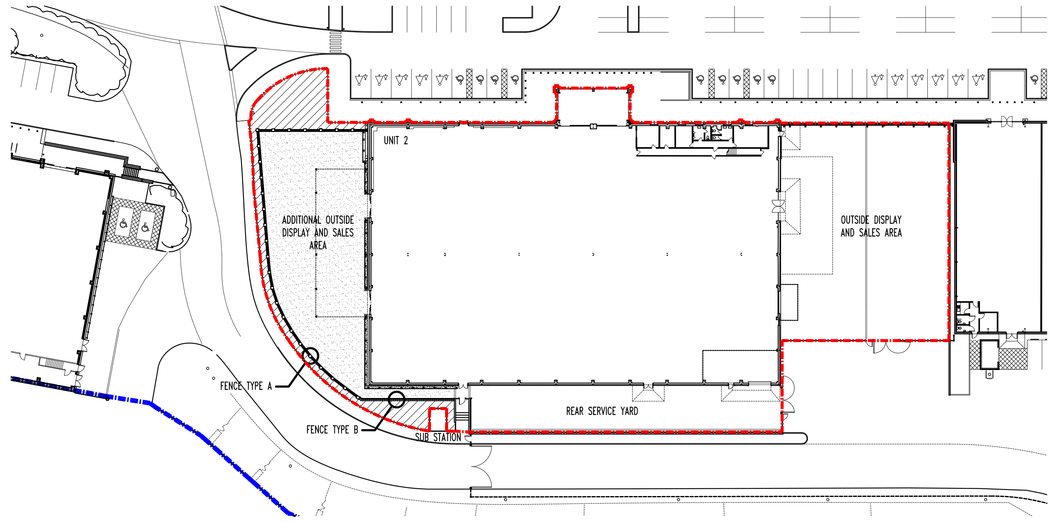


04 Proposed Key Plan
Scale 1:500 @ A0

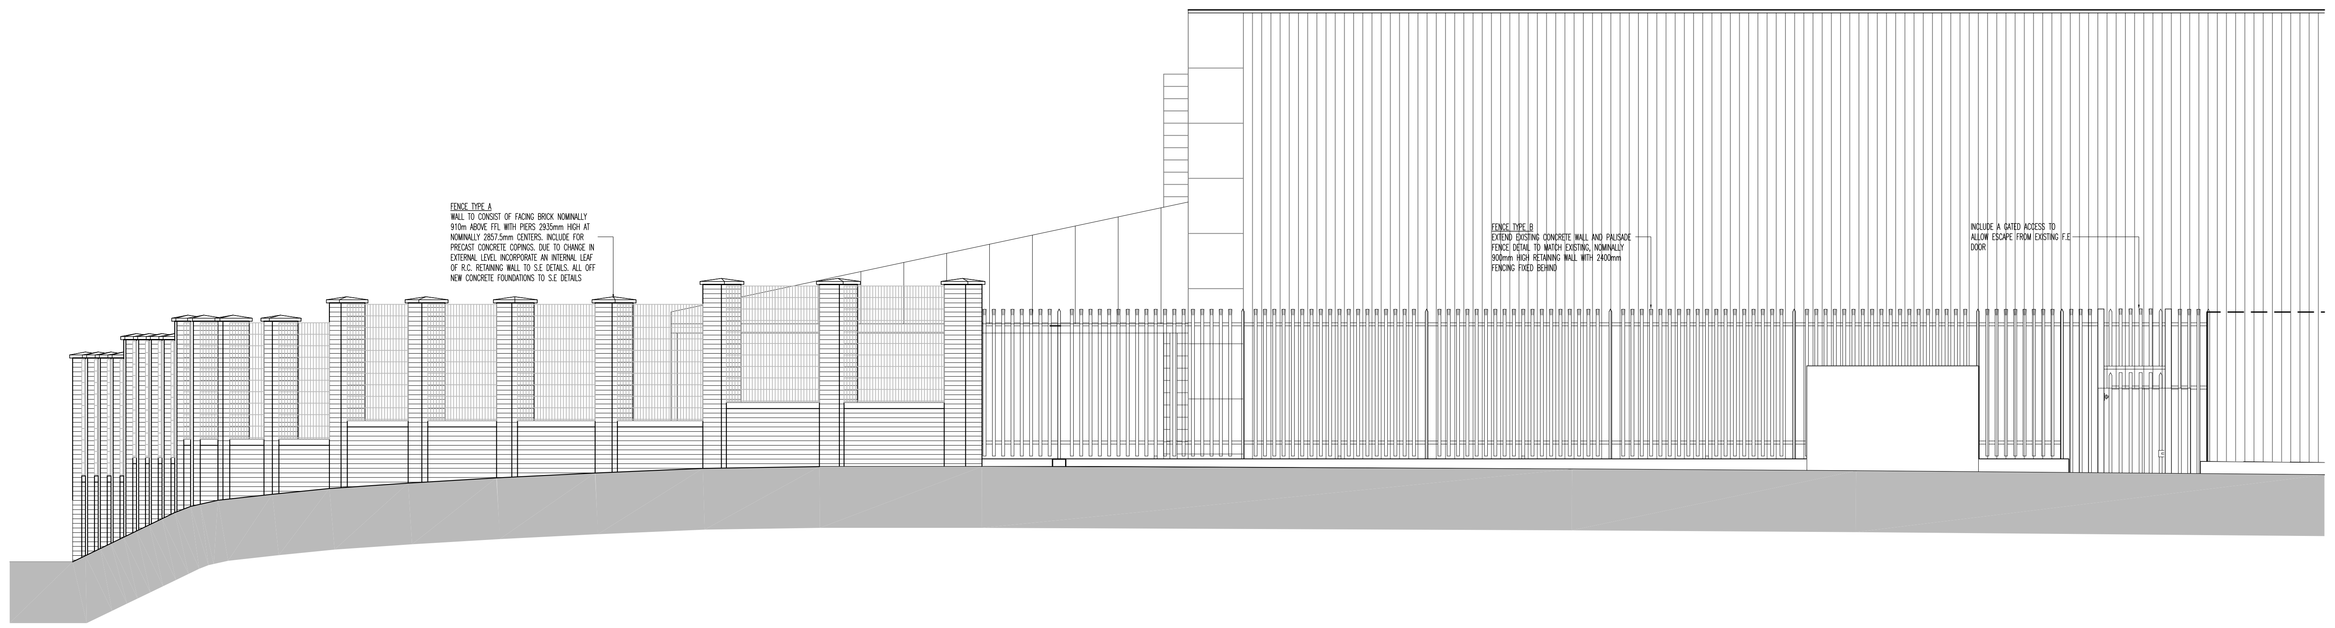


02 Proposed Rear Elevation – Dryden Road
Scale 1:50 @ A0




05 Fence Type A
Scale 1:20 @ A0




05 Fence Type B
Scale 1:20 @ A0




03 Proposed Gable Elevation – Dryden Road
Scale 1:50 @ A0

| Rev | Description | Date | By | Chk |
|---|---|---|---|---|

Status: Planning ■ Tender □ Construction □ As Built □
Purpose for Issue: PLANNING

Client
PEEL DEVELOPMENTS (UK) LTD

Contract
UNIT 2
HARBOROUGH HILL ROAD
BARNSLEY

Drawing
PROPOSED GARDEN CENTRE
WALL DETAILS

bateandtaylor architects
www.bate-taylor.co.uk
macintosh house
4a cambridge street
manchester m1 5gg
tel: 0161 236 0999
fax: 0161 236 0404
mail@bate-taylor.co.uk

| | | | |
|---|---|---|---|
| Drawing No. | MH733-106 | Revision | / |
| Scales | 1:50 @ A0 | Date | FEB '12 |
| Drawn | PR | Checked | GB |

This drawing is the copyright of the Architect and may not be reproduced without licence.
DO NOT scale from this drawing.