

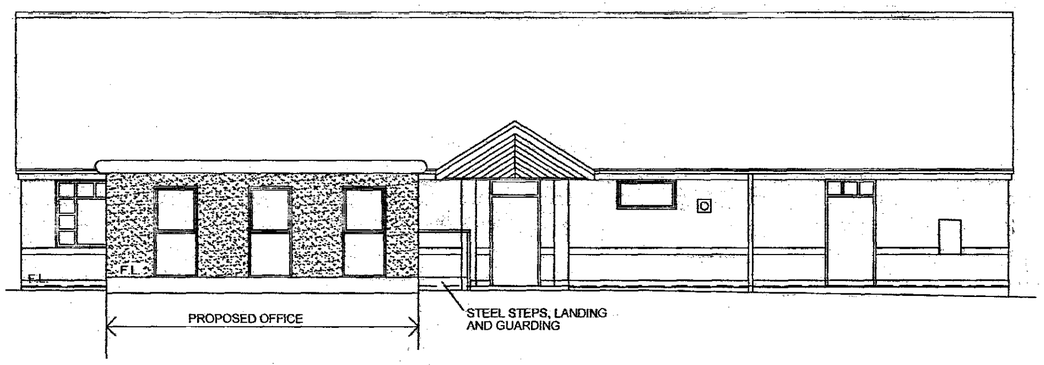




REAR ELEVATION

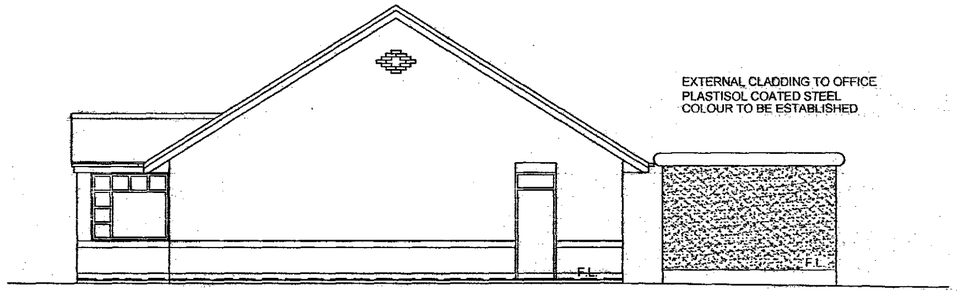


SIDE ELEVATION (R)

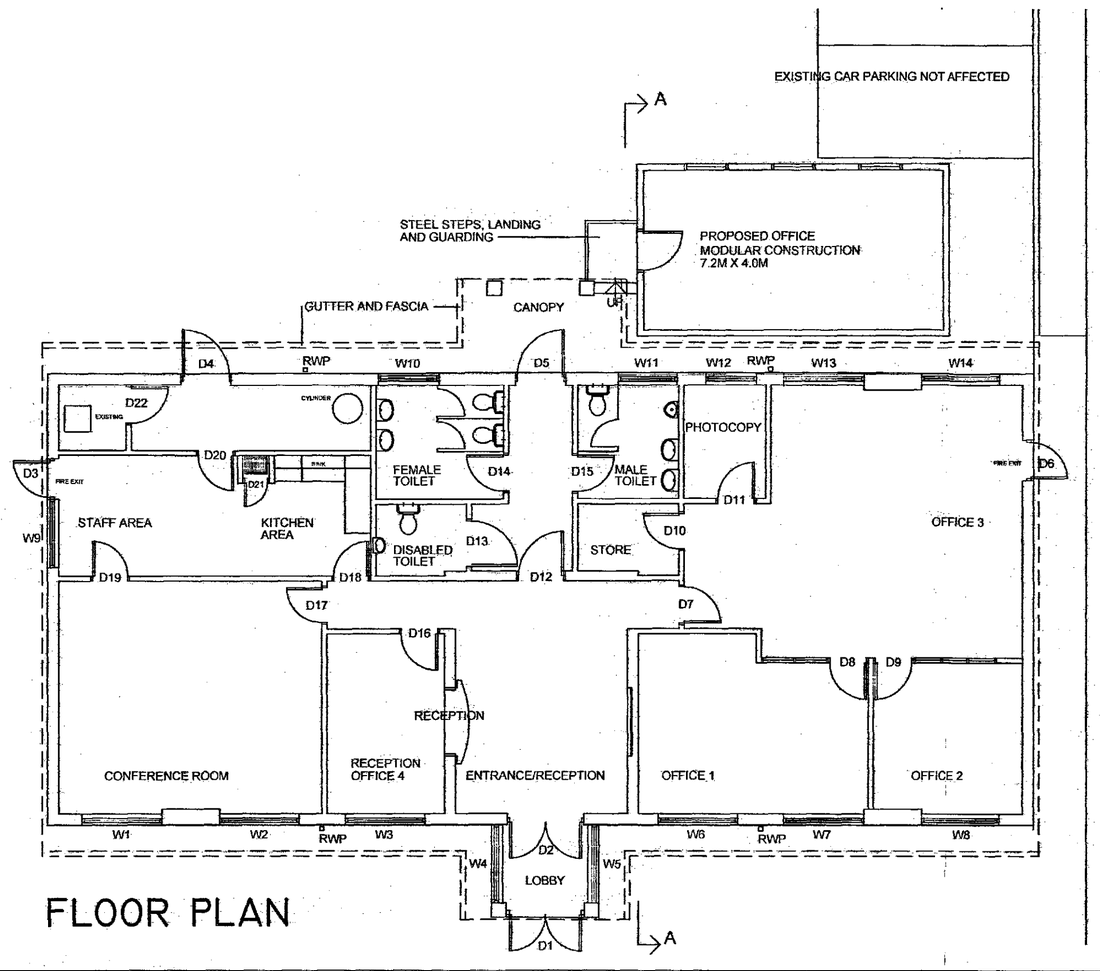


FLOOR PLAN

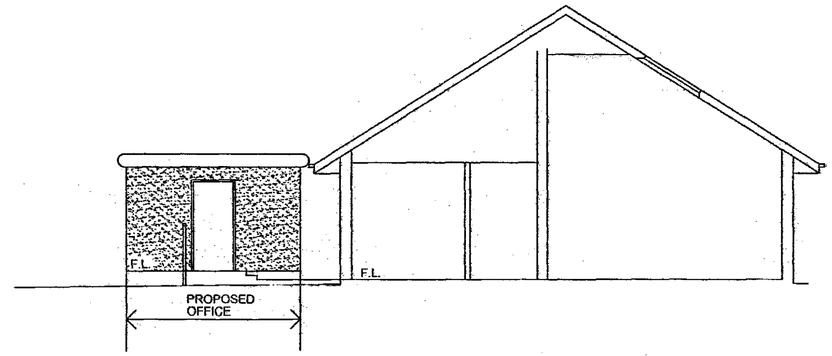


ELEVATION/SECTION A-A

RECEIVED
CORPORATE MAIL ROOM
- 5 JUN 2014
Received by:
ORIGINAL

NORTH

1:100 METRES 0 1 2 3 4 5

ARCHITECTS
BARNSLEY LEEDS BRADFORD

1. THIS DRAWING AND THE COPYRIGHTS AND PATENTS THEREIN ARE THE PROPERTY OF NUTTALL YARWOOD & PARTNERS LIMITED REGISTERED IN ENGLAND AND WALES No. 4631338 AND MAY BE USED OR REPRODUCED ONLY UNDER CONTRACT.

2. CONTRACTORS AND SUB-CONTRACTORS MUST CHECK AND AGREE ALL DIMENSIONS BEFORE PREPARING SHOP DRAWINGS OR COMMENCING WORK ON SITE

3. CONTRACTORS ARE RESPONSIBLE FOR INFORMING THE ARCHITECT OF ANY DISCREPANCY DISCOVERED ON THIS DRAWING OR BETWEEN THIS DRAWING AND ANY OTHER RELATED DOCUMENT ISSUED UNDER THE STANDARD FORM OF CONTRACT IN RESPECT OF THE WORK.

4. WRITTEN DIMENSIONS ONLY ARE TO BE USED FROM THIS DRAWING. IF IN ANY DOUBT ASK FOR CLARIFICATION.


Notes.


Revisions.

| Date | Suffix | Description | Date | Suffix | Description |
|---|---|---|---|---|---|
| | | | | | |

NUTTALL YARWOOD & PARTNERS LIMITED
CHARTERED ARCHITECTS
The Grove, High Street, Dodworth, Barnsley, S75 3RG. Tel: 01226 206771 Fax: 01226 200689 e-mail: info@nyparchitects.com
120 Main Street, Burley-in-Wharfedale, LS29 7JX. Tel: 01943 864441 Fax: 01943 862300 e-mail: infoburley@nyparchitects.com

| | | | |
|---|---|---|---|
| Project. SYNERGY HOUSE 124 PONTEFRACT ROAD BARNSLEY S71 1JA | | Client. PALMER CONSTRUCTION LIMITED | |
| Drawing Title. PROPOSED OFFICE PLANS AND ELEVATIONS | Date. MAY 2014 | Scale. 1:100 @ A2 | |
| | Ref. 41-49 | Dwg. No. 303 | Rev. |

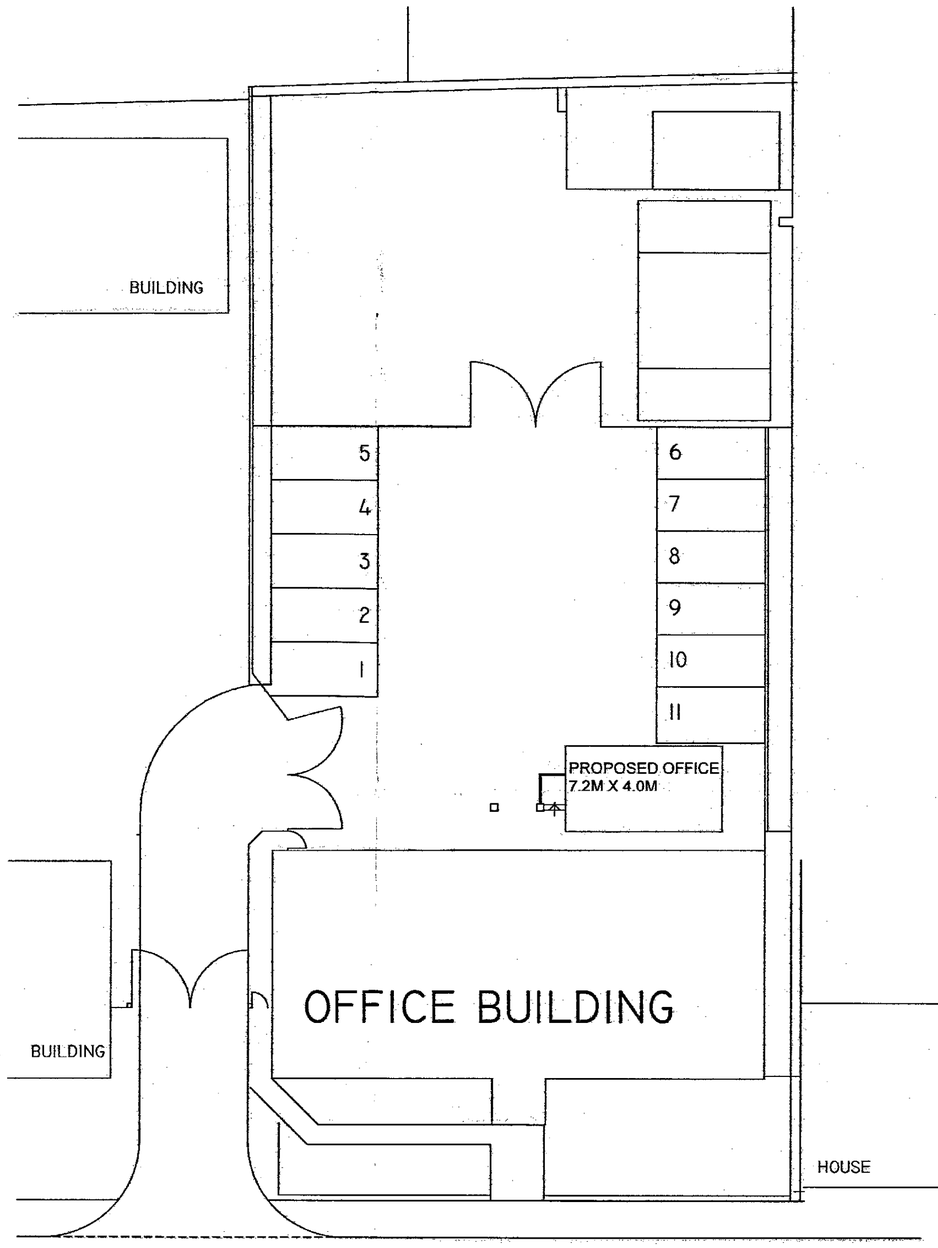

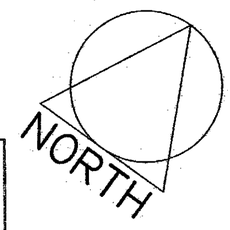
RECEIVED
CORPORATE MAIL ROOM
- 5 JUN 2014
Received by: .....
ORIGINAL COPY

# PONTEFRACT ROAD
# SITE PLAN SCALE 1:200

1:200 METRES 0 2 4 6 8 10

ARCHITECTS
BARNSLEY LEEDS BRADFORD

1. THIS DRAWING AND THE COPYRIGHTS AND PROJECTS THEREIN ARE THE PROPERTY OF NUTTALL YARWOOD & PARTNERS LIMITED REGISTERED IN ENGLAND AND WALES No. 4631339 AND MAY BE USED OR REPRODUCED ONLY UNDER CONTRACT.

2. CONTRACTORS AND SUB-CONTRACTORS MUST CHECK AND AGREE ALL DIMENSIONS BEFORE PREPARING SHOP DRAWINGS OR COMMENCING WORK ON SITE.

3. CONTRACTORS ARE RESPONSIBLE FOR INFORMING THE ARCHITECT OF ANY DISCREPANCY DISCOVERED ON THIS DRAWING OR BETWEEN THIS DRAWING AND ANY OTHER RELATED DOCUMENT ISSUED UNDER THE STANDARD FORM OF CONTRACT IN RESPECT OF THE WORK.

4. WRITTEN DIMENSIONS ONLY ARE TO BE USED FROM THIS DRAWING. IF IN ANY DOUBT ASK FOR CLARIFICATION.

Notes.

Revisions.

| Date | Suffix | Description | Date | Suffix | Description |
|---|---|---|---|---|---|
| | | | | | |

NUTTALL YARWOOD & PARTNERS LIMITED
CHARTERED ARCHITECTS
The Grove, High Street, Dodworth, Barnsley, S75 3RD. Tel: 01226 205771 Fax: 01226 200883 e-mail: info@nyparchitects.com
120 Main Street, Burley-in-Wharfedale, LS29 7JX. Tel: 01943 864441 Fax: 01943 862300 e-mail: infoburley@nyparchitects.com

| | | | |
|---|---|---|---|
| Project. SYNERGY HOUSE 124 PONTEFRACT ROAD BARNSLEY S71 1JA | | Client. PALMER CONSTRUCTION LIMITED | |
| Drawing Title. PROPOSED OFFICE SITE PLAN | Date. MARCH 2013 | Scale. 1:200 @ A2 | |
| | Ref. 41-49 | Dwg. No. 304 | Rev. A |