
Proposed Residential Development at Cote Lane, Thurgoland



FRONT ELEVATION



SIDE ELEVATION

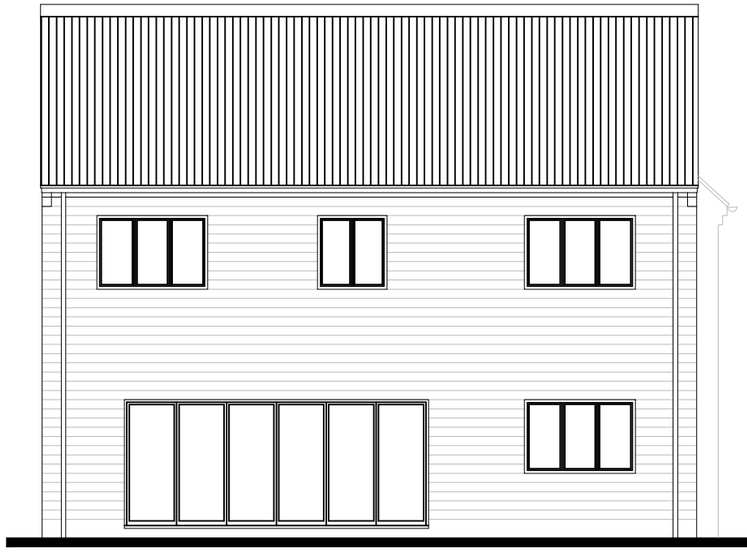

REAR ELEVATION



SIDE ELEVATION

B503 House Type

Rev	By	Note	Date

Berkeley DeVeer

Thorp Arch Grange Walton Road Thorp Arch Wetherby LS23 7BA
T: 01937 543 595 F: 01937 582 333 E: info@berkeleydeveer.co.uk

PROJECT Cote Lane, Thurgoland
TITLE B503 House Type
DATE Feb 2019 SCALE 1:100@A3
DWG. NO. B503.01 REVISION -
DRAWN CHECKED

DO NOT SCALE FROM DRAWINGS. ANY DISCREPANCIES TO BE NOTIFIED TO THE ARCHITECTS. COPYRIGHT RESERVED