

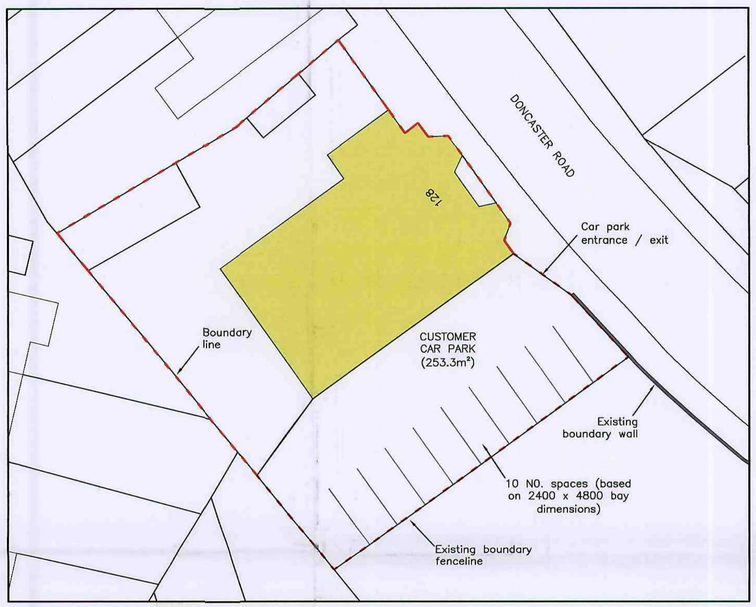


SITE PLAN
Scale: 1:200

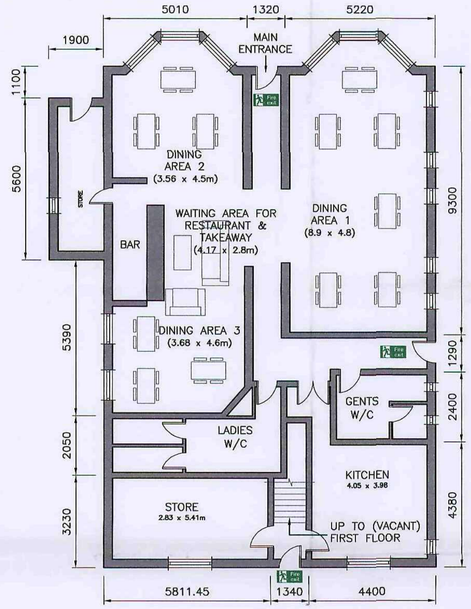

EXISTING AND PROPOSED GROUND FLOOR LAYOUT
Scale: 1:100

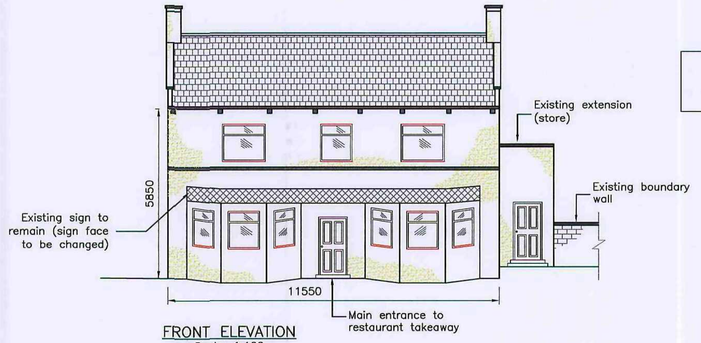

FRONT ELEVATION
Scale: 1:100

ALL ELEVATIONS (SIDES, REAR AND FRONT) ARE TO REMAIN UNCHANGED.

RECEIVED
07 FEB 2011
CORPORATE MAIL ROOM

NOTES

1. All dimensions in millimeters unless stated otherwise.
2. This drawing is prepared for submission to the relevant authority for planning / building regulations only. Contractors, suppliers and purchasers must satisfy themselves by measurement on site.

Scheme: 128 DONCASTER ROAD MUMBAI LOUNGE		
Drawing Title: EXISTING AND PROPOSED GA FOR A5 USE CLASS		
Scale: AS SHOWN	Original Paper Size: A2	Date: JANUARY 2011
Drawing No: EXT.S.018/02	Revision	Revision Date