



Location Plan scale 1:1250

NORTH


Mapping contents (c) Crown Copyright and database rights 2017 Ordnance Survey 100035207

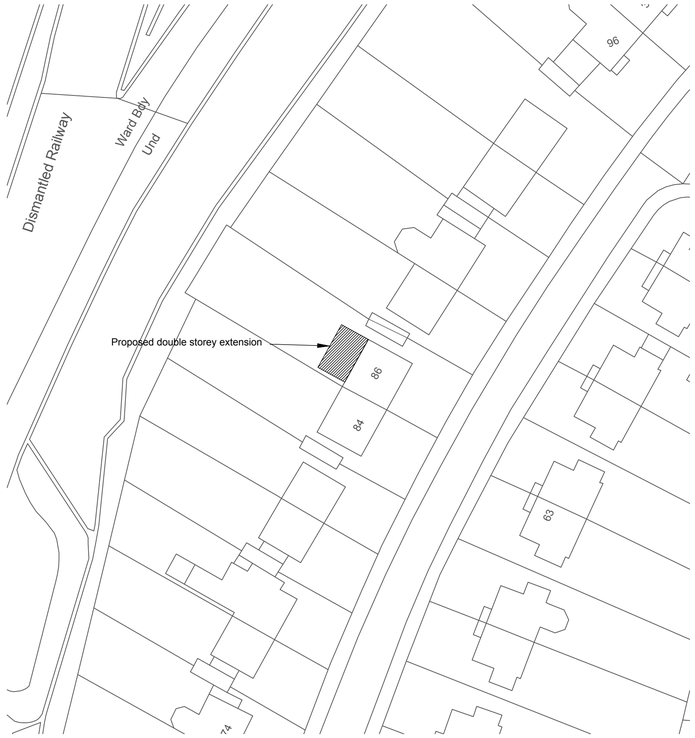


Site Plan Scale 1:500

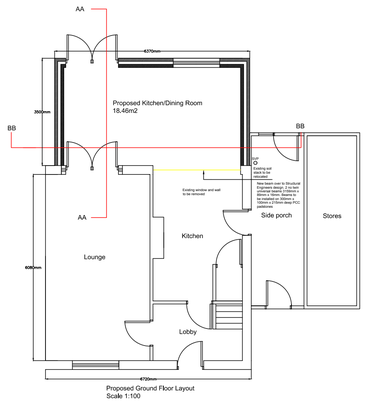


Proposed Ground Floor Layout
Scale 1:100

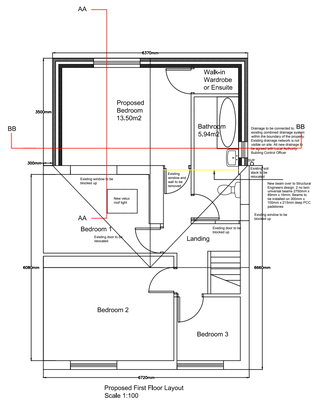


Proposed First Floor Layout
Scale 1:100

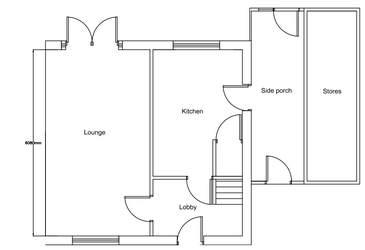

Existing Ground Floor Layout
Scale 1:100

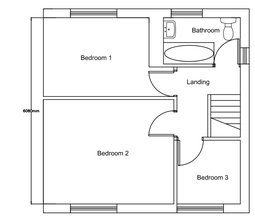

Existing First Floor Layout
Scale 1:100

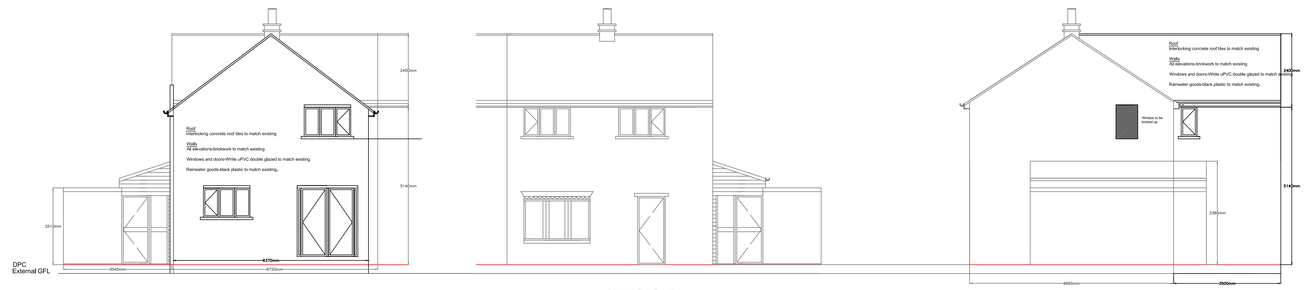

Proposed Rear Elevation
Scale 1:100

Proposed Front Elevation
Scale 1:100


Proposed Side Elevation
Scale 1:100



Existing Rear Elevation
Scale 1:100



Existing Front Elevation
Scale 1:100

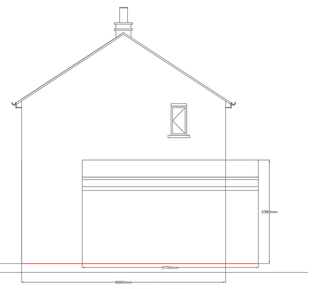

Existing Side Elevation
Scale 1:100



Side Elevation



Rear Elevation



Front Elevation



Rear Elevation

NOTES

All dimensions to be checked on site, drawing must not be scaled, take figured dimensions. This drawing is the property of K Hill and Co Chartered Surveyors and may not be copied, used, reproduced or disclosed without written permission

Revision	Description	By	Date

C:\Users\kevin\Desktop\Business\Logos\K Hill Logo - Blue BG.png

Head Office:
K Hill and Co Chartered Surveyors
9 Pitting Lane
Skelmanthorpe
Huddersfield
HD8 9EQ

Tel:07807 722087
Email: info@khillandco.co.uk
Web: www.khillandco.co.uk

Client:
Mr and Mrs Walker

Project:
86 Hilltop Avenue, Athersley North Barnsley
S71 3NH

Two Storey Rear Extension

Drawing Title:
Proposed and Existing Elevations, Layout Plans and Location Plan

A1	Scale Various	Drawn by K Hill	Checked by
Project No.		Drawing No.	Revision