
Elevations

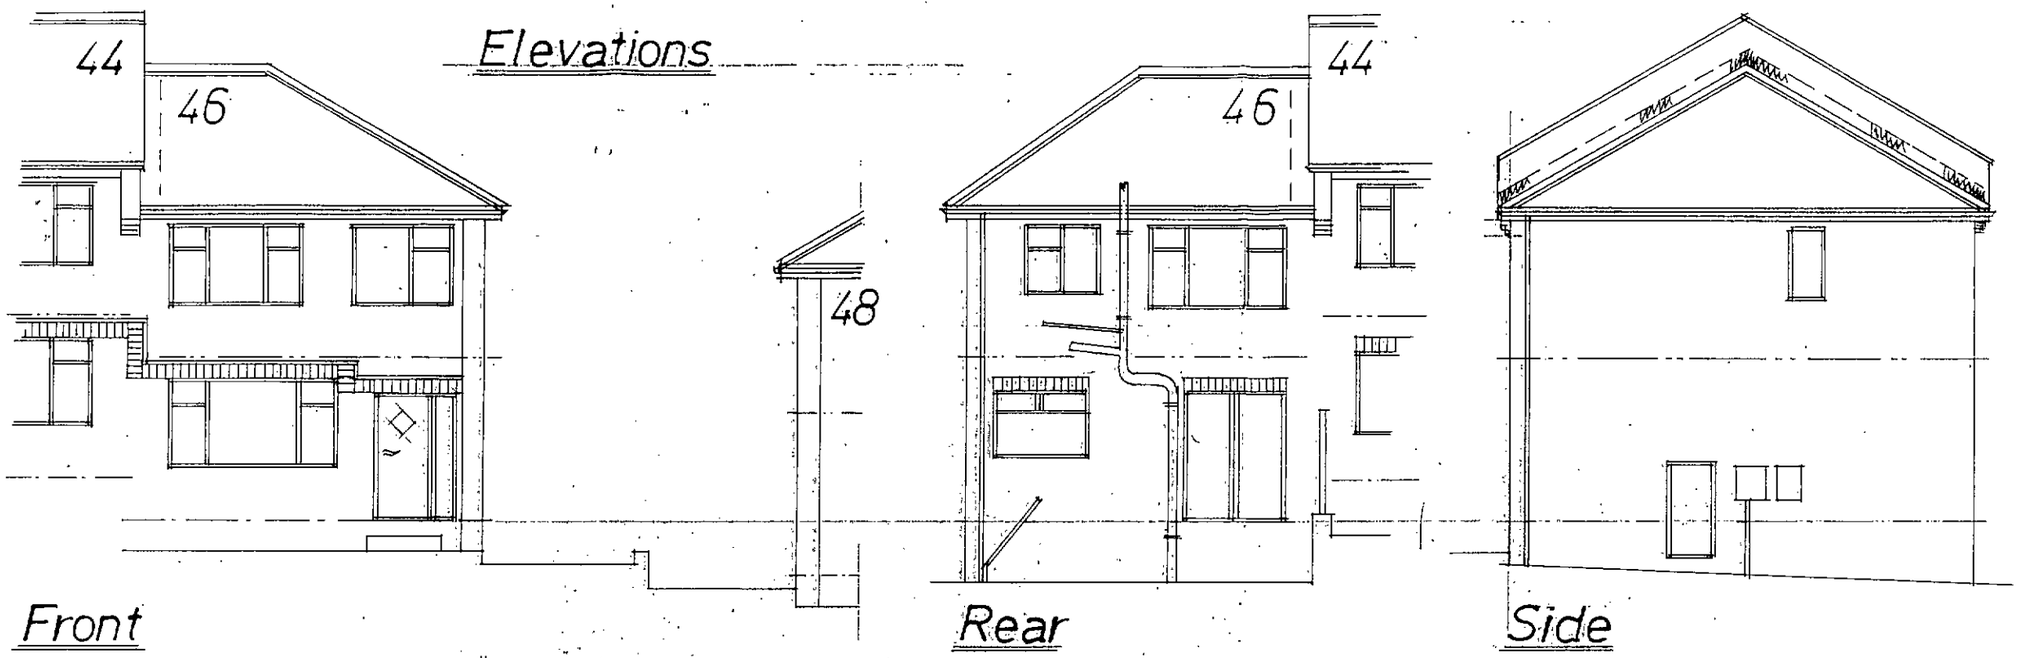


Front

Rear

Side

Layouts

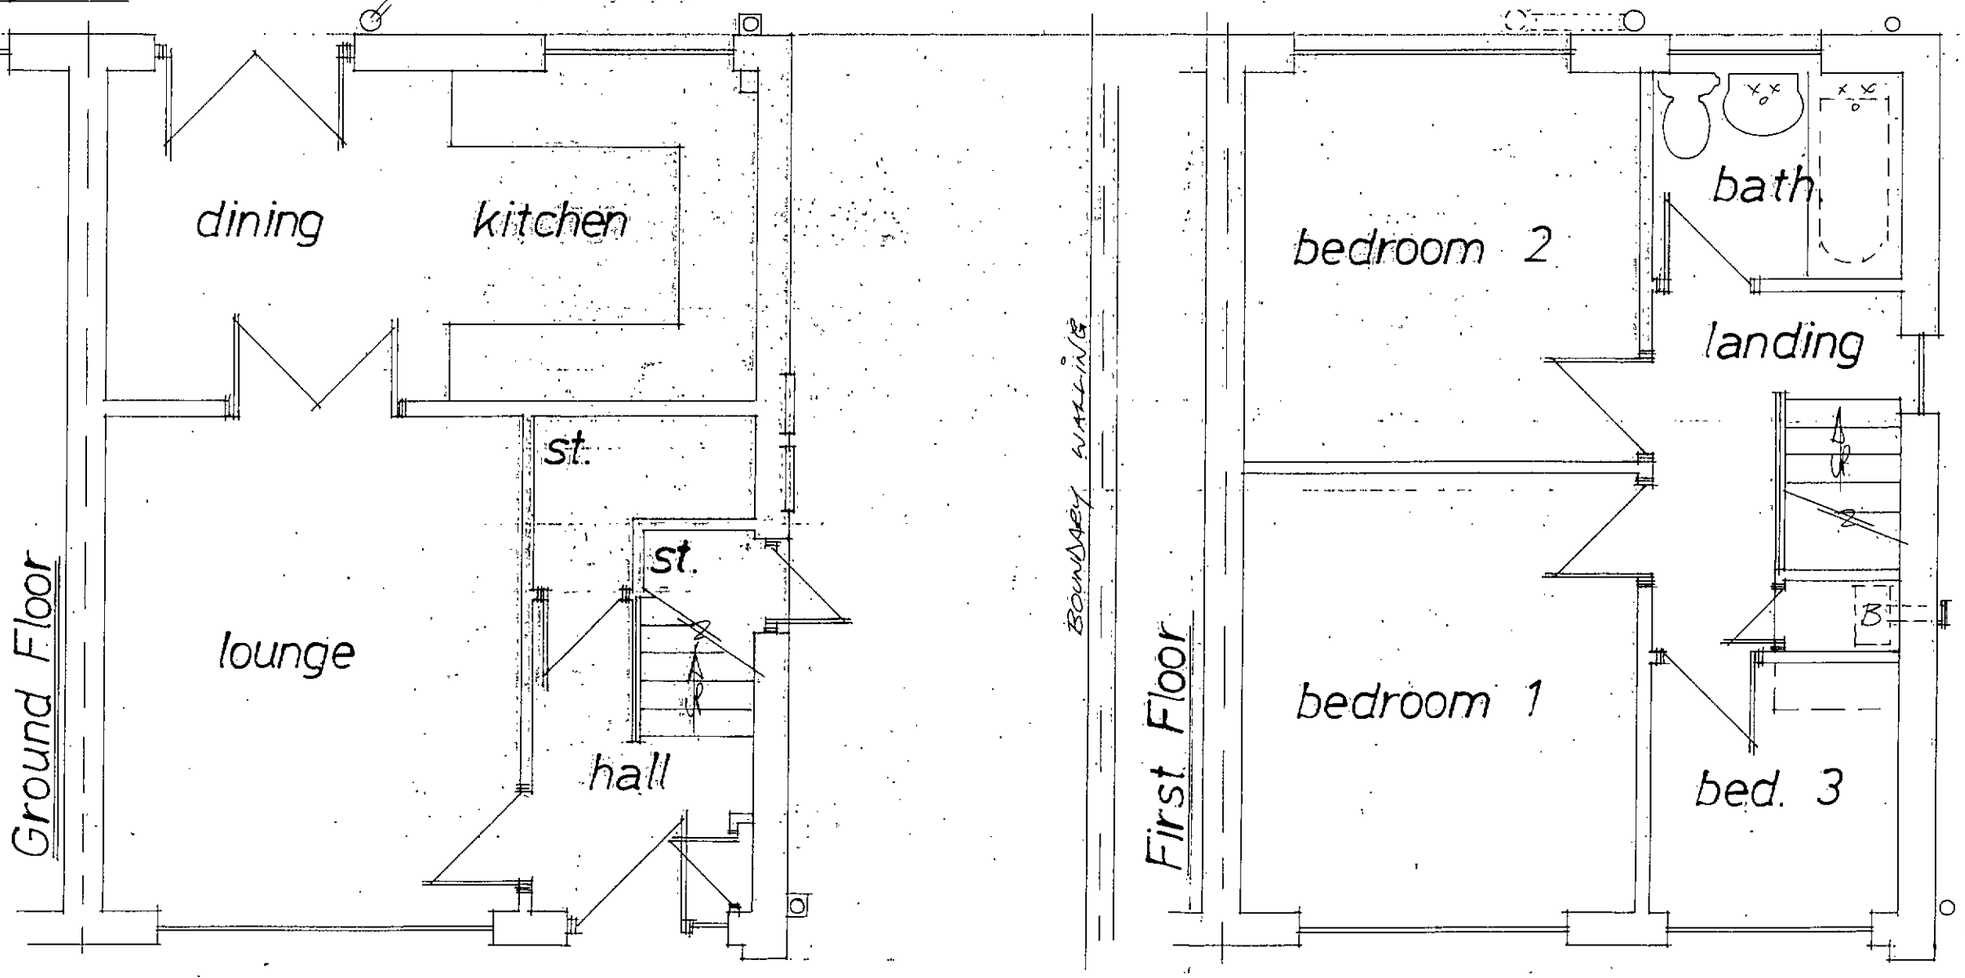


Rev	Notes	Date

Garry Greetham Associates Ltd
Residential Design Consultant
Westwood House
18 Carr Lane
Tankersley
Barnsley S75 3BE
Tel(01226)746573

PROJECT	Rear Sun Lounge Ext.
CLIENT	Mr. & Mrs. A. Hardy
TITLE	Property as Existing
ADDRESS	46 Southlea Avenue, Hoyland, Barnsley. S74 9LY
DRAWN BY	ggg
SCALE	1:50; 1:100
DATE	July14
DRAWING No	793-02
REV	


Member of the Chartered Institute of Architectural Technologists

Elevations

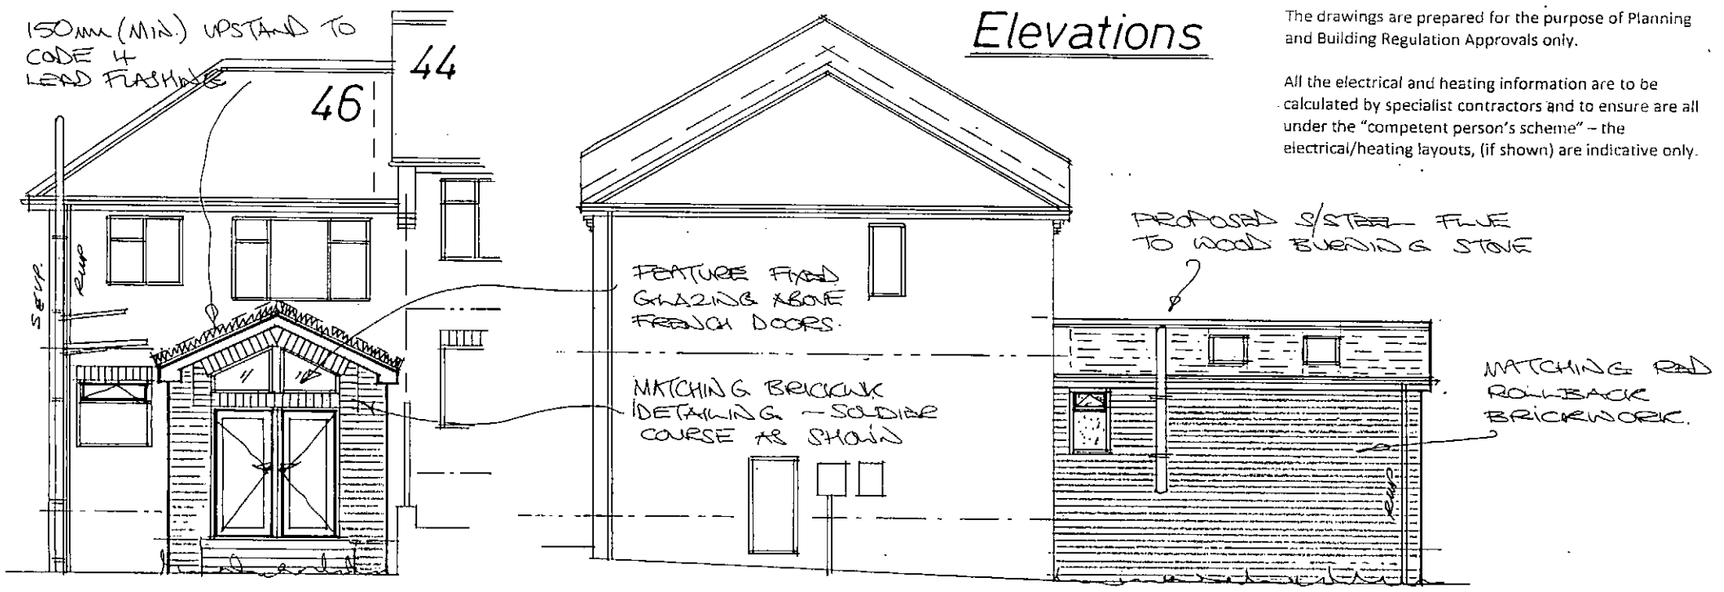


Rear

Side

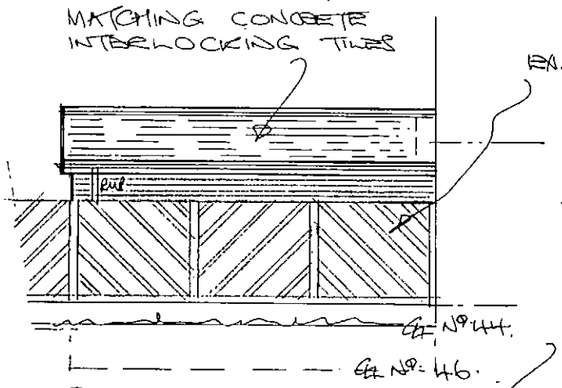

Side

Ground Floor Layout, rear.

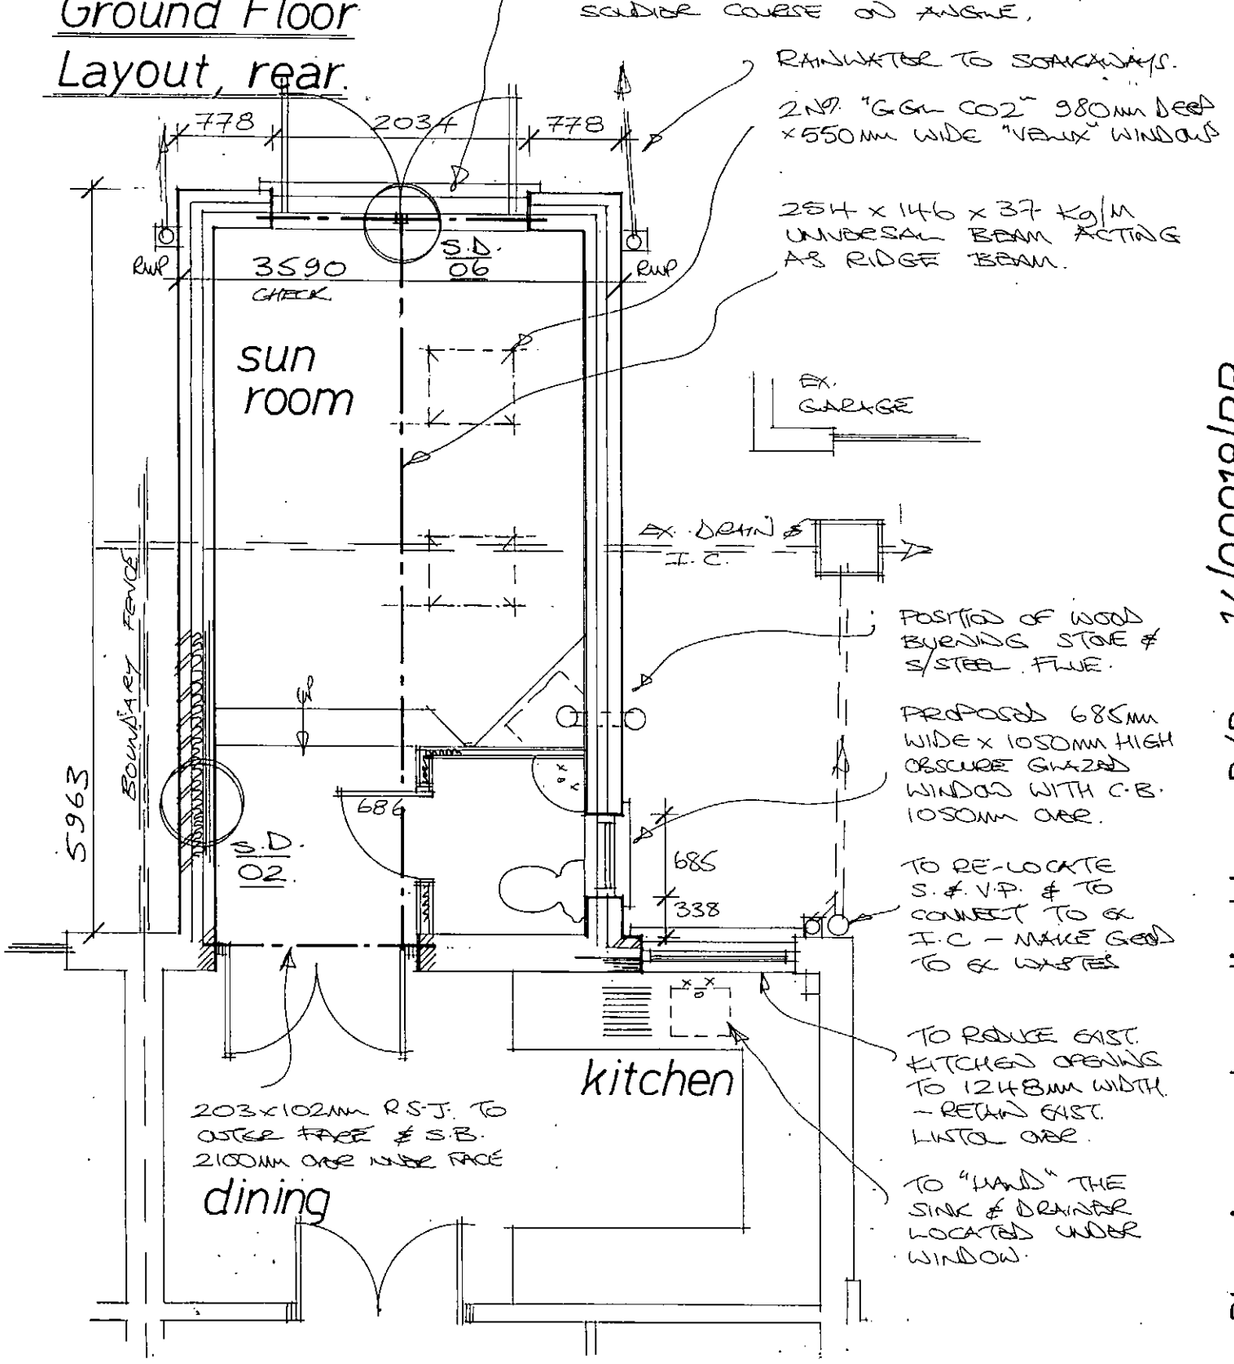

The drawings are prepared for the purpose of Planning and Building Regulation Approvals only.

All the electrical and heating information are to be calculated by specialist contractors and to ensure are all under the "competent person's scheme" – the electrical/heating layouts, (if shown) are indicative only.

This drawing to be read in conjunction with the Standard Construction Specification relating to this project.

This drawing is copyright. All dimensions to be checked prior to commencement on site and any discrepancy notified to the design office immediately. DO NOT SCALE – if in doubt, contact the design office.

The contractor/client shall be responsible to ascertain the nature of the foundations prior to commencement on site.

The contractor shall be responsible to ensure the suitability of all materials proposed for this project and fixings of such in accordance with manufacturer's instructions.

The Heating Engineer to issue suitable commissioning certificate in respect of heating system prior to completion and all operating/maintenance instructions issued to owner/occupier on completion.

The Electrical Contractor to issue any/all suitable commissioning certificate in respect of the electrical system provided for this project.

Denotes mild steel anchor straps applicable to leading, joist sizes etc and ensure fixed in accordance with manufacturer's recommendations.

ALL RELEVANT DETAILS FOR THIS PROJECT HAVE BEEN DESIGNED IN ACCORDANCE WITH THE ACCREDITED CONSTRUCTION DETAILS

The foundations, steelwork, trimming information and wall stability are to be calculated by structural engineer if required and if appointed.

Rev	Notes	Date

Planning: not applicable B/Regs: 14/09918/BR

Garry Greetham Associates Ltd
Residential Design Consultant
Westwood House
18 Carr Lane
Tankersley
Barnsley S75 3BE
Tel(01226)746573

PROJECT	Rear Sun Lounge Ext.
CLIENT	Mr. & Mrs. A. Hardy
TITLE	Property as Proposed
ADDRESS	46 Southlea Avenue, Hoyland, Barnsley. S74 9LY
DRAWN BY	ggg
SCALE	1:100; 1:50 DATE July14
DRAWING No	793-03 REV

Member of the Chartered Institute of Architectural Technologists