

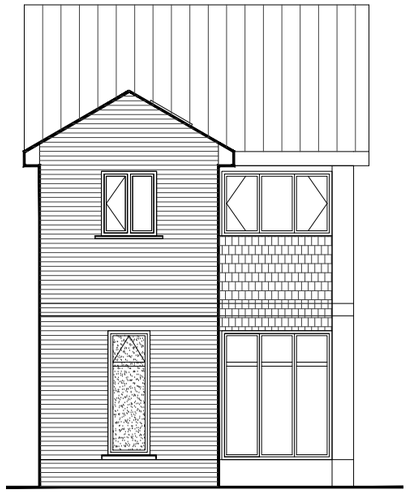


Proposed Front Elevation

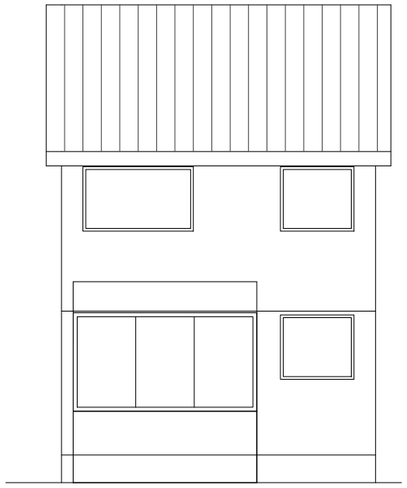

Proposed Rear Elevation

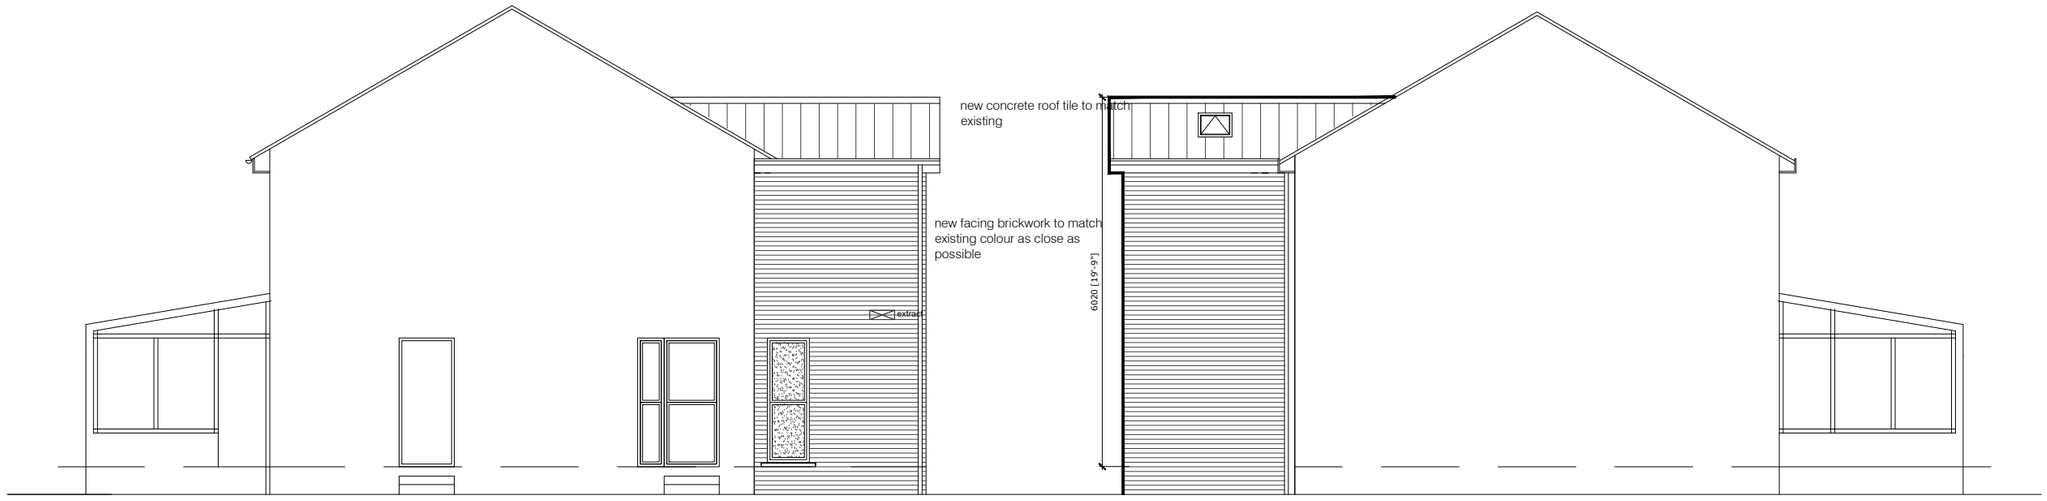

Proposed Side Elevation

Proposed Side Elevation

Scale: 1:100 | Drawn by: IKC | Date: 12.18

Project: Proposed 2 Storey Extension
Mr & Mrs Corner
9 Malham Close, Shafton

Drawing: Proposed Elevations

Drawing Number: 01/12/03 | Revision —