
No. Notes
1 ALL DIMENSIONS AND LEVELS TO BE CHECKED ON SITI PRIOR TO MANUFACTURE AND CONSTRUCTION
2 DO NOT SCALE THIS DRAWING
3 READ THIS DRAWING IN CONJUNCTION WITH THE HEALTH AND SAFETY PLAN AND CDM REGULATIONS 20(

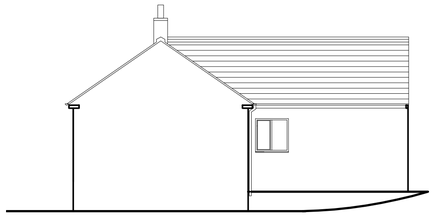

EXISTING NORTH ELEVATION SCALE 1:50




EXISTING WEST ELEVATION SCALE 1:50




EXISTING SOUTH ELEVATION SCALE 1:50



EXISTING EAST ELEVATION SCALE 1:50

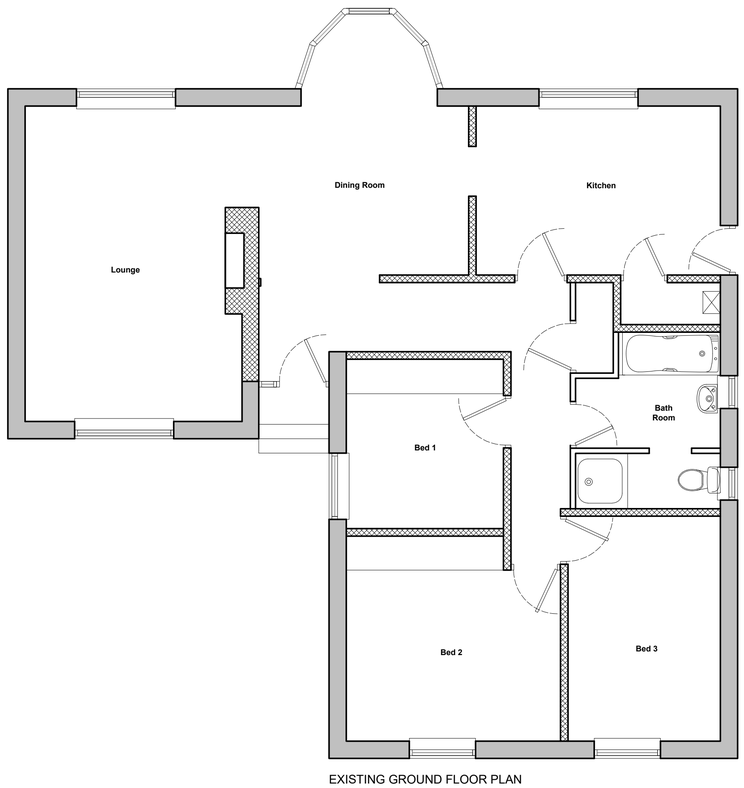

EXISTING GROUND FLOOR PLAN
SCALE 1:50

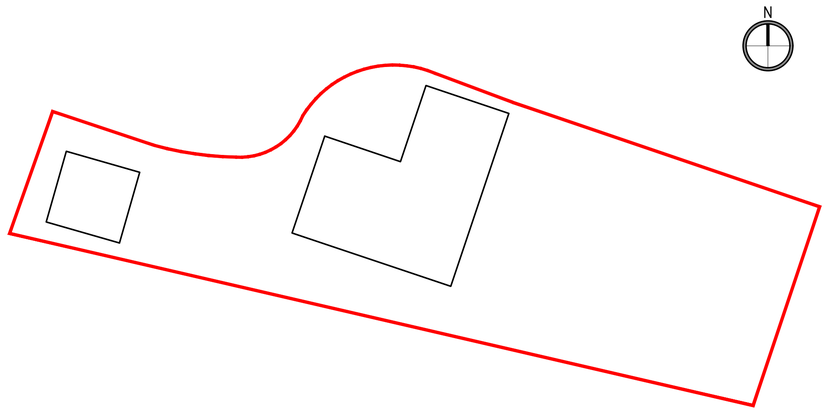

BLOCK PLAN SCALE 1:200

Rev.	Amendment	Date
-	-	-

DRAWING STATUS
PRELIMINARY
FOR APPROVAL
FOR CONSTRUCTION
AS BUILT
TENDER

JUST | ARCHITECTURE
Design & Development to the limits you set. Tel: - 07879 298051

PROJECT
7 CHAPEL LANE
GREEN MOOR, WORTLEY
SHEFFIELD
S35 7DX

DRAWING TITLE
EXISTING GA PLANS & ELEVATIONS

DRAWING No. 580/PL/00
REVISION -

SCALE A1 1:50
SCALE A3 1:100
DATE 01.09.2017

PLANNING