

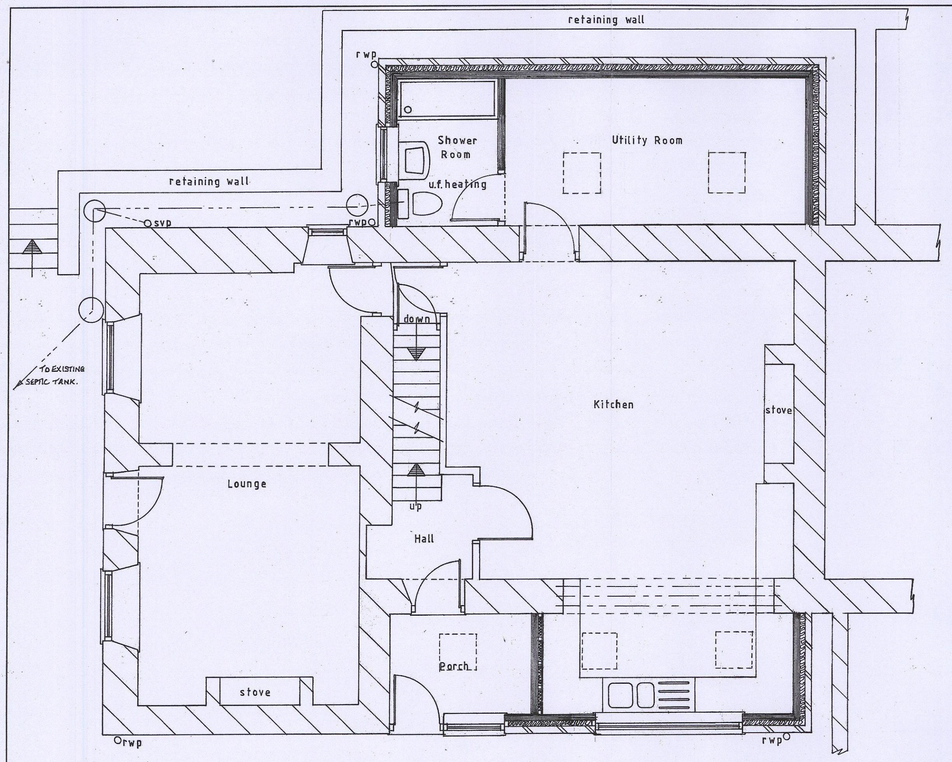



Proposed Ground Floor Plan

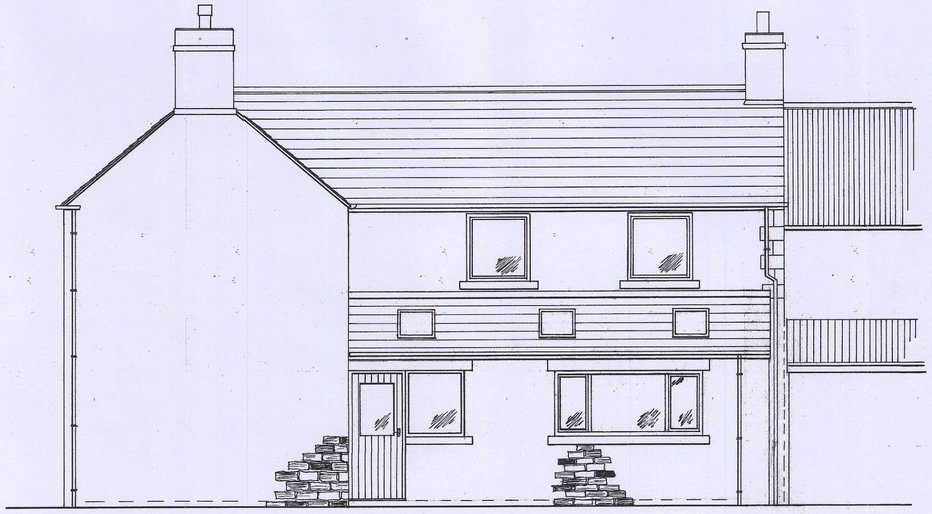


Proposed Front Elevation

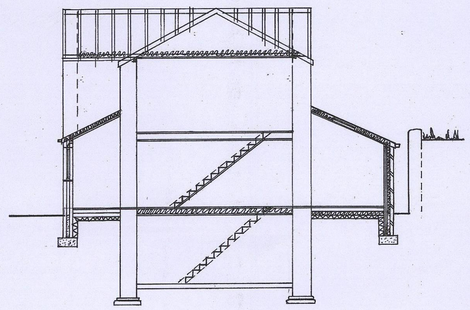


Section

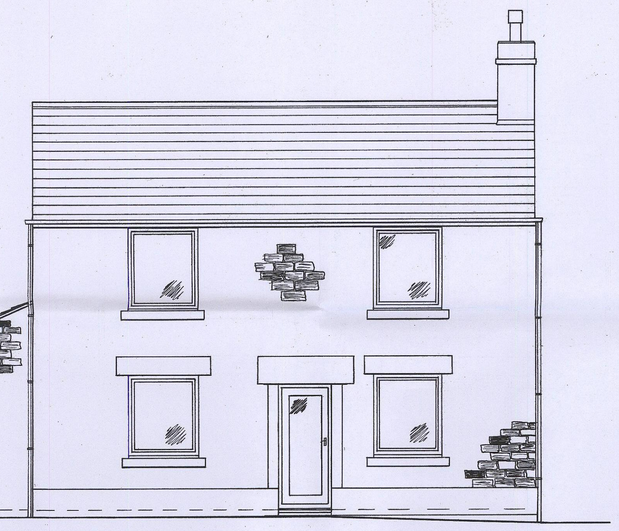


Proposed Side Elevation

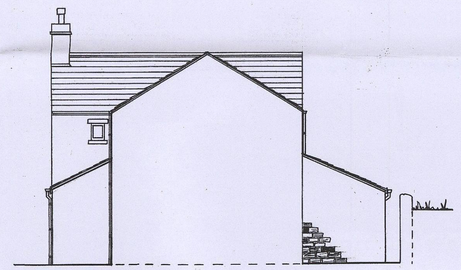

Proposed Side Elevation

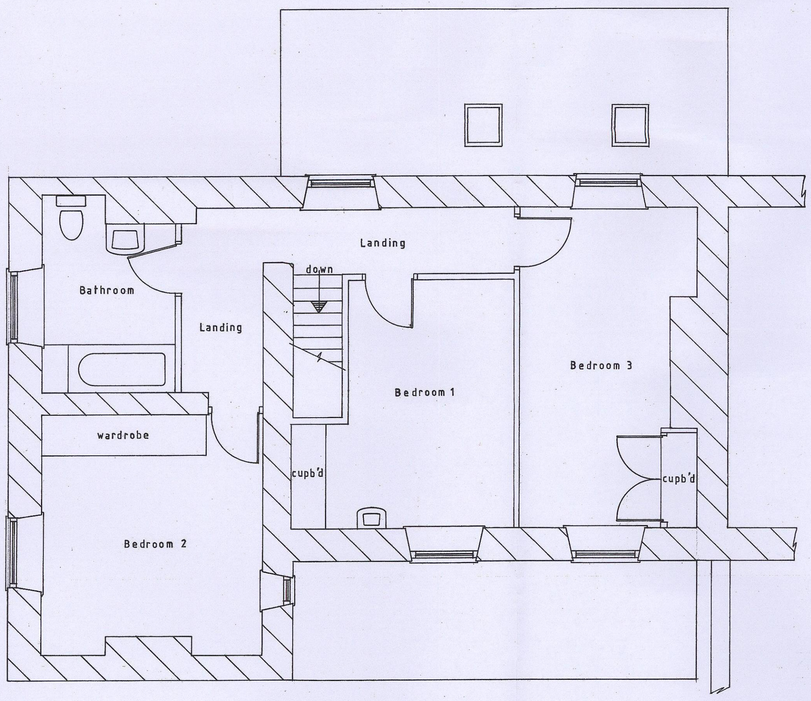

Proposed First Floor Plan

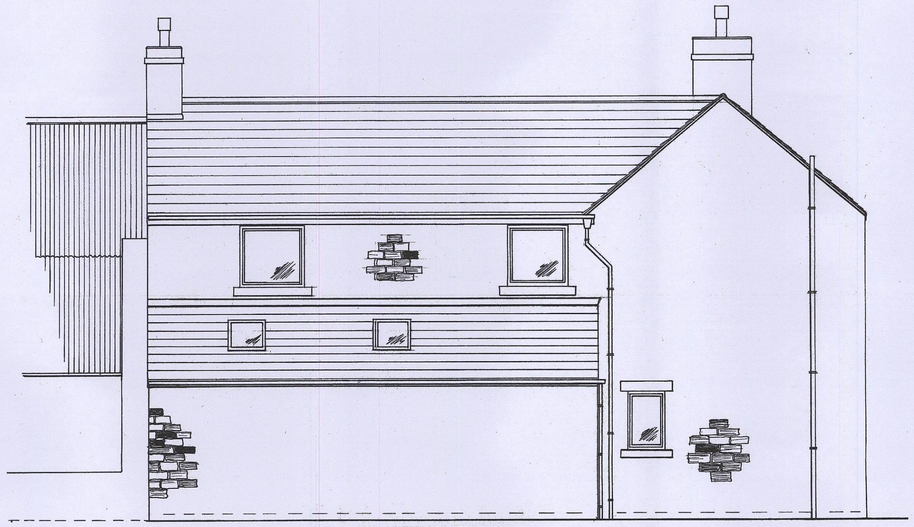

Proposed Rear Elevation

CLIENT MR ANDREW HAWKE		DATE MAR 2017
SMITHY FOLD FARM, SMITHY FOLD LANE, WORTLEY S35 7DG PROPOSED ALTERATIONS & EXTENSIONS TO DWELLING.		
DRAWING TITLE PROPOSED FLOOR PLANS & ELEVATIONS. & SECTION		
DRAWING No. SEA/0813/002	DRAWN BY SME	SCALE 1:50 & 1:100
REVISION NOTES		
Note: All dimensions to be verified on site. Figured dimensions to be taken in preference to those scaled.		

Simon Elliott Associates

Planning & Project Management

9 Farnaby Gardens,

High Green, Sheffield S35 4FZ

Telephone: 0114 - 348 1039

Mobile: 07957 271144

email: simonmelliott@hotmail.co.uk