
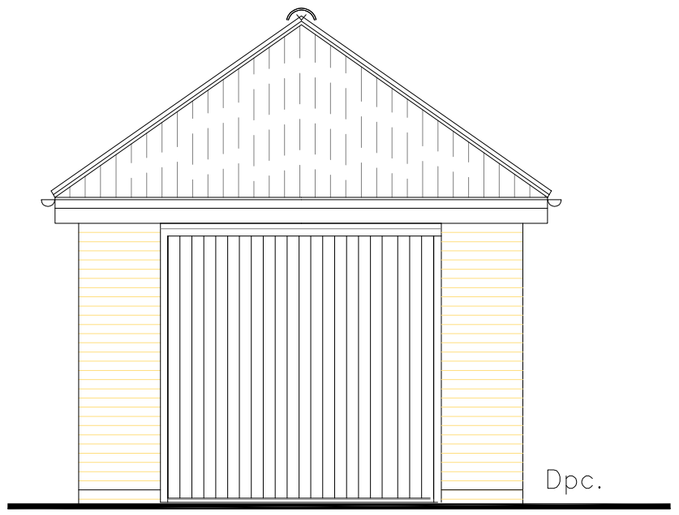


Front Elevation

0 1 2 3 4 5


Meter's 1:50 @ A2

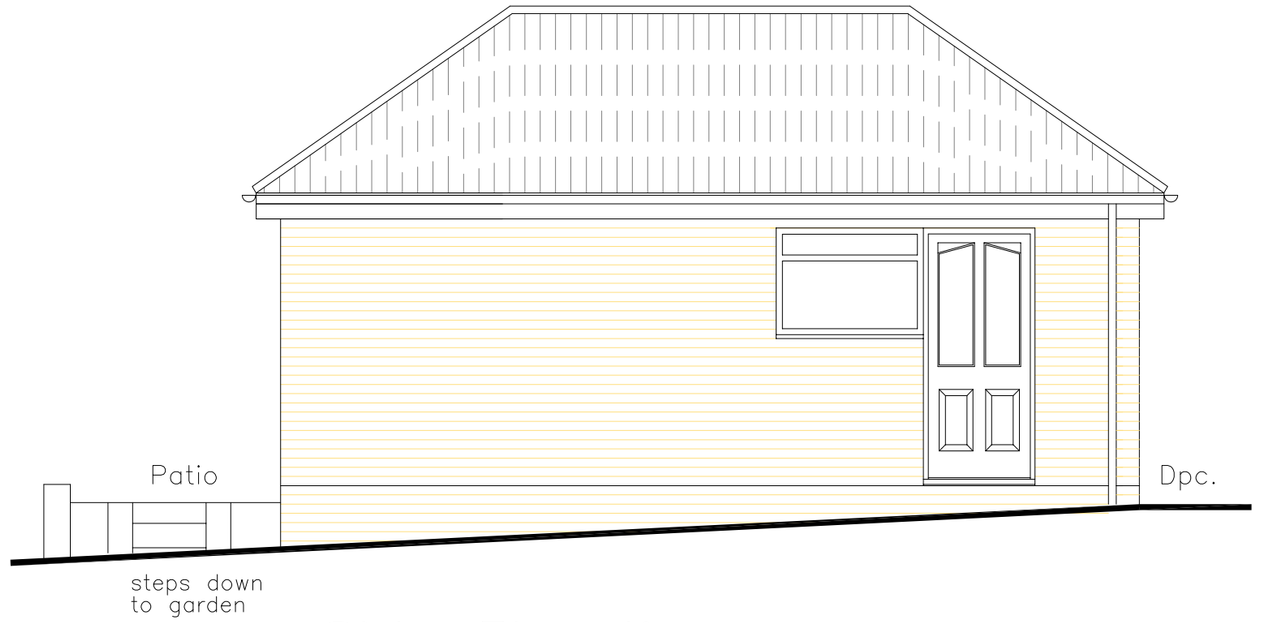

Side Elevation




Rear Elevation

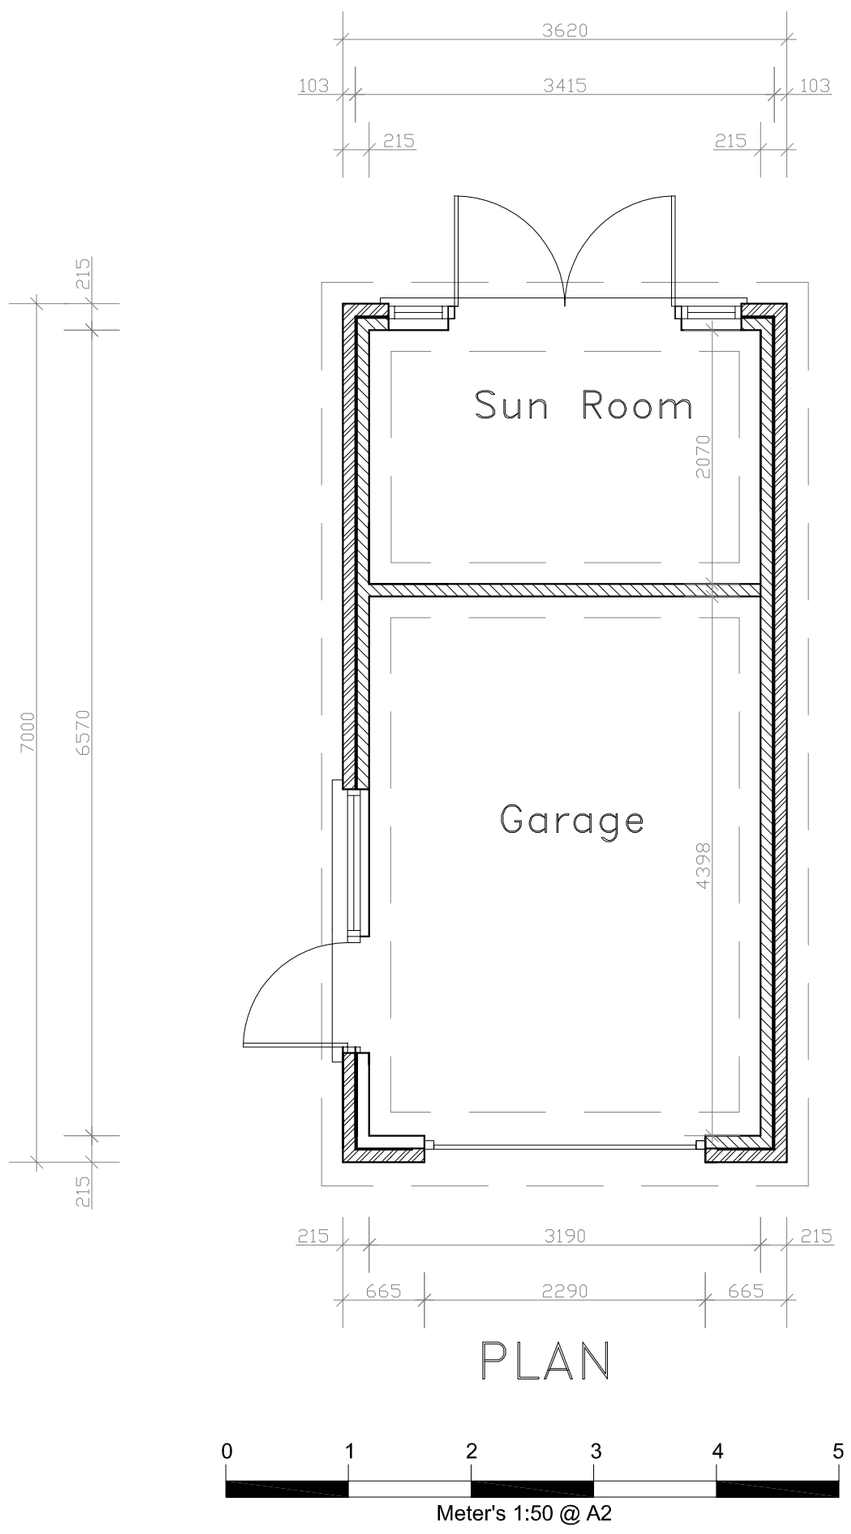

PLAN

0 1 2 3 4 5

Meter's 1:50 @ A2

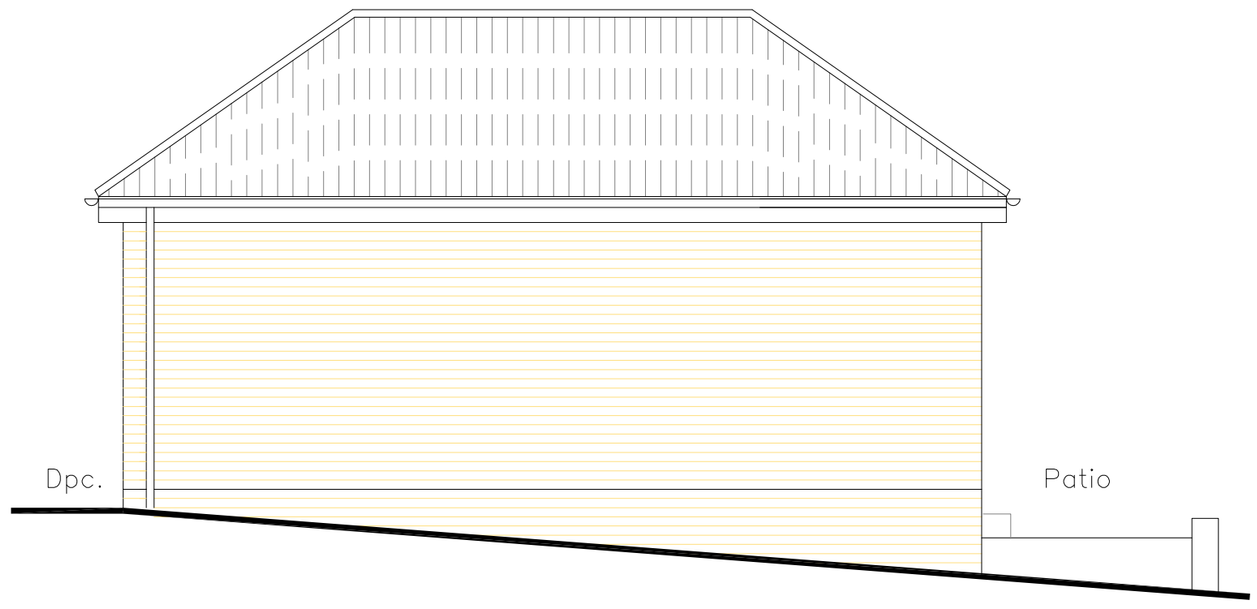

Side Elevation

25 Beech House Road - Hemmingfield

Proposed - Floor Plans & Elevations

Note:- All subject to Structural Engineers Calculations

Subject To Planning

Subject To Building Regs

DK DESIGNS
FUTURE PROJECTS TODAY

96 BLACKBURN DRIVE
CHAPELTOWN
SHEFFIELD
S35 2ZP
TEL/FAX:- 05602566459
EMAIL :- DESIGNS@DK-DESIGNS.CO.UK
WEB:- WWW.DK-DESIGNS.CO.UK

Project/Title.
25 Beech House Road - Hemmingfield
Proposed
Floor Plans and Elevations

COPYRIGHT – This drawing is subject to copyright and cannot be reproduced without the permission of the Company. ©

Scales.	Date.
1:50	August 09
Drawing Number. 2009/19/03	Revision.
	Drawn by.