

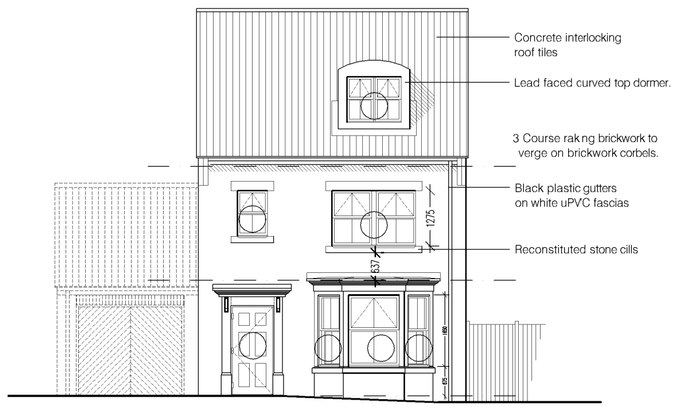



Front Elevation

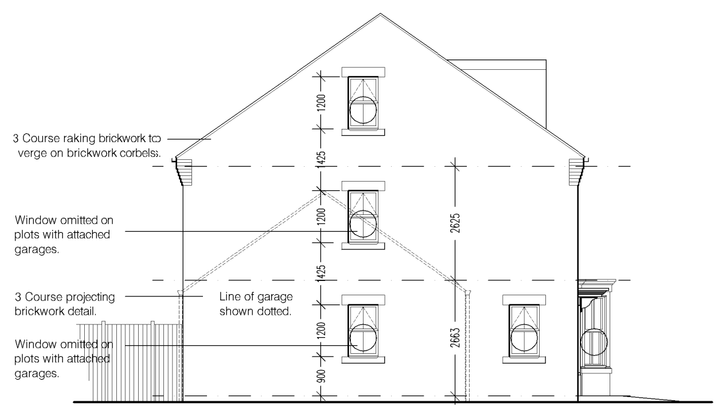


Side Elevation

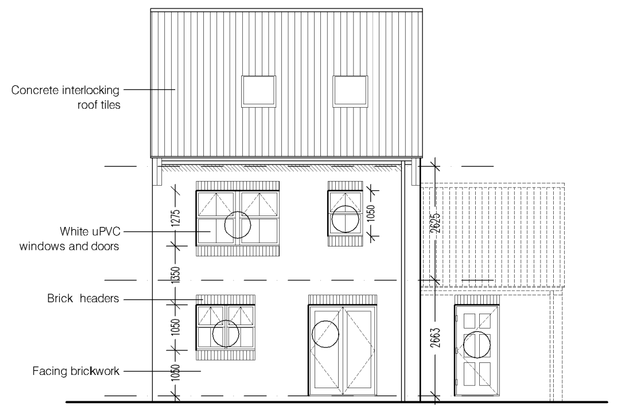


Rear Elevation

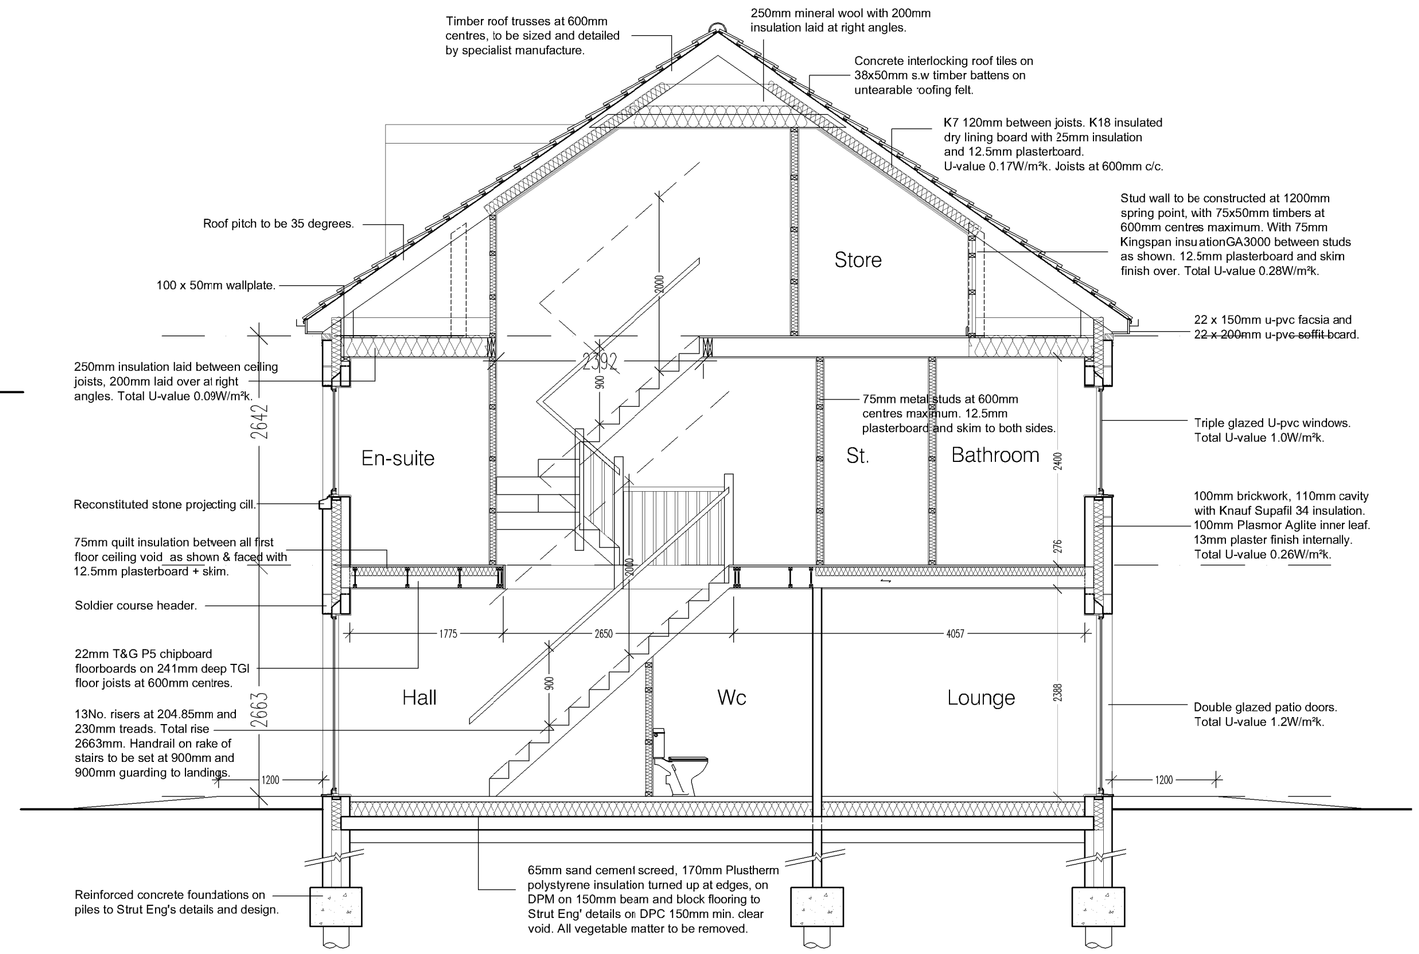


Section A-A

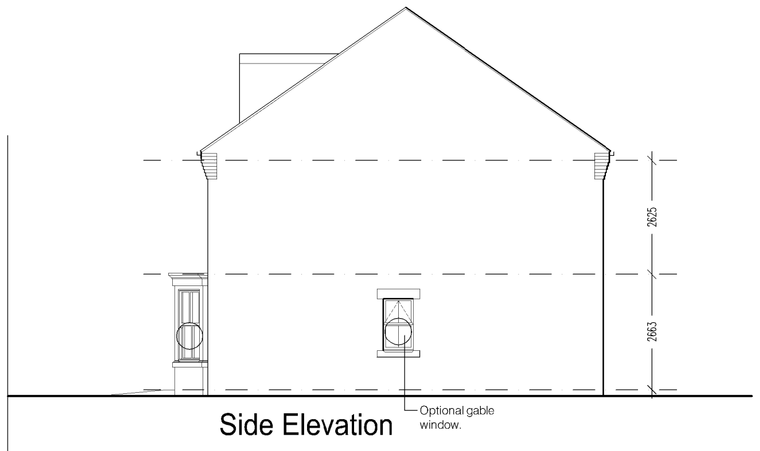


Side Elevation

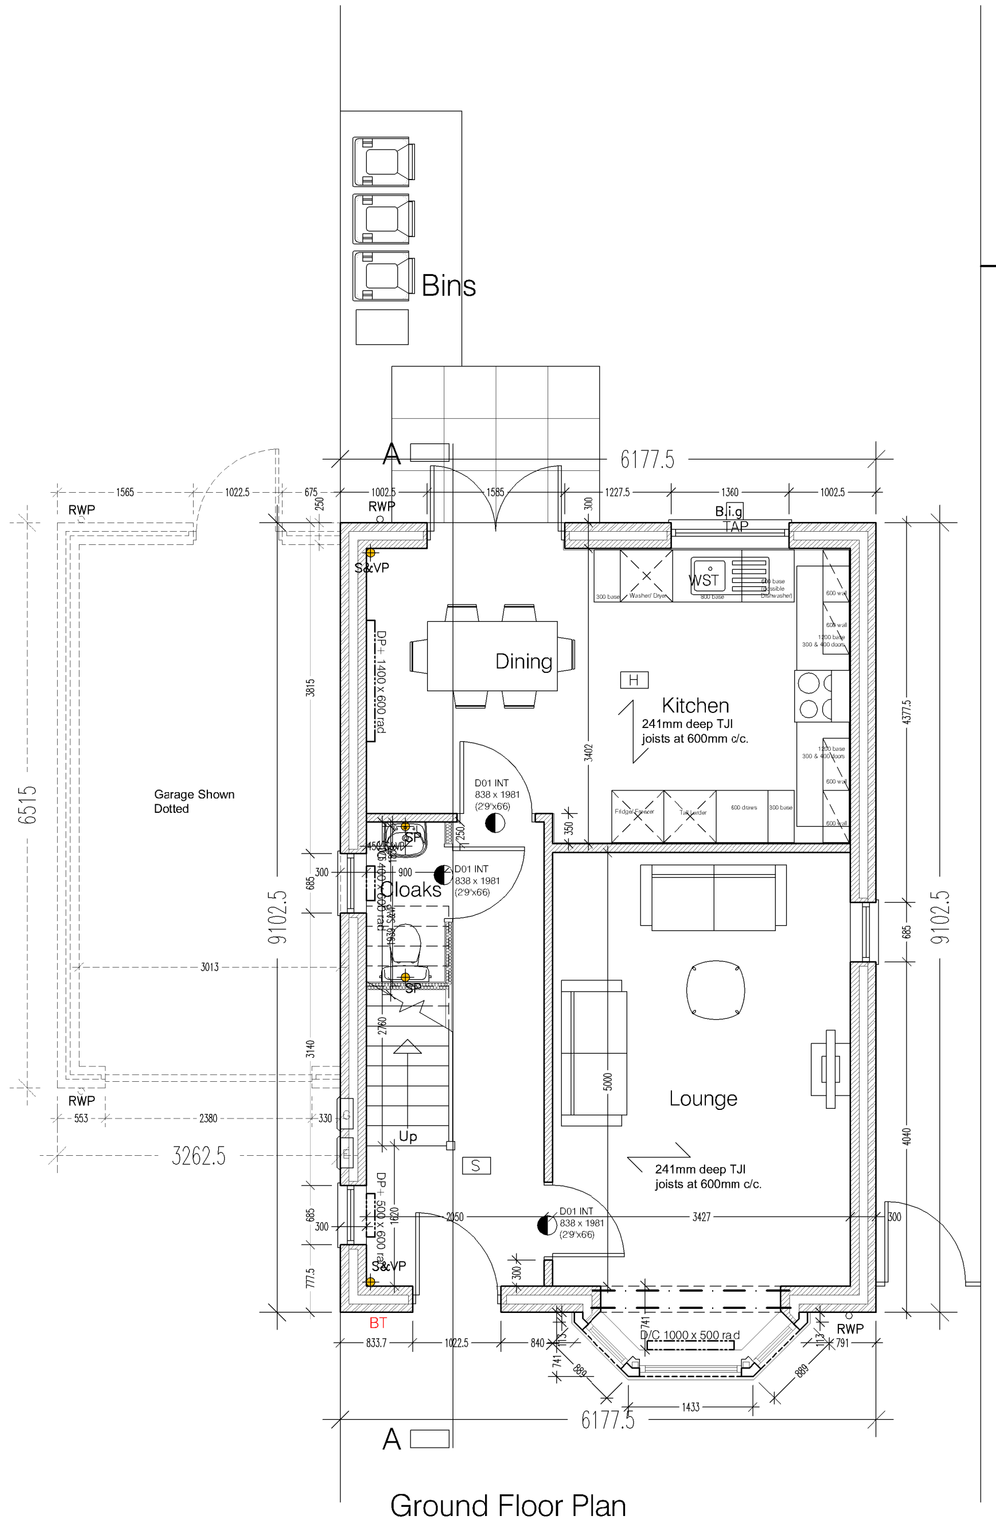


Ground Floor Plan

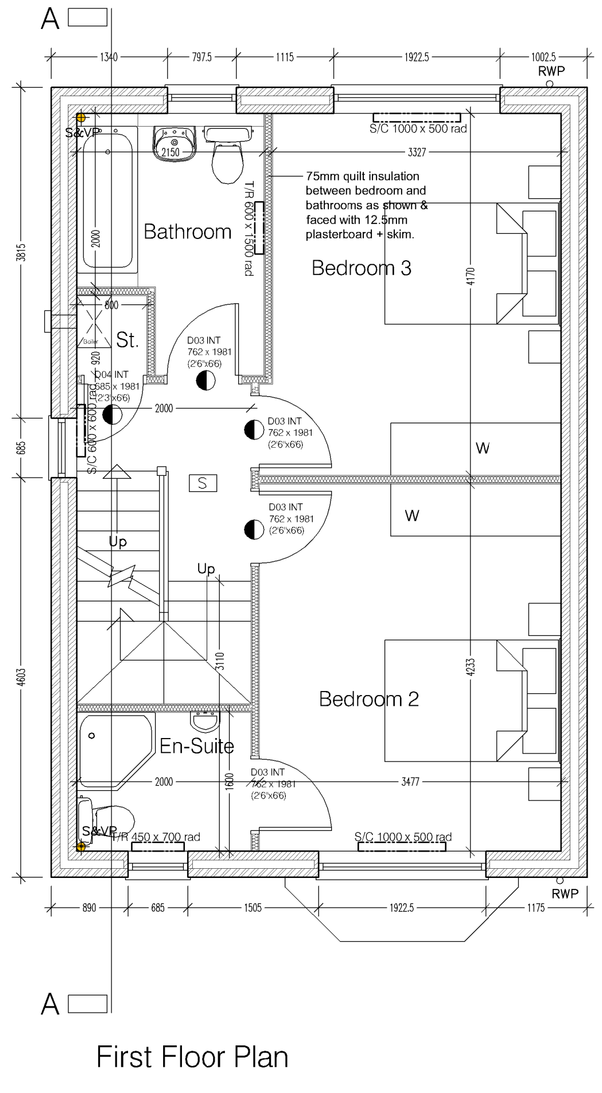

First Floor Plan

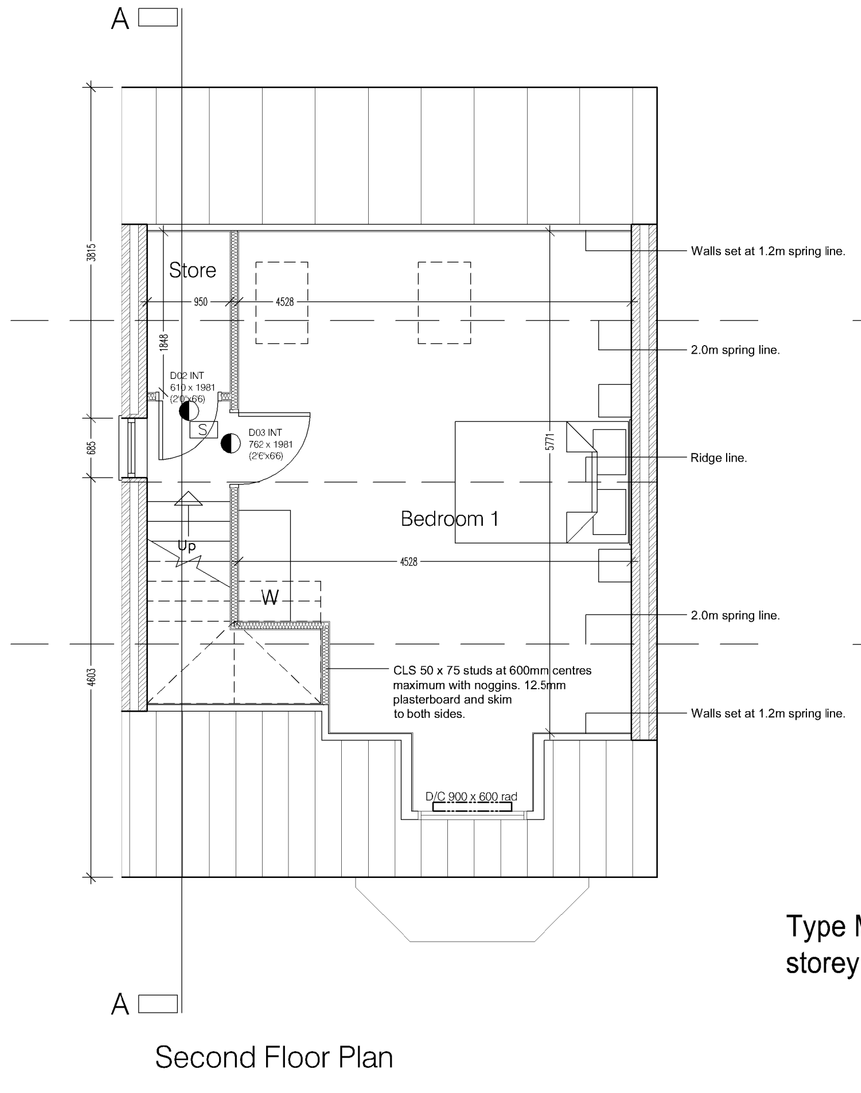

Second Floor Plan

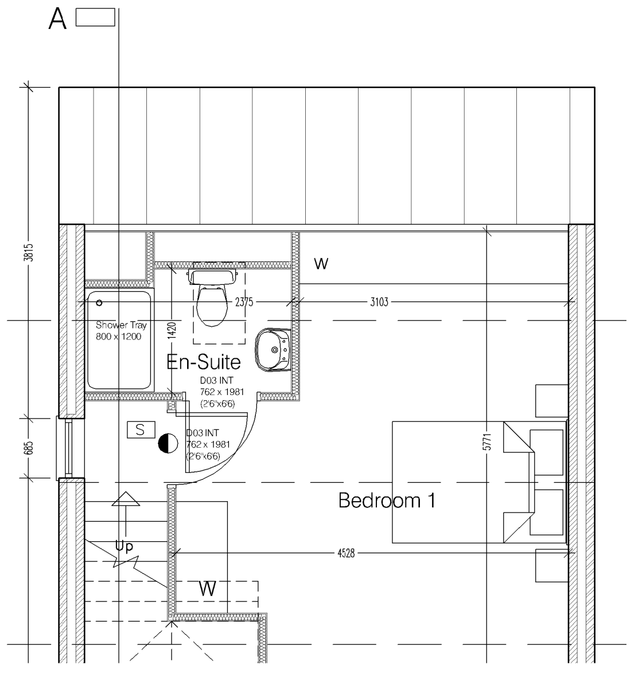

Optional Second Floor Plan with En-suite

Type Mountain Ash - 3 Bedroom 2 1/2 storey 129.09 Sq. m. (1389.51 Sq.ft.)

Rev A 4th May '18 Outline of garage added.

Project: Saul Homes Standard House Types

Title: House Type 'Mountain Ash' Ground, First and Second Floor Plan Elevations and Section A-A

Scales: 1:50,1:100@A1 | Drawn: PJ | Date: 10 / 17 | Checked:

Drawing no: SH / ST / 16 | Rev: A

House Type Mountain Ash

Burntwood Office Park
Common Road
Brierley
Barnsley
S72 9ET
T: 01226 707090
F: 01226 707091
info@saulhomes.co.uk
www.saulhomes.co.uk

SAUL HOMES

Residential Development at
Hall Gardens, Barnsley

THIS DRAWING IS THE COPYRIGHT OF SAUL HOMES