




First Floor Plan

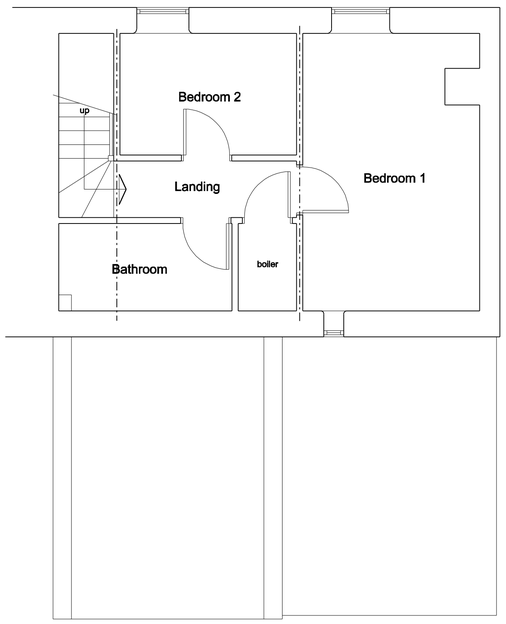


Front Elevation

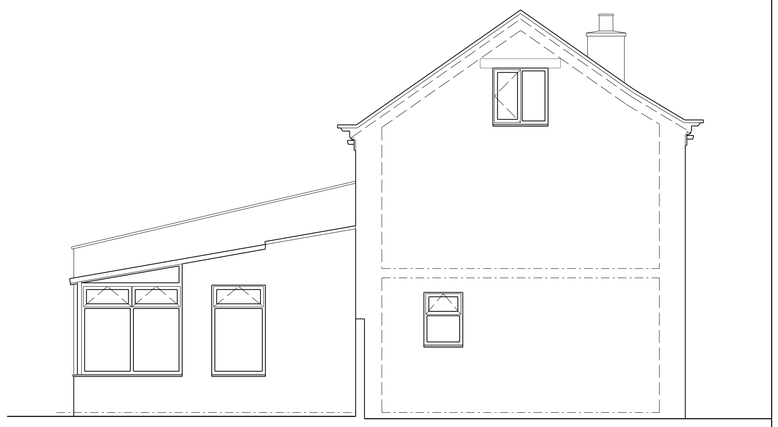

Side Elevation

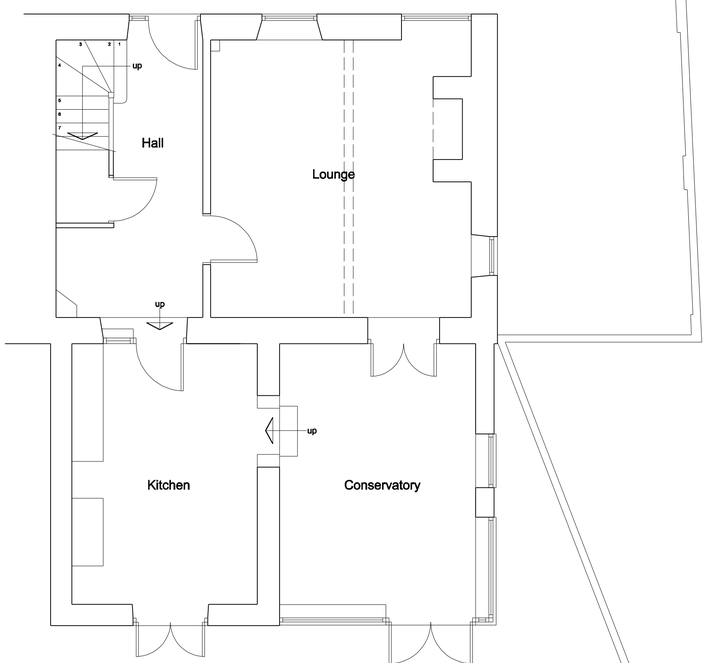

Ground Floor Plan

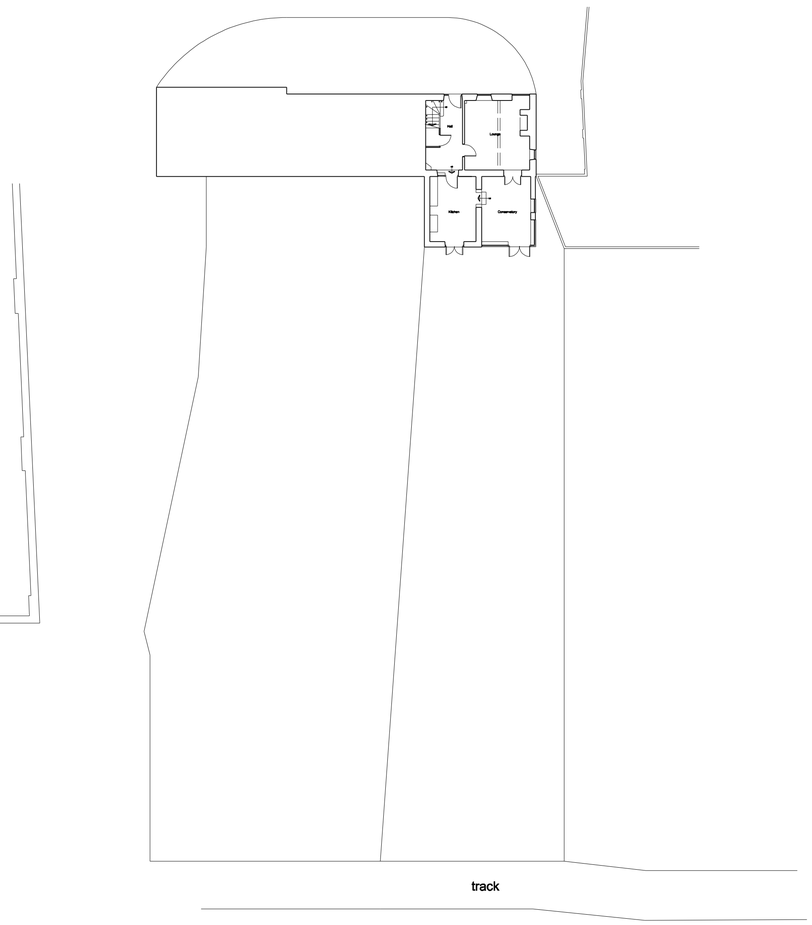

Block Plan (scale 1:200)



Rear Elevation

Notes:
All dimensions must be checked on site and not scaled from this drawing.

A

Client
Mr & Mrs P Simon

Job Title
Proposed Alterations
Primrose Cottage
New Street
Hemingfield
Barnsley

Drawing Title
Existing Plans, Elevations and Block Plan

Scale 1:50

Date April 2013

Drawn by MJH

Drawing No. 884-01

Rev.