

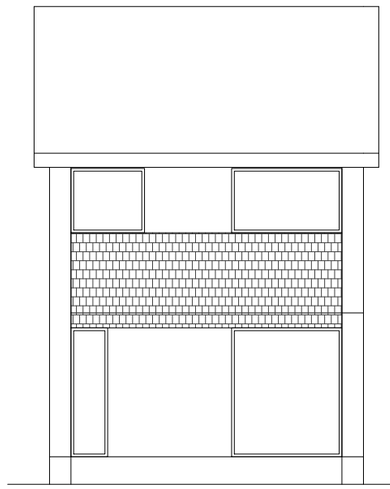



Existing Front Elevation

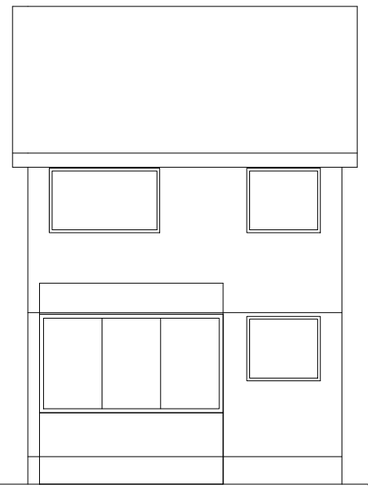

Proposed Rear Elevation

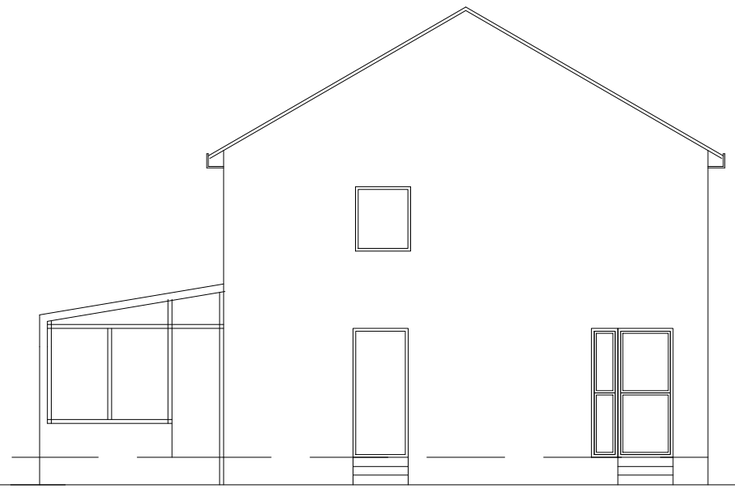


Existing Side Elevation

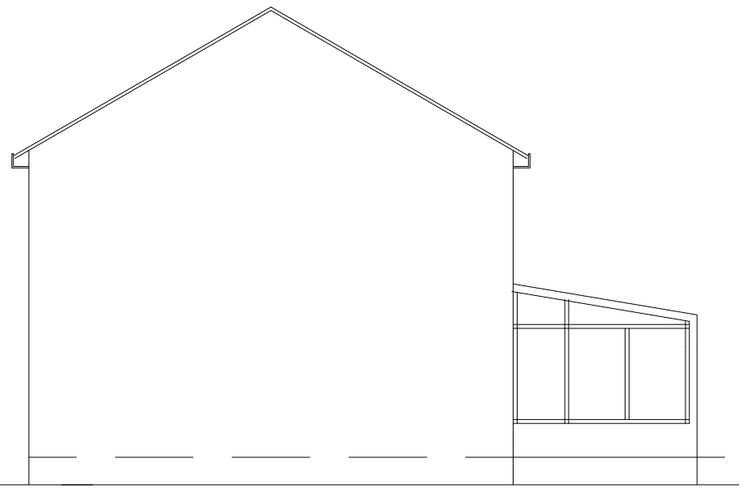



Existing Side Elevation

Existing Ground Floor Plan

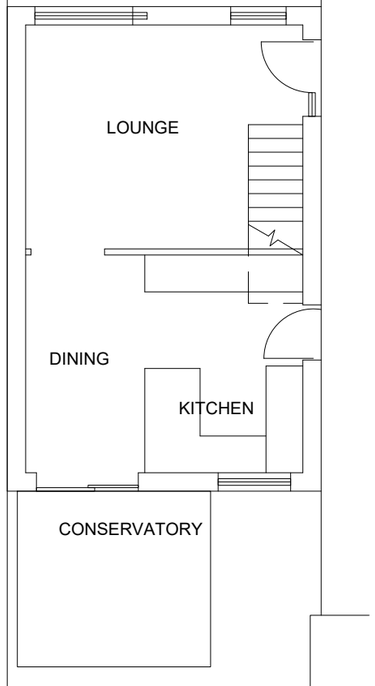


Existing First Floor Plan

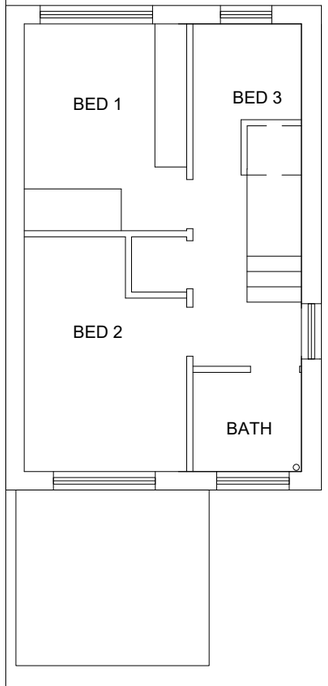

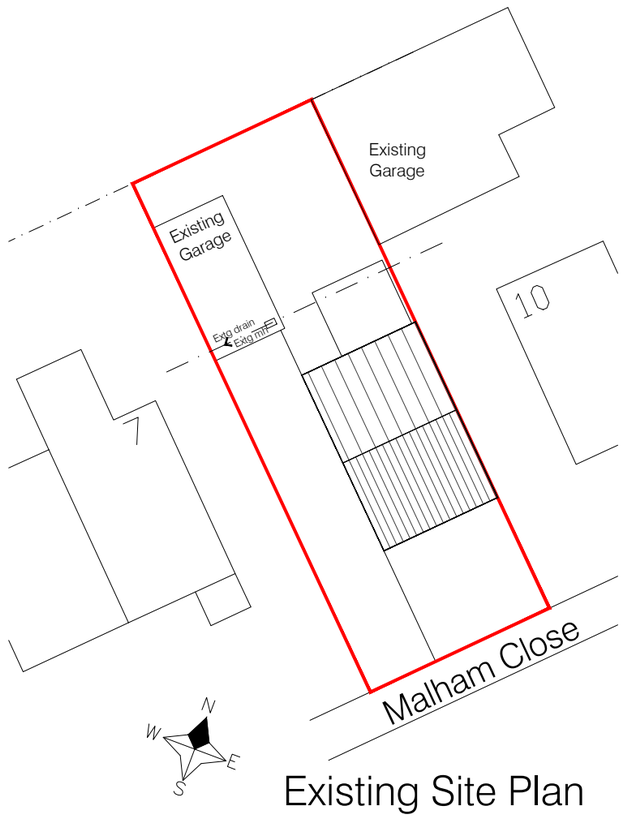

Existing Site Plan

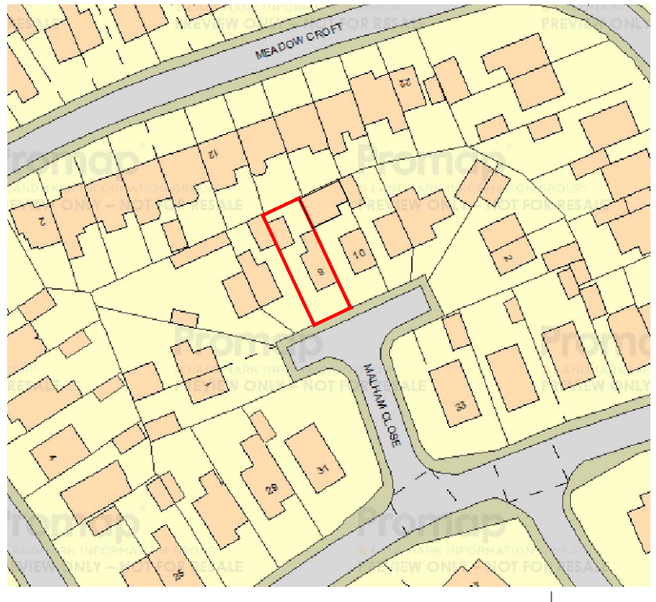

Location Plan 1:1250

Scale: 1:100/1:250 1:1250 | Drawn by: IKC | Date: 12.18

Project: Proposed 2 Storey Extension
Mr & Mrs Corner
9 Malham Close, Shafton

Drawing: Existing Plans Elevations and Location Plan

Drawing Number: 01/12/01 | Revision —