The "NEW" Pembroke

46' x 20'




Side Elevation

M.D.F DOOR LININGS
(Check Spec to confirm)

Front Elevation

Side Elevation

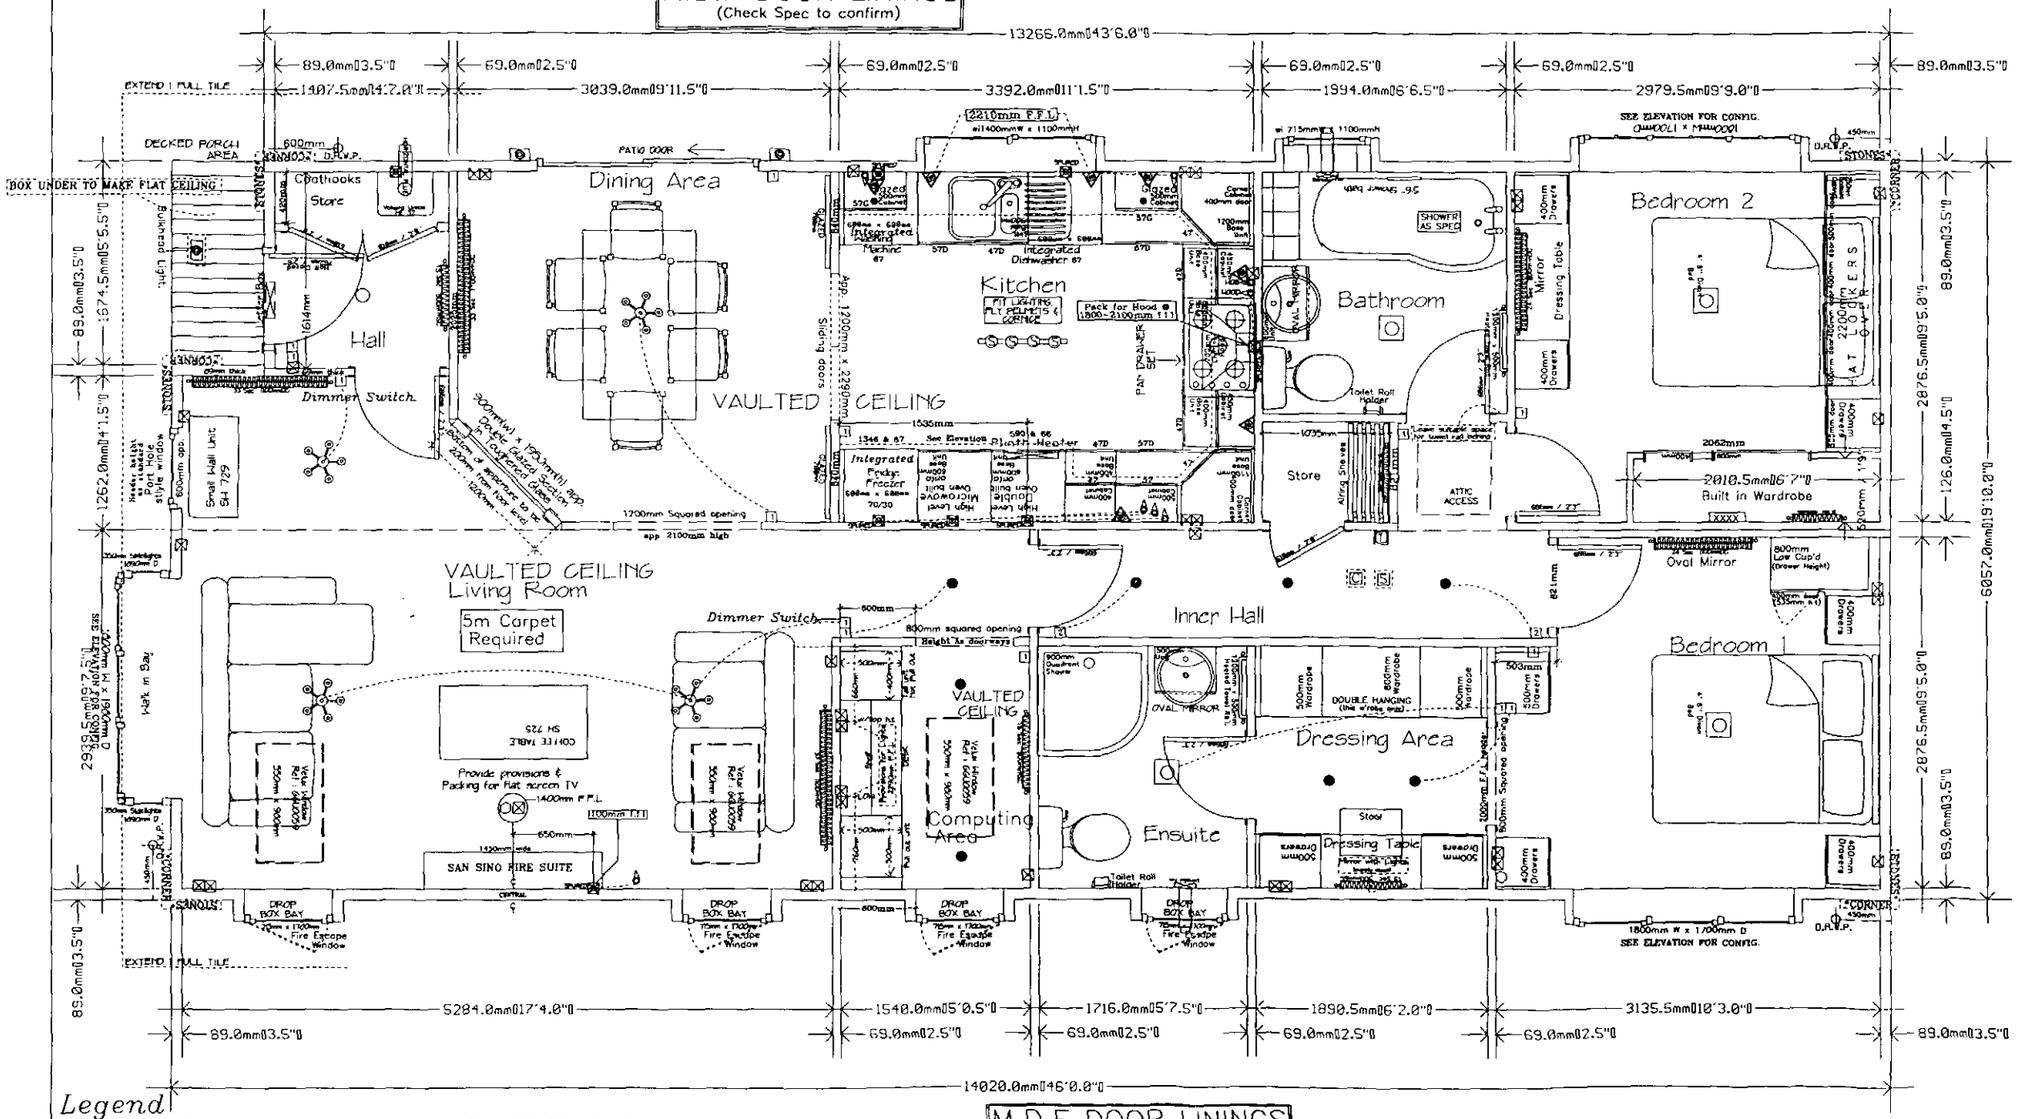

Legend

Symbol	Description
	radiator
	Single power point
	Double power point
	T.V Point
	Sky Point
	Spur operable by a switch (above worktop)
	External light
	Ceiling Rose (Light)
	Wall light
	Tri light (under cab/fly pelmet)
	Recessed Downlighter.
	Recessed Downlighter (under cabinet/fly pelmet etc)
1	Light switch
2	Two -way light switch
3	Three -way light switch
	Thermostat
METER BOX	Electric meter box
XXXX	Consumer unit
R.W.P.	Rainwater down pipe
	Extractor fan
S.V.P.	Soil and vent pipe
S	Smoke Detector
C	Carbon Monoxide Detector

M.D.F DOOR LININGS
(Check Spec to confirm)

PLEASE NOTE
FOR CONSTRUCTION PURPOSES REFER TO THE DIMENSIONS IN MILLIMETRES. (DIMENSIONS IN BRACKETS ARE APPROXIMATIONS).

Revisions

Stately Albion Ltd.
Prince Of Wales Ind. Est.,
Abercarn,
Gwent.
NP11 5AR
01495 244472

Drawing No. -	PEM4620
Drawn by :	MF
Scale :	1:25 on A1 / 1:50 on A3
Date	

Customer - 46' x 20' PEMBROKE