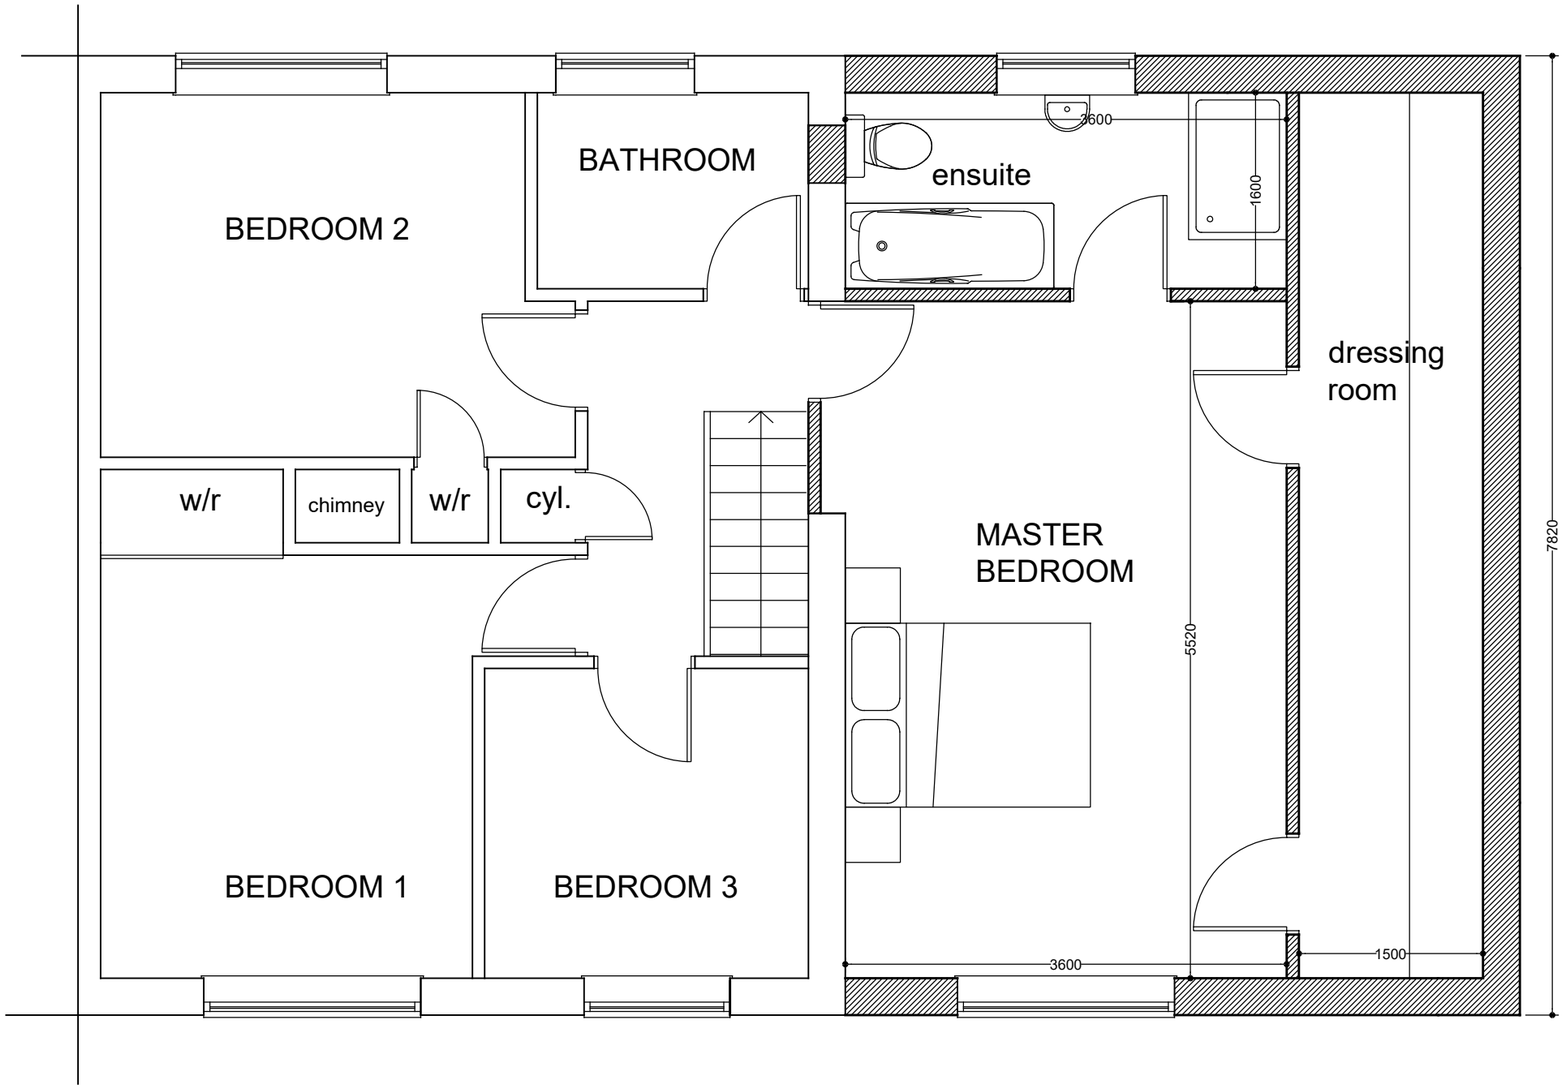


20 Hallgate Thurnscoe

EXTENSION TO DWELLING
PROPOSED FIRST FLOOR PLAN REV A

Scale: 1:50 @A3