
© This drawing is the property of White Design (UK) Ltd trading as SELF and is subject to copyright. It cannot be reproduced in any form without express consent of the company. Written dimensions to be checked on site and discrepancies are to be reported prior to commencing work. Figured dimensions only are to be taken from this drawing. Do not scale. If in doubt ask.

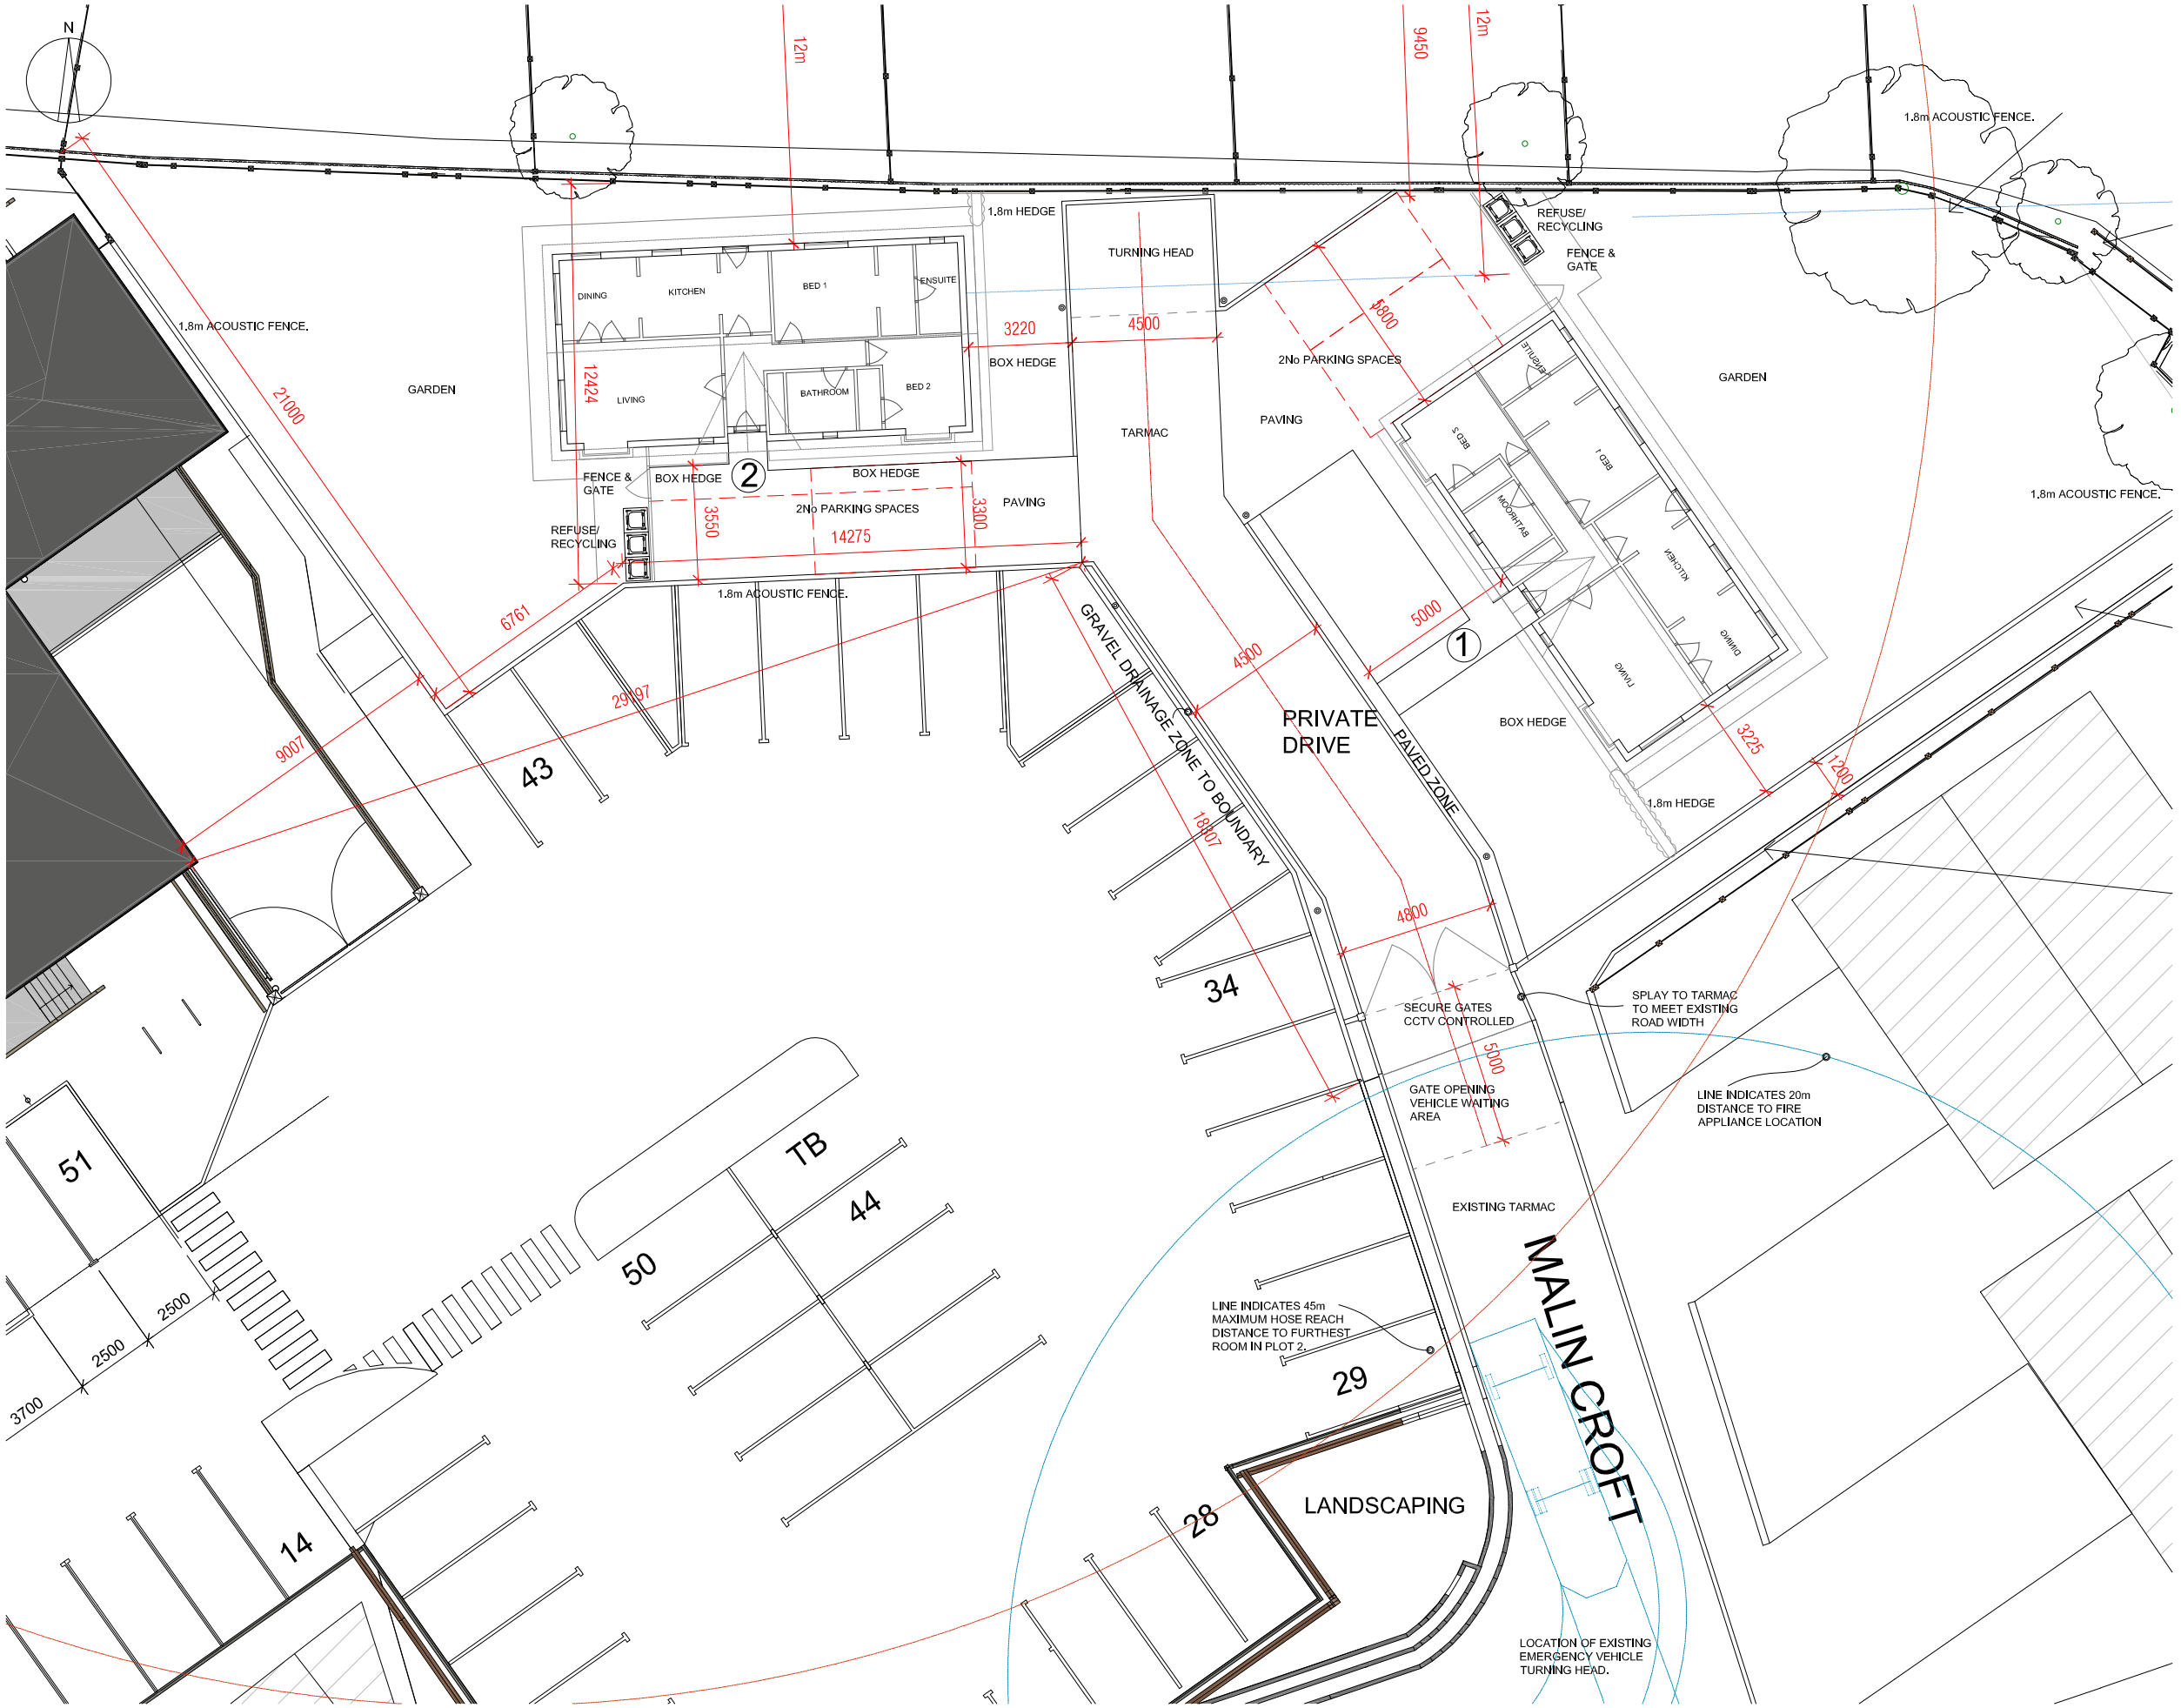

PROPOSED FLOOR PLAN

Rev	Date	Drawn	Description

PLANNING

Client: LUSSO PARK HOMES

Project: MALIN CROFT COURT
HOYLAND

Title: PROPOSED FLOOR PLAN
LUXURY LODGES

Scales@A3:	Drawn:	Date:	Checked:
1:200	LF	27.03.19	-

Drawing no: 1662 A 02 003

Rev: -

Quayside House
Furnival Road
Sheffield, S4 7YA
0114 228 0255
selfarchitects.co.uk

SELF