
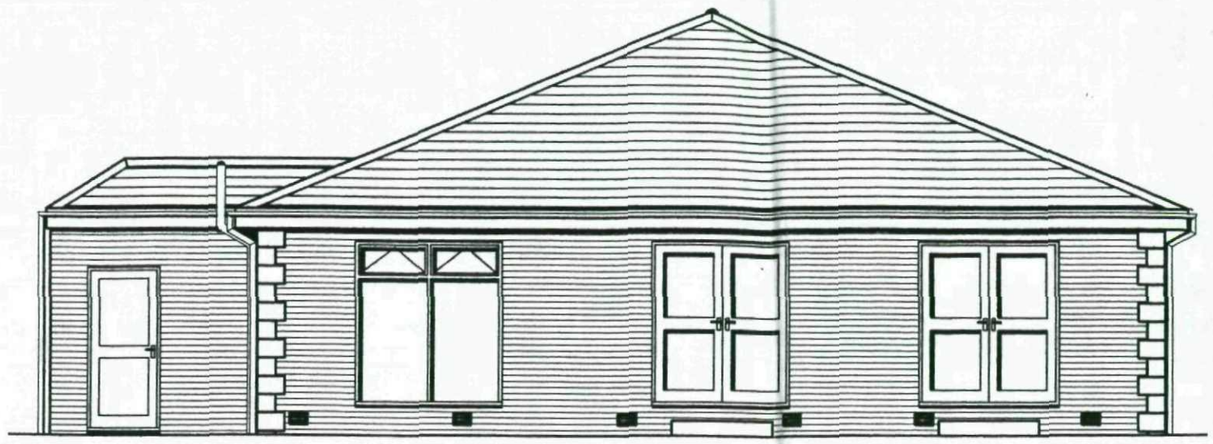


proposed front elevation

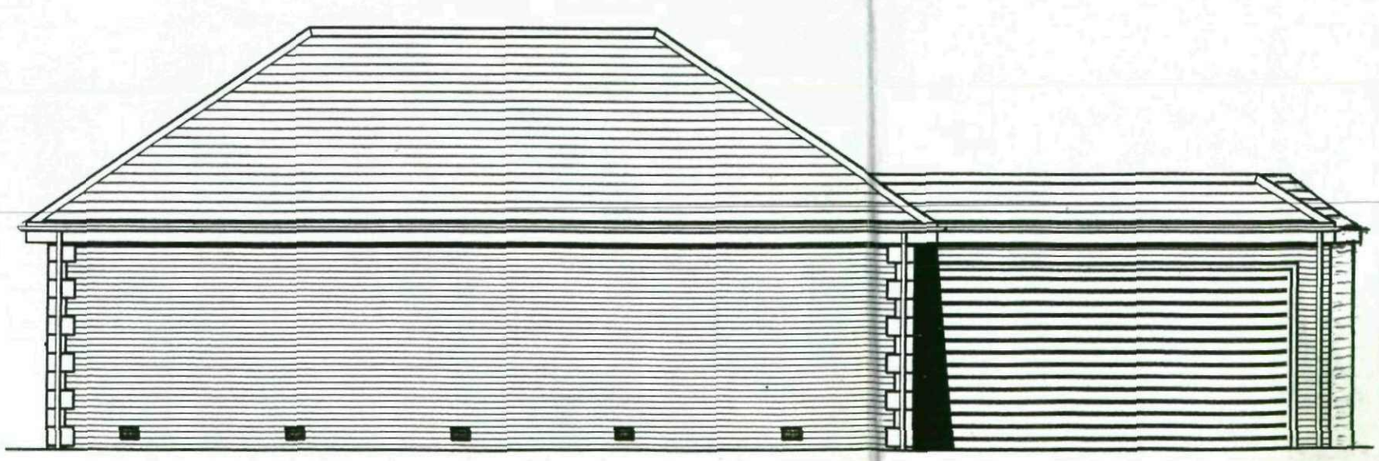

proposed side elevation

Ardsley Metropolitan Borough Council
28 AUG 2008
Corporate Mail Room

n.b.!
All dimensions & angles are approximate and are to be checked & verified on site prior to commencement of work

Drawing No.	FOX DESIGN SERVICES			
MK212-04A	proposed detached bungalow r/o 746 Doncaster Road, Ardsley, Barnsley, for Mr. & Mrs. R.Holderness			
revision details:	SCALE : 1:75	DRN. BY : m.k.f.	DATE 22 AUG 08	REV