


SOUTH EAST ELEVATION



NORTH EAST ELEVATION



NORTH WEST ELEVATION

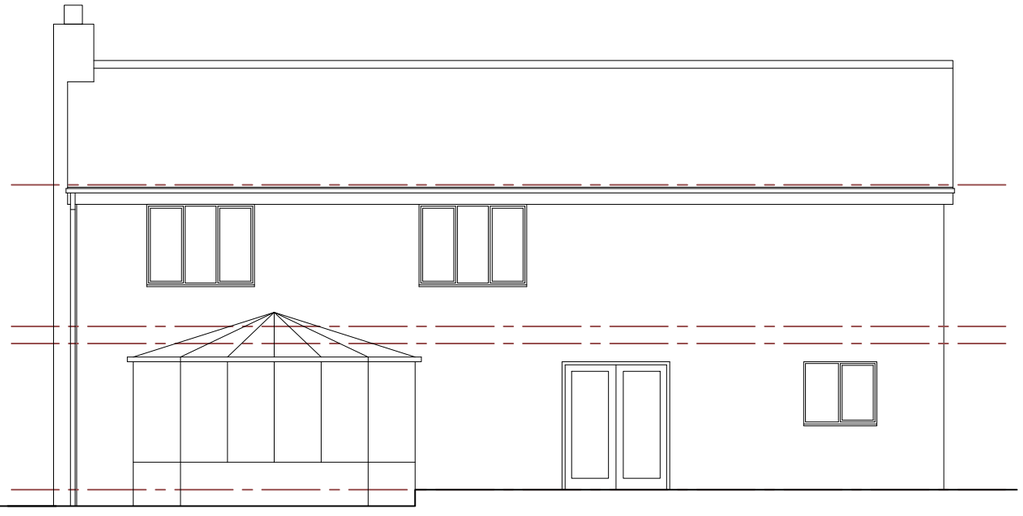

SOUTH WEST ELEVATION

0	SCALE 1:50	4m
0	SCALE 1:100	8m
0	SCALE 1:200	16m
0	SCALE 1:500	40m
0	SCALE 1:1250	100m

pb ARCHITECTURAL DESIGN
PROJECT MANAGEMENT
SPECIFICATION MANAGEMENT
COMPUTER AIDED DESIGN
pb
25 MILL HILL AVENUE, PONTEFRACT, WEST YORKSHIRE WF8 4JH
TELEPHONE 01977 798494
email pb1@gmx.com

CLIENT
MR & MRS P BROOKSBY

PROJECT
3 WHINMOOR COURT SILKSTONE S75 4NT

DRAWING
EXISTING ELEVATIONS

SCALE	DATE	DRAWN BY	CHECKED BY
1:100	NOV 11	pb	

DRAWING No. EXTG 02

REVISION

© COPYRIGHT: ALL RIGHTS RESERVED. THIS DRAWING MUST NOT BE REPRODUCED WITHOUT PERMISSION.
DO NOT SCALE.
THE CONTRACTOR IS RESPONSIBLE FOR CHECKING DIMENSIONS, WHICH ARE IN MILLIMETRES, UNLESS OTHERWISE STATED.