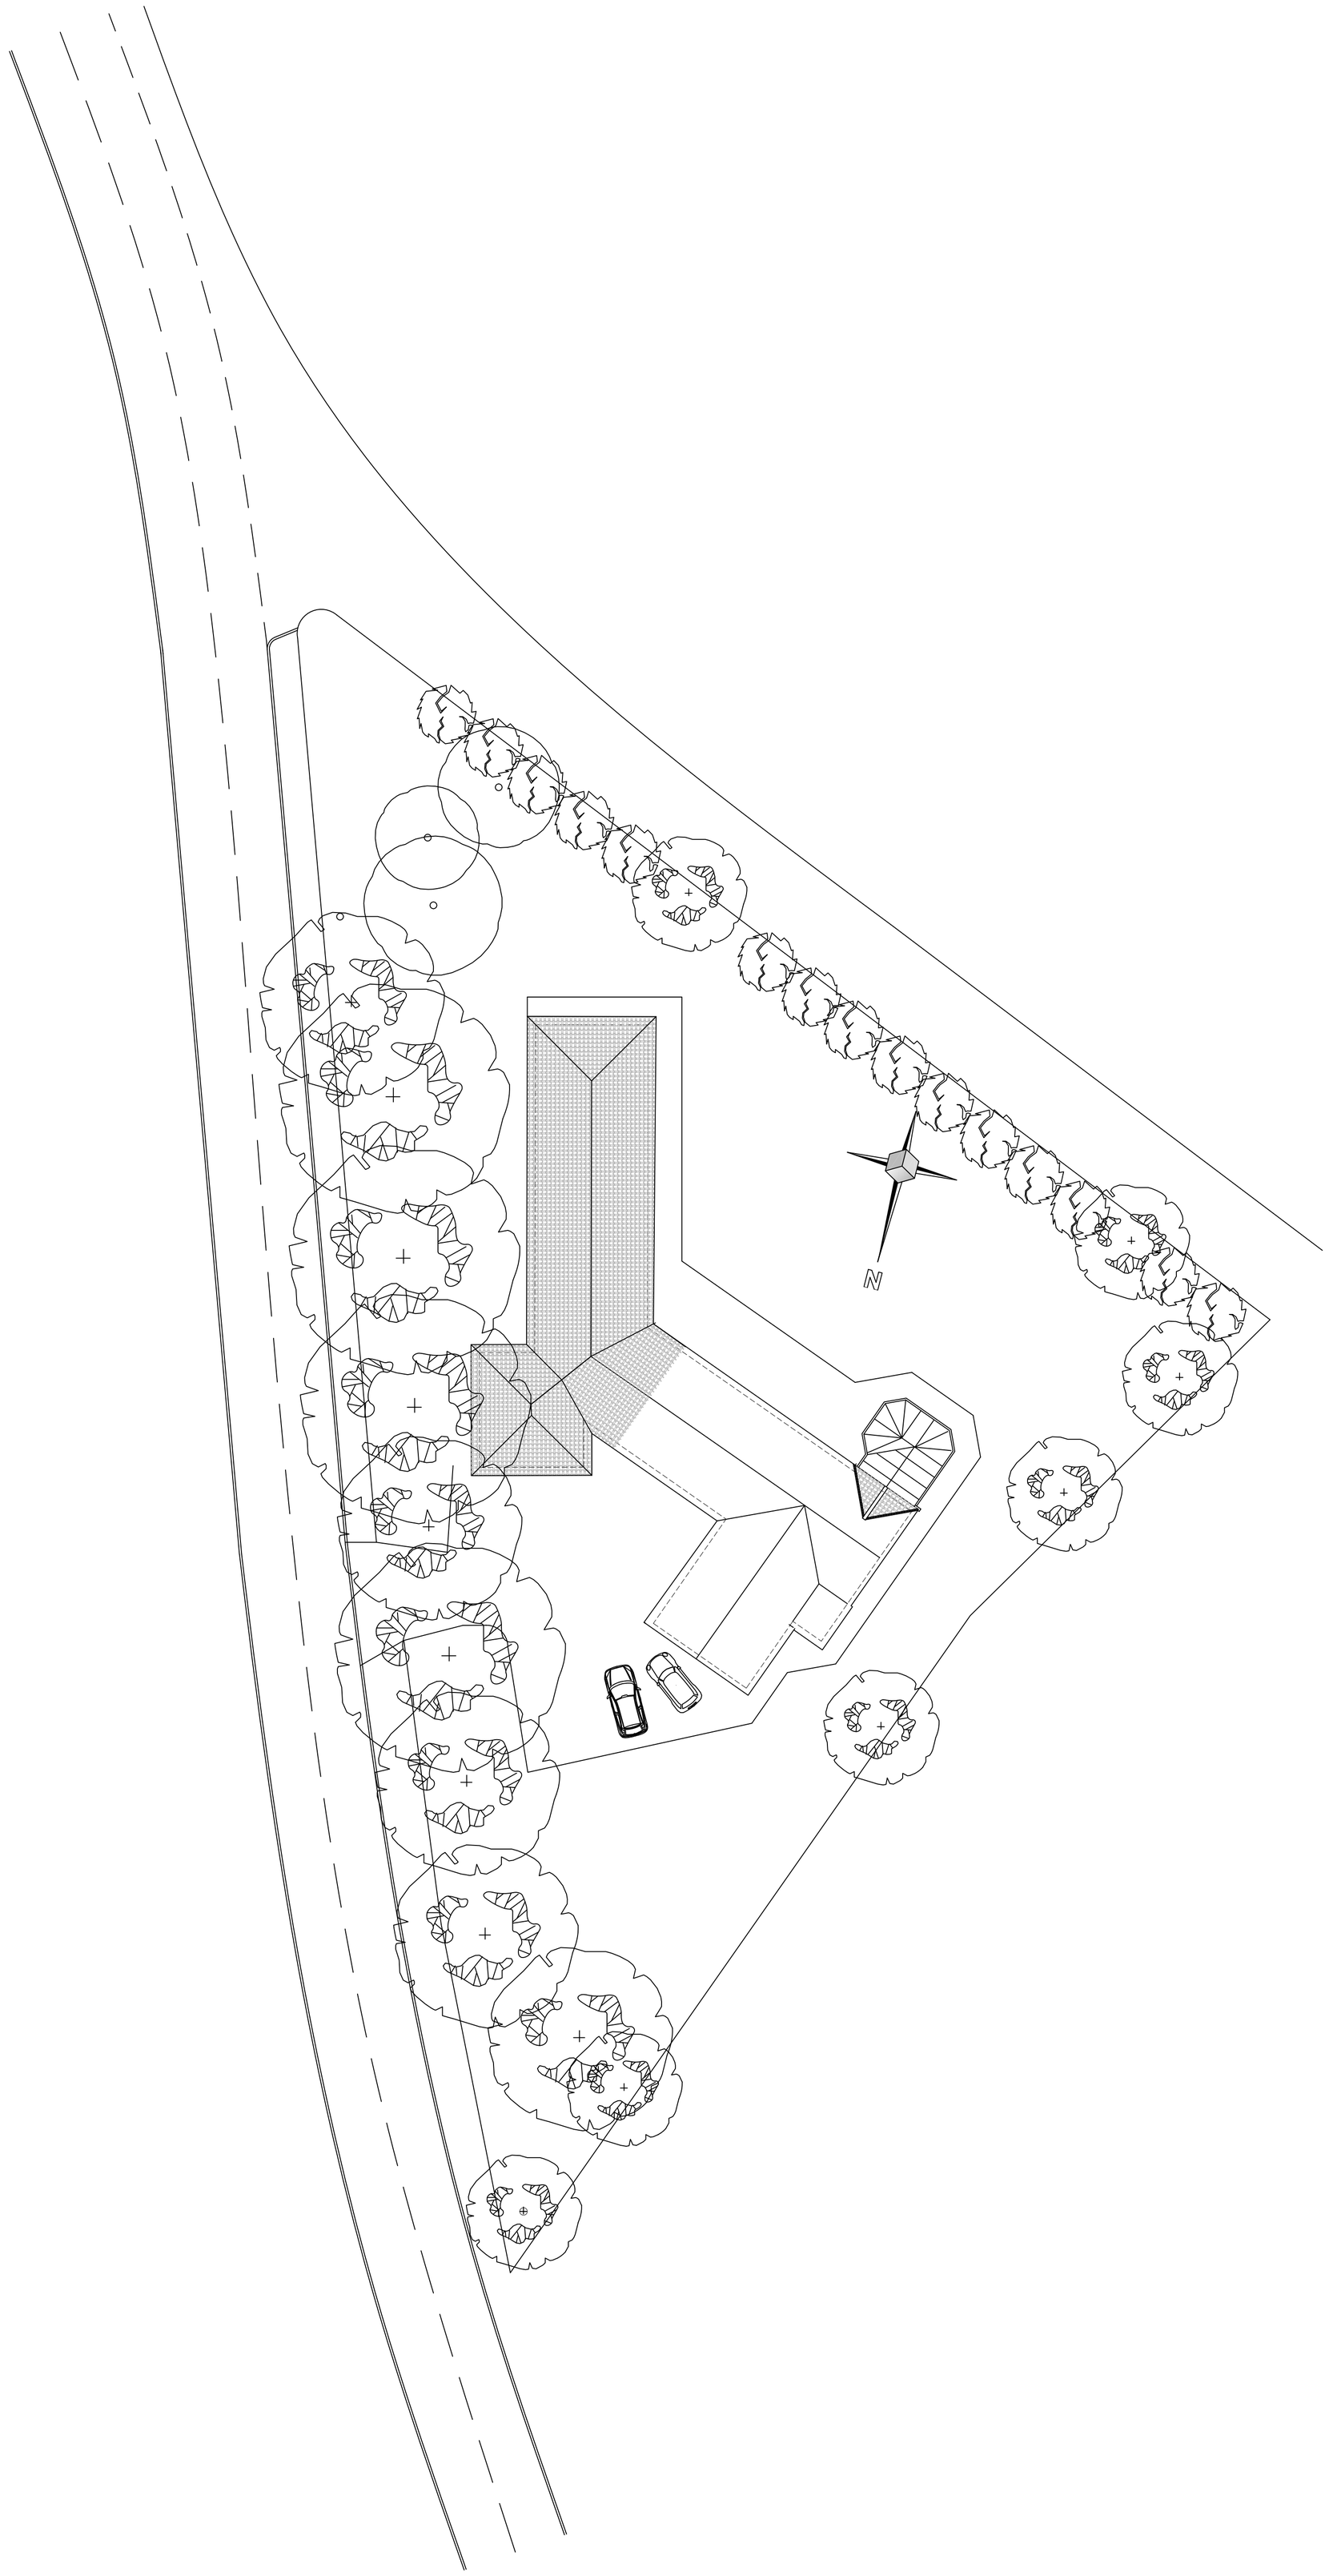


Cubic Architectural Services Limited

Lymedale Business Centre, Hooters Hall Road,
Newcastle under Lyme. ST5 9QF.
www.cubicas.co.uk office@cubicas.co.uk Tel: 01782 499591 Fax: 01782 296541

0212/200
Rev A

ELLIOT JOHNSON
DURFELDT LODGE
BARNSLEY ROAD
DARFIELD
S73 9DJ

SITE PLAN

SCALE 1:200

1:100 1m 2m 3m 4m 5m 6m 7m 8m 9m 10m
1:20 0.5m 1m 0.5m 2m
1:50 1m 2m 3m 4m 5m

ALL DIMENSIONS TO BE CHECKED ON SITE AND REPORTED BACK TO THIS OFFICE.