"REPRODUCED FROM THE ORDNANCE SURVEY MAP BY PERMISSION OF ORDNANCE SURVEY ON BEHALF OF THE CONTROLLER OF HER MAJESTY'S STATIONERY OFFICE. – © CROWN COPYRIGHT YORKSHIRE WATER LICENCE NR. WU298581"

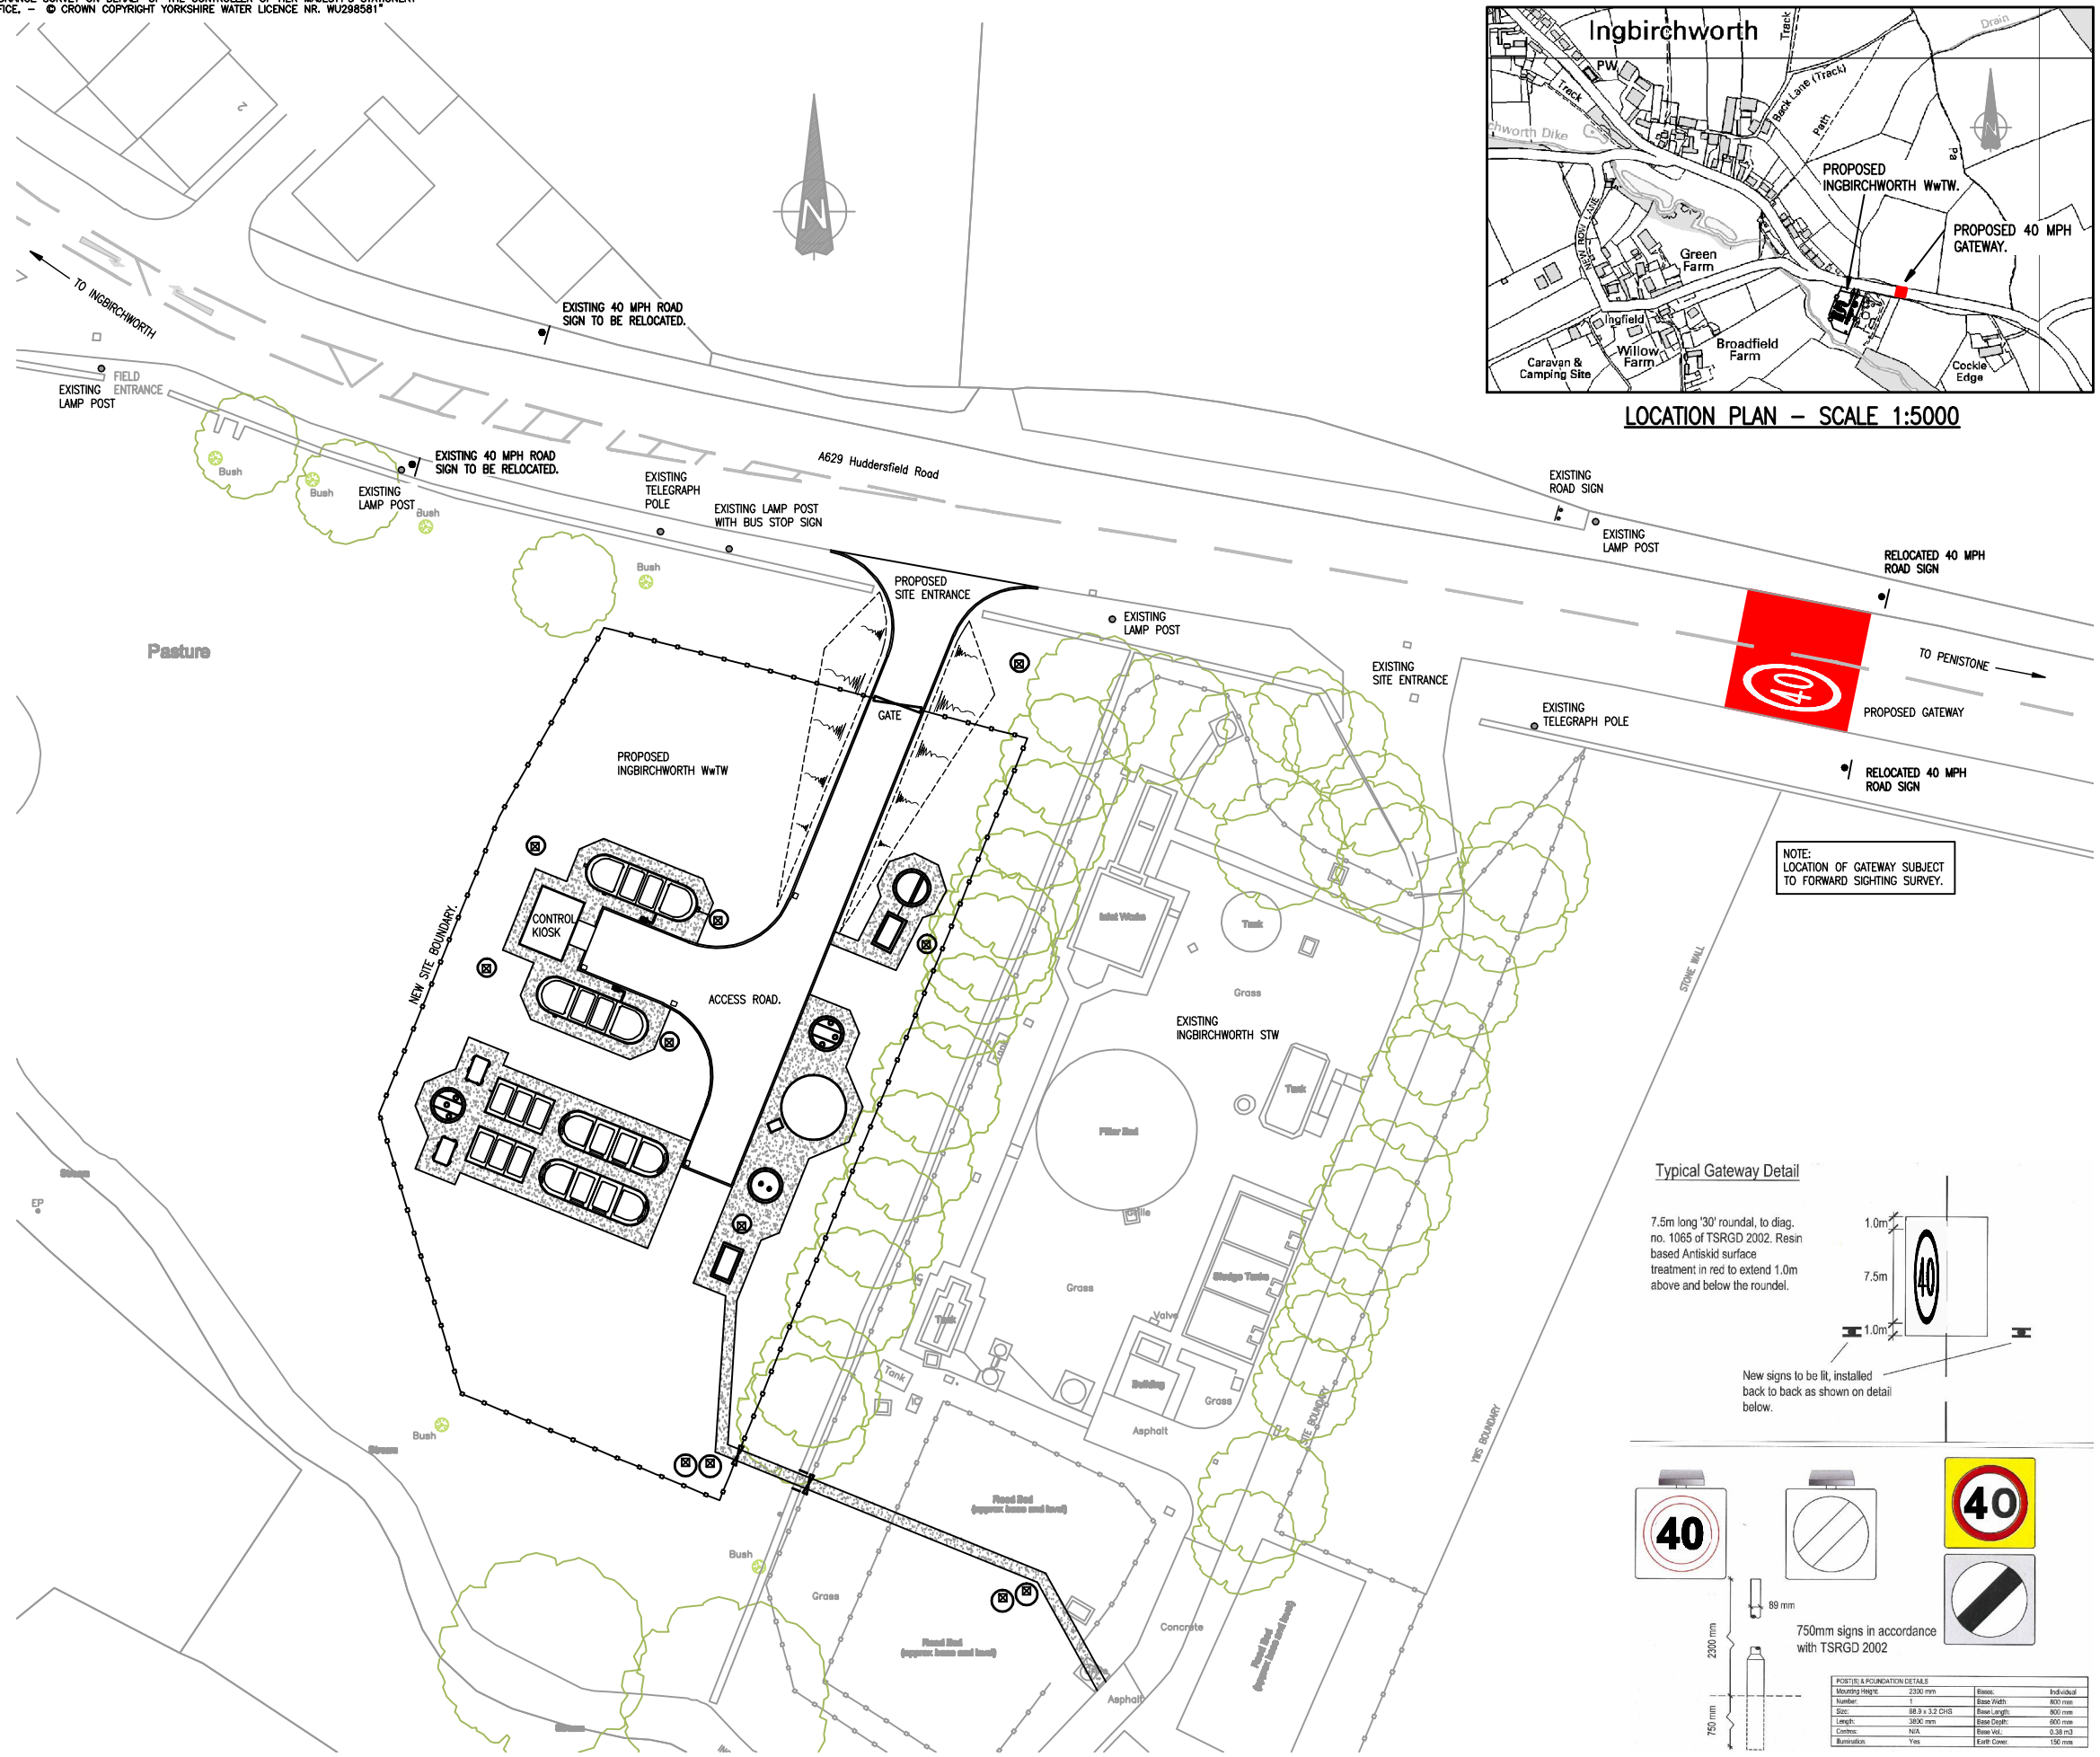

LOCATION PLAN – SCALE 1:5000

THE COPYRIGHT IN THIS DRAWING IS THE PROPERTY OF AECOM DESIGN BUILD AND THE DRAWING MAY NOT BE REPRODUCED IN WHOLE OR IN PART, IN any FORM, WHETHER BY PHOTOGRAPH, PHOTOCOPYING OR REPRODUCTION AS A THREE DIMENSIONAL ARTICLE WITHOUT THE WRITTEN PERMISSION OF AECOM DESIGN BUILD.

SCALE 1:250 @ A1

0 5 10 15 20 25m

Notes

1. ALL LEVELS ARE IN METRES ABOVE ORDNANCE DATUM.
2. ALL DIMENSIONS ARE IN MILLIMETRES UNLESS STATED OTHERWISE.
3. THIS DRAWING TO BE READ IN CONJUNCTION WITH:

N5018–2300 : PLANNING APPLICATION LOCATION PLAN
N5018–2301 : PLANNING APPLICATION EXISTING SITE LAYOUT
N5018–2302 : PLANNING APPLICATION PROPOSED SITE LAYOUT
N5018–2303 : PLANNING APPLICATION PROPOSED SITE PLAN
N5018–2304 : PLANNING APPLICATION PROPOSED ELEVATIONS 1 OF 2
N5018–2305 : PLANNING APPLICATION PROPOSED ELEVATIONS 2 OF 2

Typical Gateway Detail

7.5m long '30' roundal, to diag. no. 1065 of TSRGD 2002. Resin based Antiskid surface treatment in red to extend 1.0m above and below the roundel.

New signs to be lit, installed back to back as shown on detail below.

REV	DATE	REVISION DETAILS	DSN	DRN	CHD	APPD
A2	16MAR11	PROPOSED SITE LAYOUT REVISED	BH	GH	SC	GB
A1	12JAN11	APPROVED FOR ISSUE	BH	GH	BH	GB
P	12JAN11	PRELIMINARY UNCHECKED COPY	BH	GH	–	–

DRAWING REV KEY

P – PRELIMINARY UNCHECKED COPY
A – APPROVED
C – CONSTRUCTION ISSUE

ORIGINATING ENGINEER	BEVERLEY HONEYMAN
DAZ REF	301
EASTING / NORTHING	422720,405650
DATE IN GROUND	XXXXX
DATE OF ABANDONMENT	XXXXX
YW USE ONLY – LEGAL STATUS/ FUNCTION CHANGE AUTHORISED BY	

CUSTOMER
YORKSHIRE WATER SERVICES LTD

CUSTOMER REFERENCE
D0050

PROJECT
INGBIRCHWORTH
3rd PARTY GROWTH

DRAWING TITLE
INGBIRCHWORTH WwTW
PROPOSED SITE ACCESS
AND ROAD SAFETY PLAN
A1

PRODUCED BY
ETM
LIVINGSTONE HOUSE
CHADWICK STREET
LEEDS
LS10 1LJ
TEL: 0844 8481091
FAX: 0113 2122459

SCALE	DOCUMENT NUMBER	REV
1:250	N 5018 – 2000	A2