
| Drawing No. | Rev No. |
|---|---|
| MMM001 -002 | A |




EXISTING FRONT ELEVATION
SCALE 1:100 AT A3



EXISTING REAR ELEVATION
SCALE 1:100 AT A3

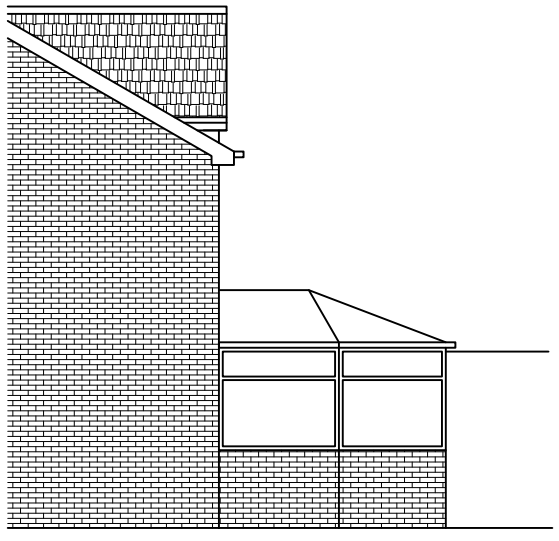

EXISTING SIDE ELEVATION
SCALE 1:100 AT A3

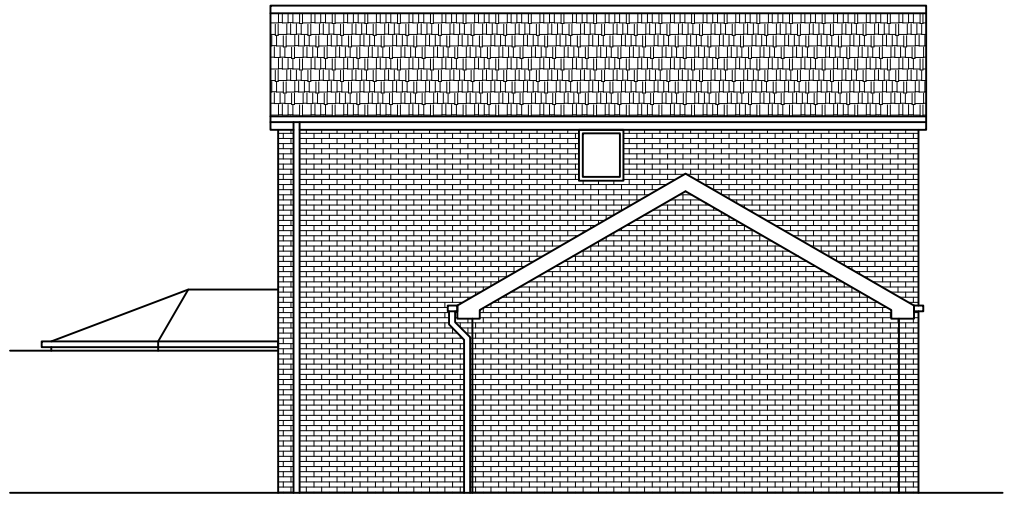

EXISTING SIDE ELEVATION
SCALE 1:100 AT A3

DO NOT SCALE: Contractor to check all dimensions and report any omissions or errors

NOTES

| Rev | Description | By | Chk | App | Date |
|---|---|---|---|---|---|
| A | Now a two storey side extension | JRB | | | 25/03/14 |

JRB DESIGNS Ltd
1 Saville Road
Cudworth
Barnsley
S72 8LT
Tel: 01226 383542
Fax: 01226 380078
Mob: 07970 541192
Email: john@jrbdesigns.co.uk

This drawing is copyright. © jrbdesigns Ltd.

Client
MR. M ARSHALL

Drawing Title
EXISTING ELEVATIONS

Address
26 QUARRY BANK CLOSE
CUDWORTH
BARNSLEY
S72 8BJ

Project Title:
PROPOSED TWO STOREY SIDE EXTENSION

Purpose of Issue:
PLANNING

Drawing Status
FIRST ISSUE

| Scale at A3 | Drawn By | Date | |
|---|---|---|---|
| AS SHOWN | JRB | 24/01/2014 | |
| Checked By | Date | Approved By | Date |
| | 24/01/2014 | | 24/01/2014 |
| Project No. | Drawing No. | | Revision |
| MMM001 | 002 | | A |

APPROVAL [X] INFORMATION [ ] TENDER [ ] CONTRACT [ ] CONSTRUCTION [ ]