


Close Board Gate

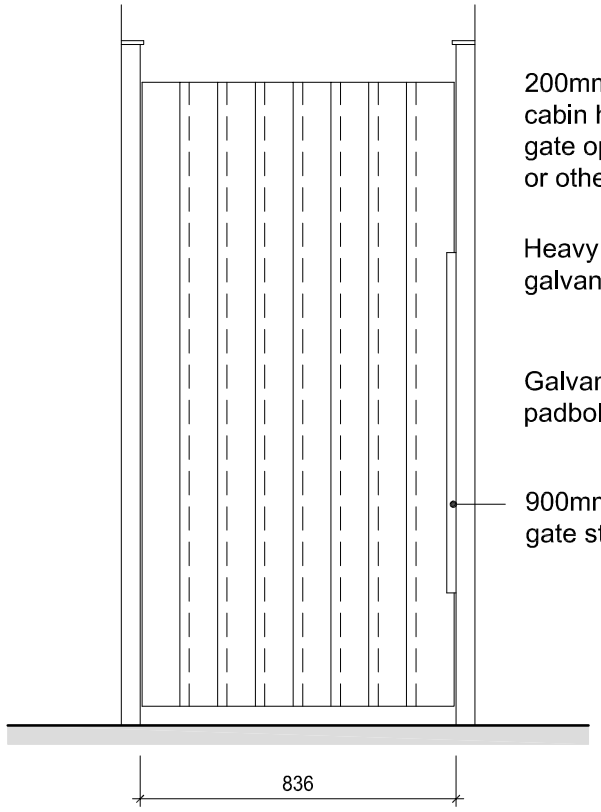

Front Elevation
Scale 1:20

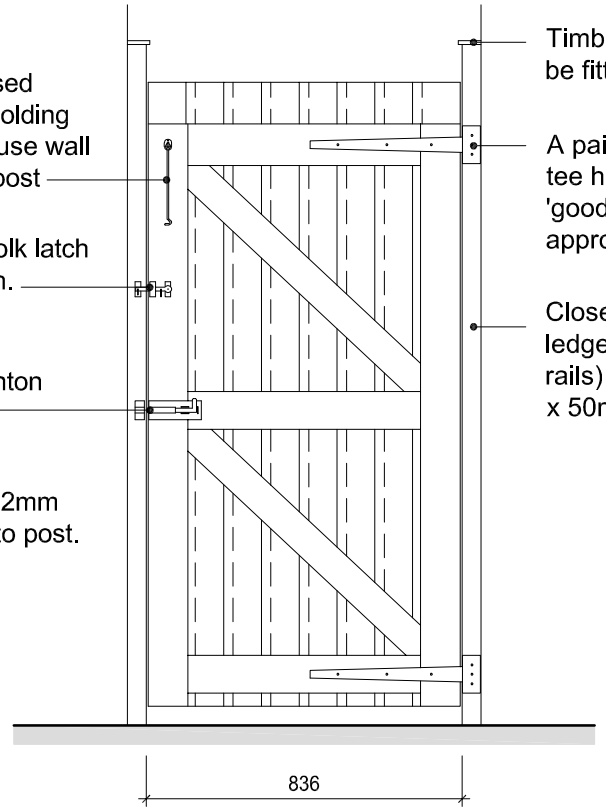


Rear Elevation
Scale 1:20

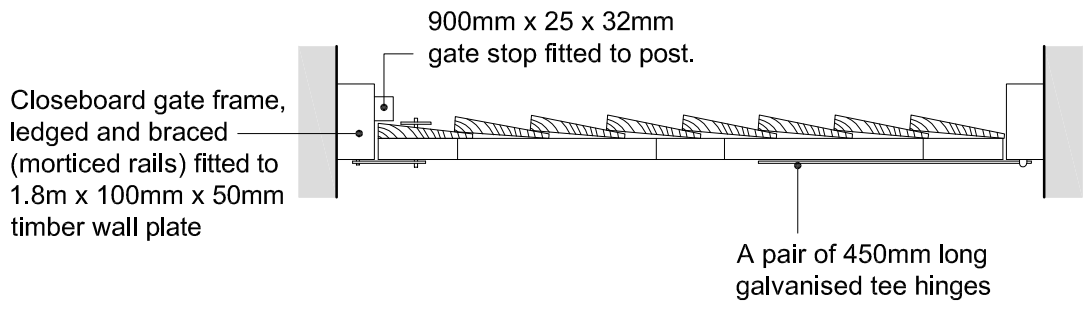


Plan
Scale 1:10


Palisade Gate

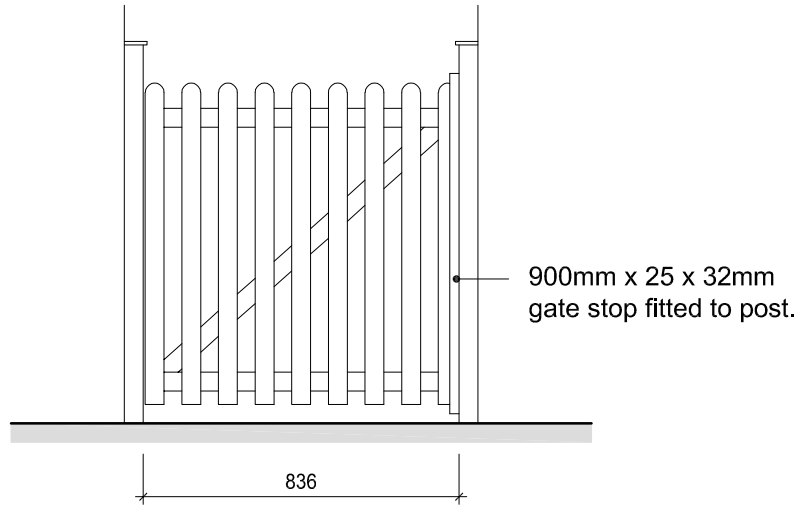

Front Elevation
Scale 1:20

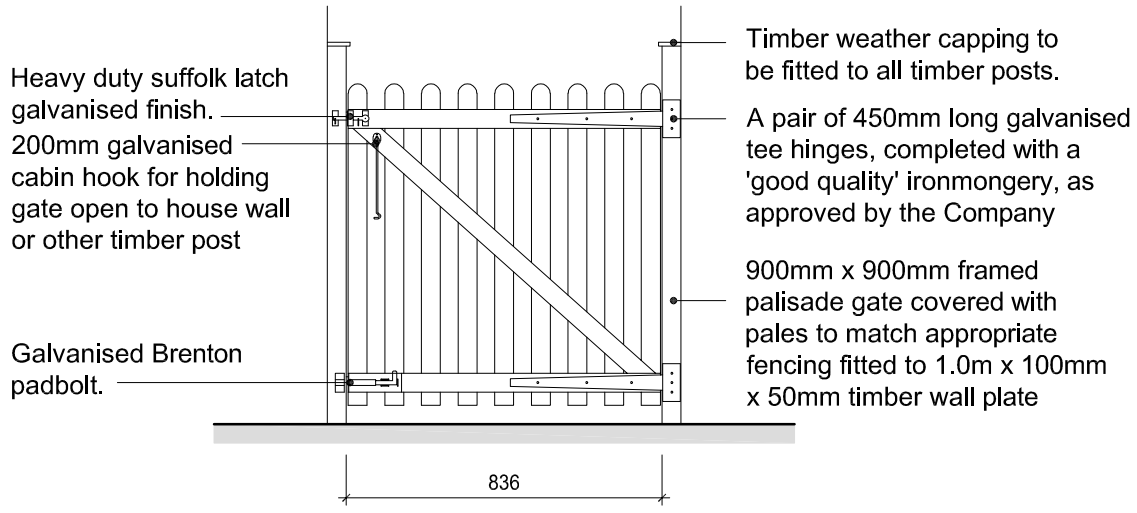

Rear Elevation
Scale 1:20

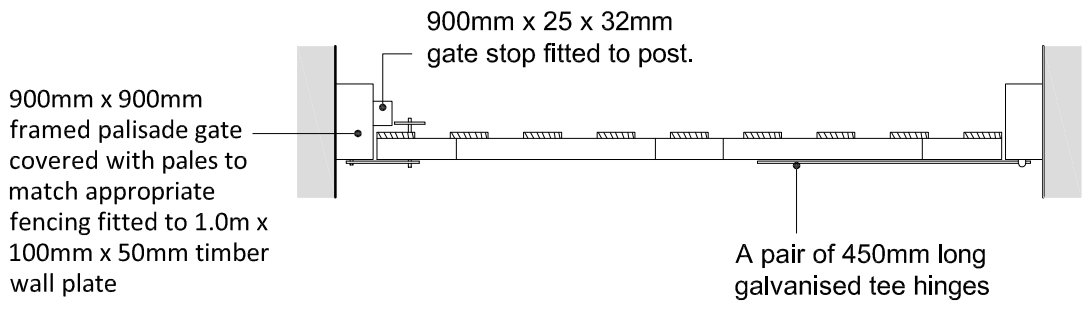

Plan
Scale 1:10

DAVID WILSON HOMES
BARRATT DEVELOPMENTS PLC

Date: -

Rev: - Description: -

EXTERNAL REFERENCE :

Brand: **BARRATT / DAVID WILSON HOMES**
Range: **2010 / 2016 & -5 / -7**
Title: **EXTERNAL GATE**
Detail No: **DB-SD13- 014**
Drawn: **GDT** Checked: **GDT** Scale: **1:10/1:20** Date: **MAY 18**