

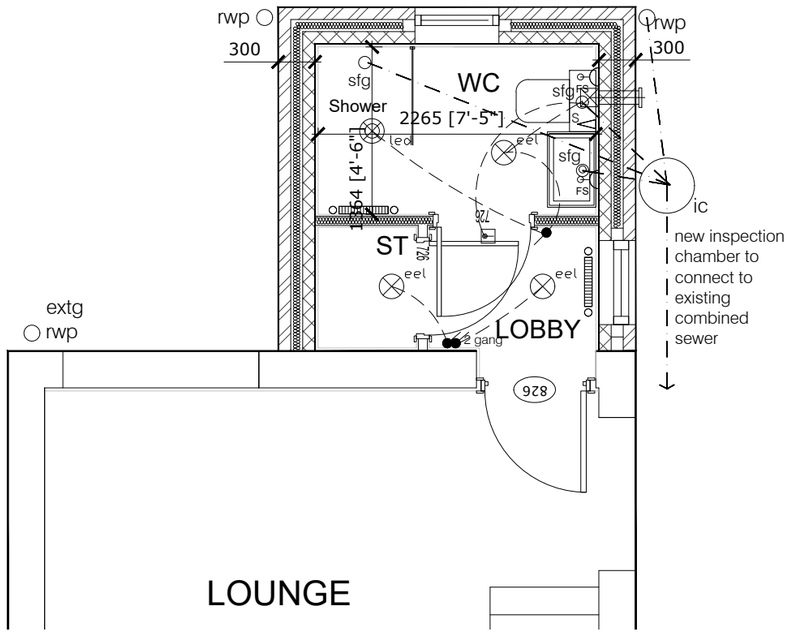


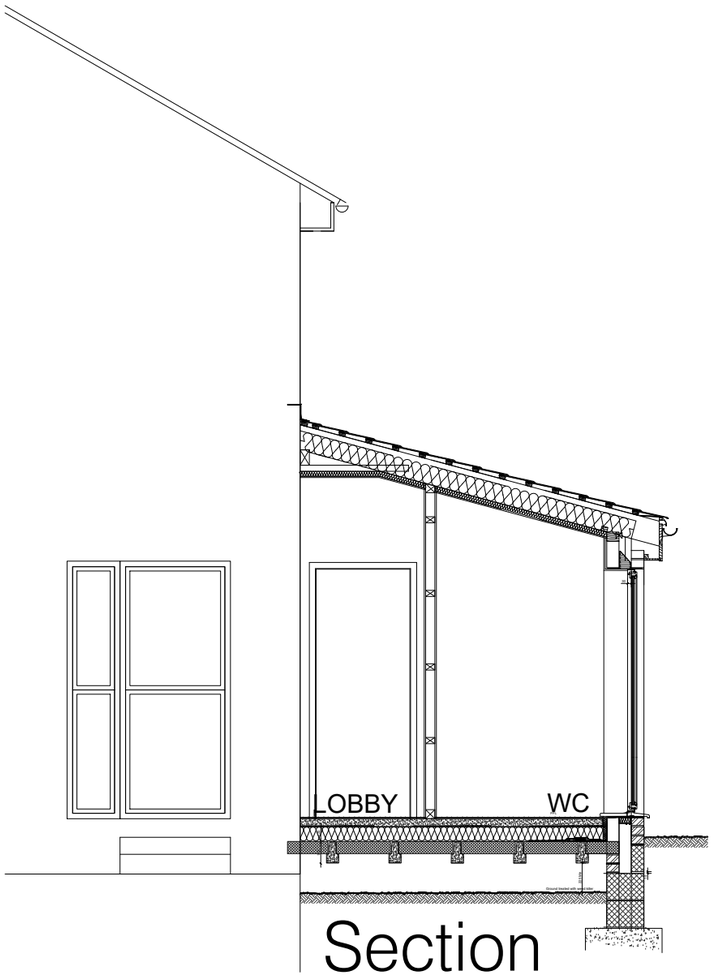

Section

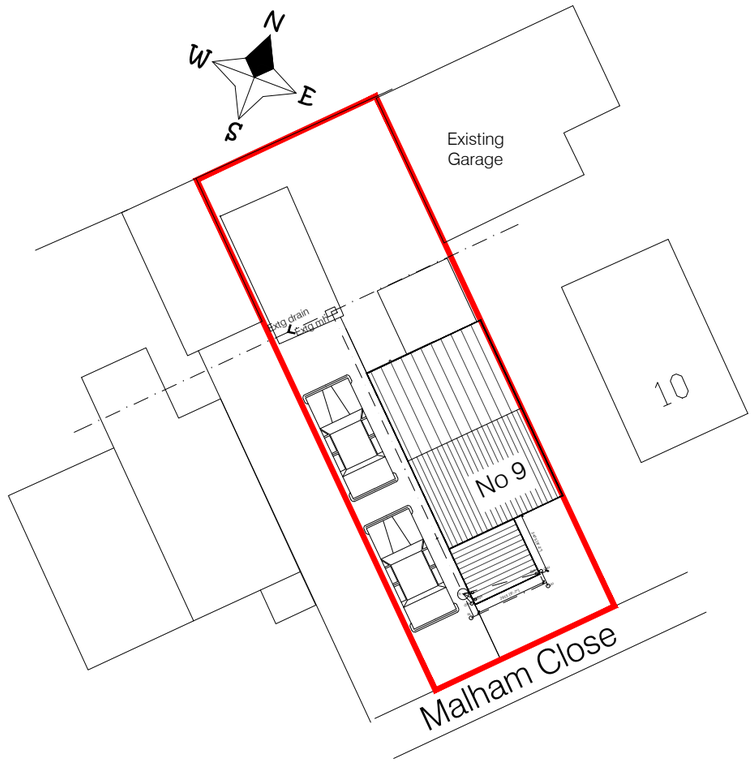

Proposed Site Plan

A 01.02.2019 First floor removed following feedback from LPA

Scale: 1:50
1:250

Drawn by: IKC

Date: 12.18

Project: Proposed 2 Storey Extension
Mr & Mrs Corner
9 Malham Close, Shafton

Drawing: Proposed Plans Section and Site Plan

Drawing Number: 01/12/02

Revision A