
2000 1000 0 1000 2000 3000 4000 5000 6000 7000 8000

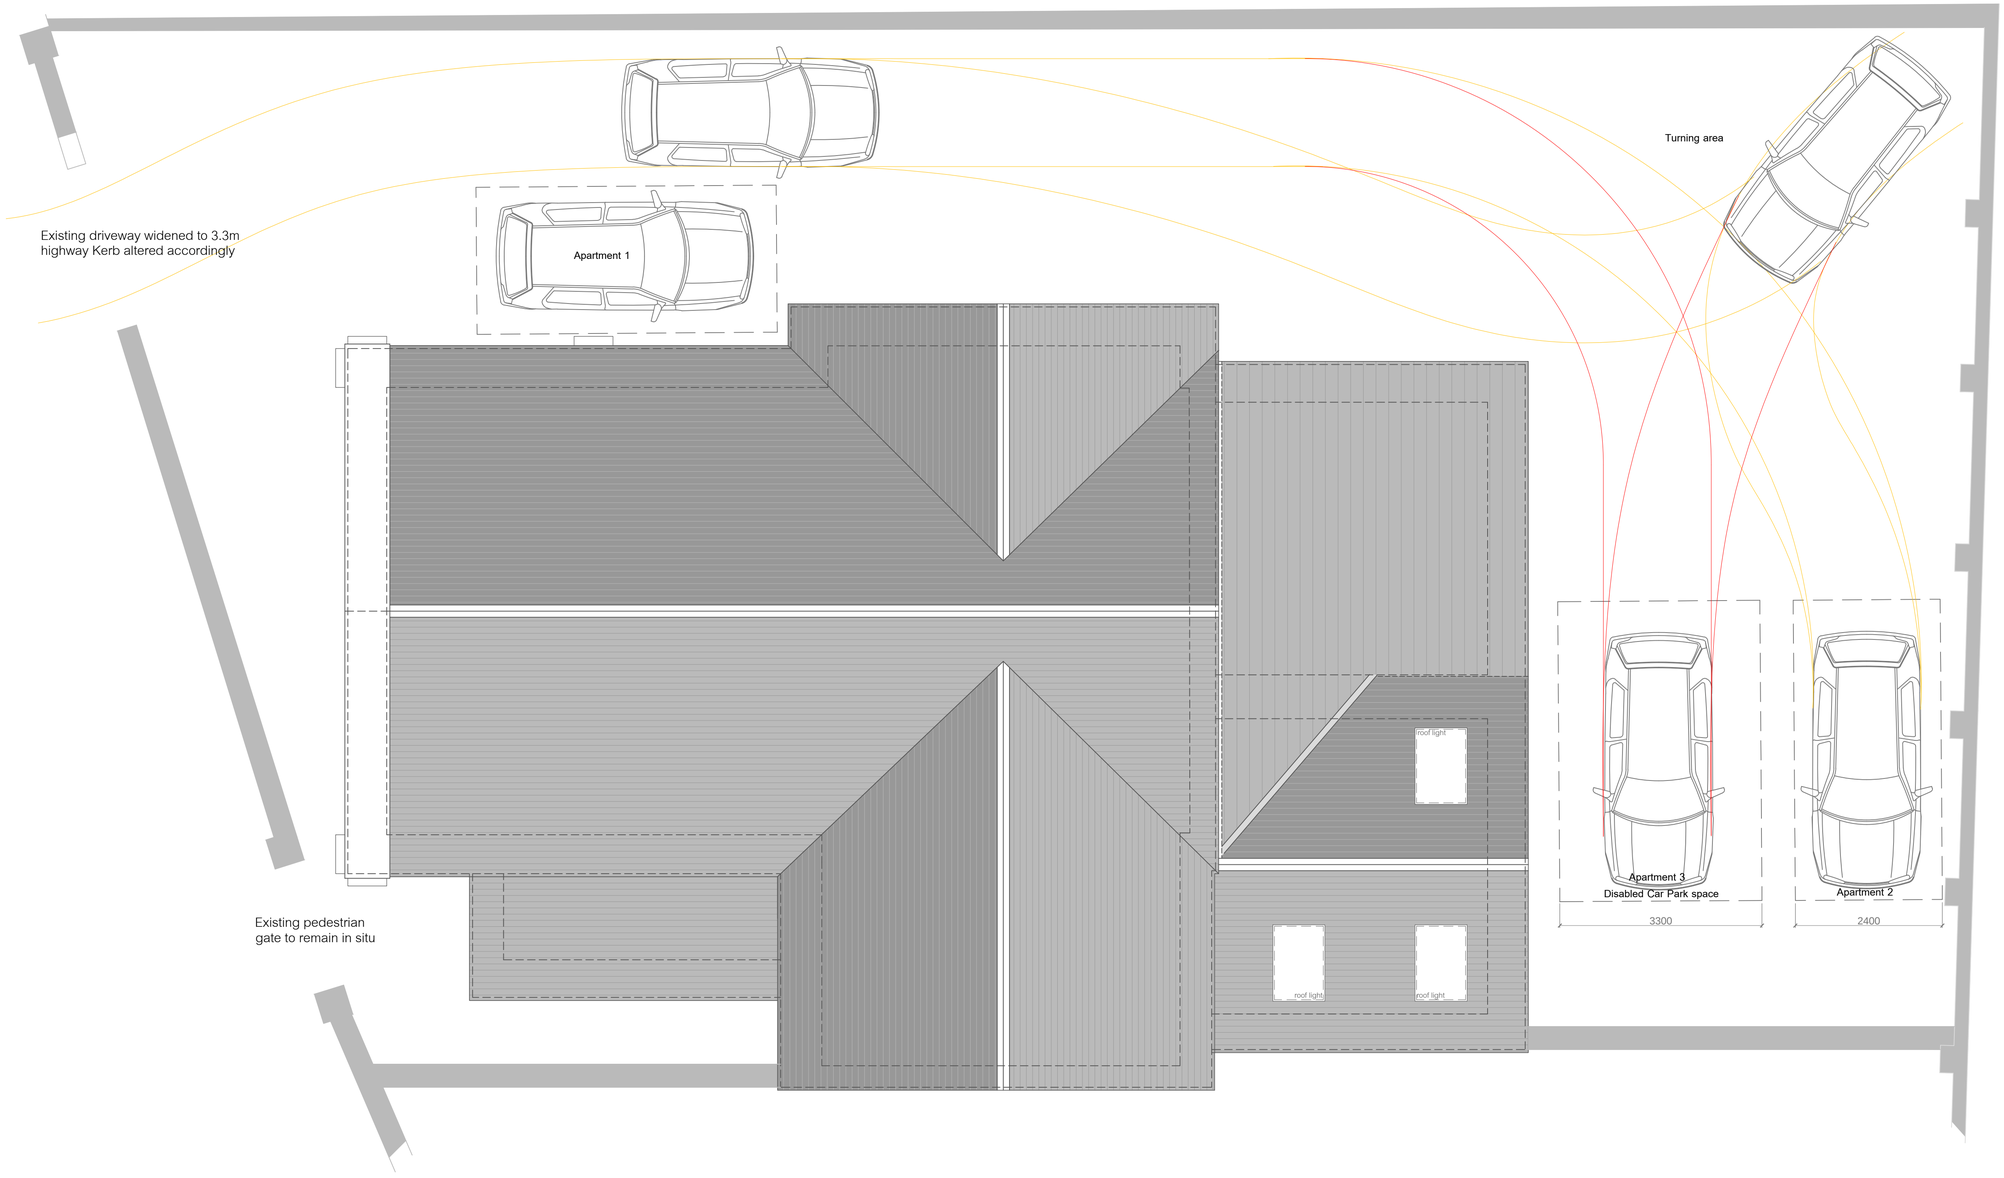

Proposed First Floor Floor Plan

NASHMEAD Limited
Chartered Engineers & Structural Surveyors

The Old Manse
Back Lane
Hathersage
Sheffield
S32 1AR
Tel. 01433 650979
Fax: 01433 651820
www.nashmead.co.uk

Client:

Trustees;
Furlong Road Methodist Church
Furlong Road
Bolton Upon Dearne

Drawing Title:

Proposed Roof and Parking Plan

Drawing No:

9788/208A

Drawn By: OAL

Scale: 1:50 (A1) 1:100 (A1)

Date: 27/08/13