

Proposed Residential Development at Cote Lane, Thurgoland

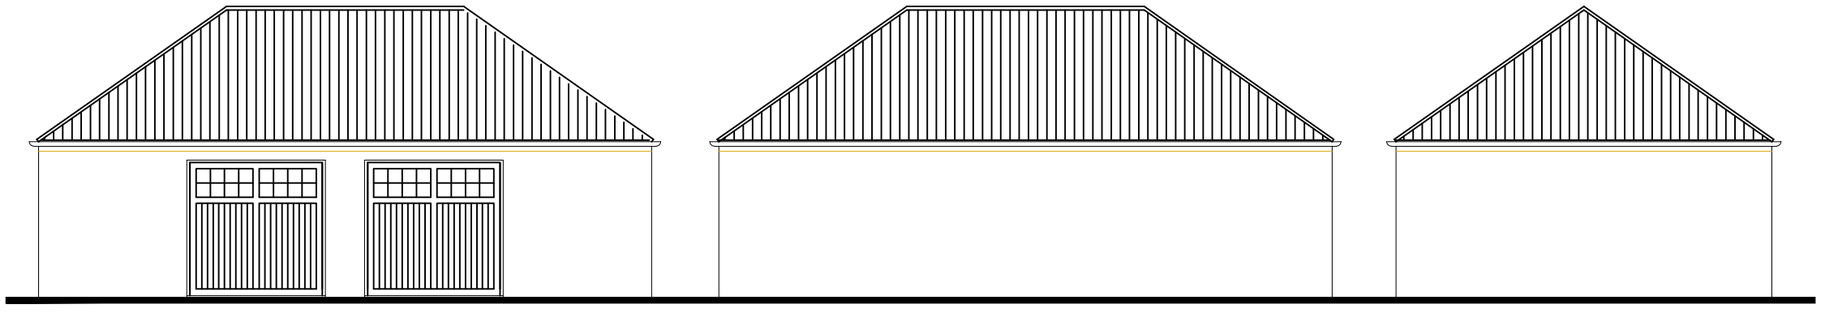

Front Elevation

Rear Elevation

Side Elevation

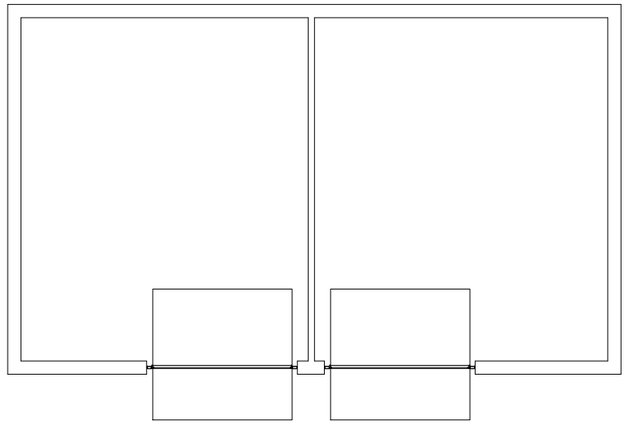

Twin Garage Plan

Double Garage Special (Pyramid Roof)

Rev	By	Note	Date

Berkeley DeVeer

Thorp Arch Grange Walton Road Thorp Arch Wetherby LS23 7BA
T: 01937 543 595 F: 01937 582 333 E: info@berkeleydeveer.co.uk

PROJECT Cote Lane, Thurgoland

TITLE Double Garage Special (Pyramid Roof)

DATE July 2019 SCALE 1:100@A3

DWG. NO G.04 REVISION -

DRAWN CHECKED

DO NOT SCALE FROM DRAWINGS. ANY DISCREPANCIES TO BE NOTIFIED TO THE ARCHITECTS. COPYRIGHT RESERVED