
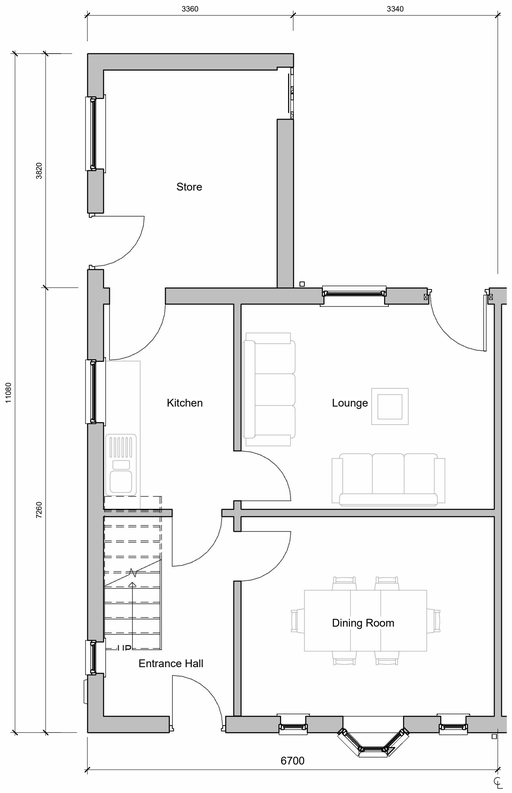


Ground Floor Plan
1 : 50

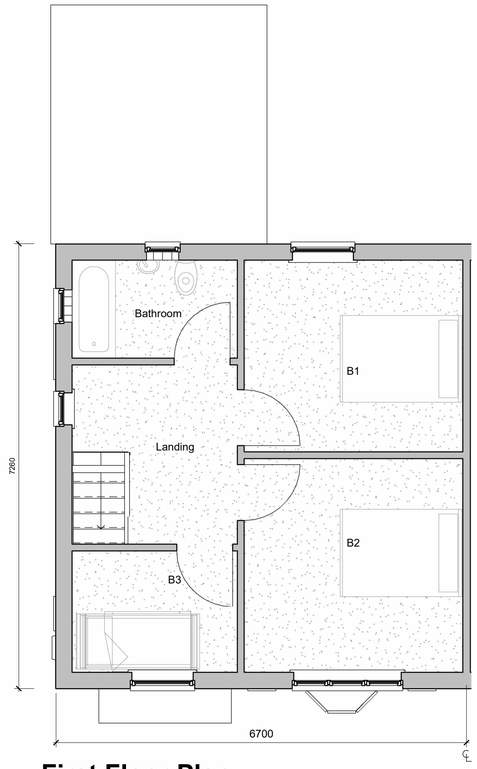

First Floor Plan
1 : 50

0 1 2 3 4 5
GRAPHIC SCALE: 1:50

Area Schedule
Total Habitable Area
97 m²

No.	DESCRIPTION	DATE
A	Issued for Planning Permission	05.11.26

NORTH CONSTRUCTION: DESIGN & BUILD
from conception to completion

26 Church St.
Gawber
S.Yorks
S75 2RH

Tel: 01226 828972
Mob: 07974116241
https://bennorth60.wixsite.com/ncdb

Project Title

MRS D BAILEY

4 DALE CL. BARNSLEY S71 3PZ

PROPOSED CARPORT

Drawing Title

Existing Floor Plans

A1

Scale	Drawn By	Checked By	Date
1 : 50	BN	DB	05.11.26

Drawing Number	Revision
NCBD- DBY- A102	A

THIS DRAWING IS COPYRIGHT : CONTRACTORS MUST CHECK ALL DIMENSIONS ON SITE : USE WRITTEN DIMENSIONS ONLY : ANY DISCREPANCIES MUST BE REPORTED TO DESIGN OFFICE BEFORE PROCEEDING

Original Sheet Size A1