

## Notes


1. Do not scale drawing. If in doubt contact DMS Architecture Ltd.
2. All dimensions are in millimetres unless noted otherwise.
3. Not for construction unless otherwise shown.
4. When appropriate, this drawing to be read in conjunction with project specific Designers Risk Assessments, produced in accordance with requirements of Regulation 13 of the Construction (Design and Management) Regulations 2007.
5. The design shown on this drawing is the property of DMS Architecture Ltd and is not to be used or the drawing copied, communicated or disclosed, in whole or in part, except in accordance with a contract, licence or agreement in writing with DMS Architecture Ltd.

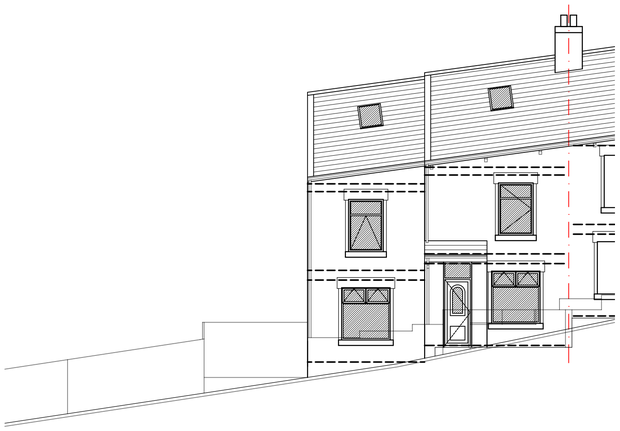


EXISTING FRONT ELEVATION - SCALE 1:100

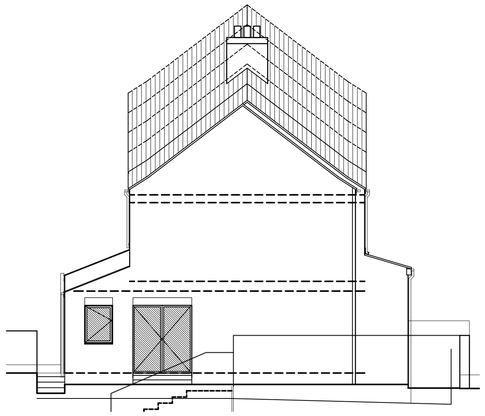


EXISTING SIDE ELEVATION - SCALE 1:100

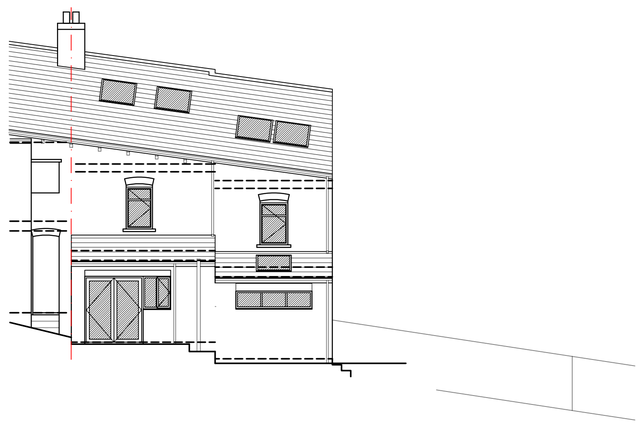


EXISTING REAR ELEVATION - SCALE 1:100

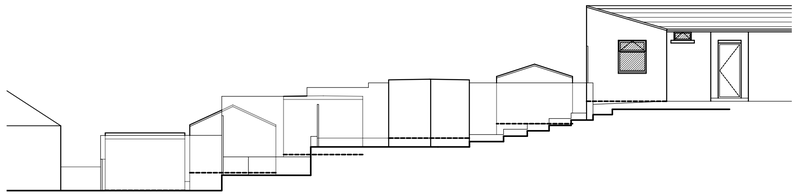


SITE SECTION A - A (SCALE 1:100)

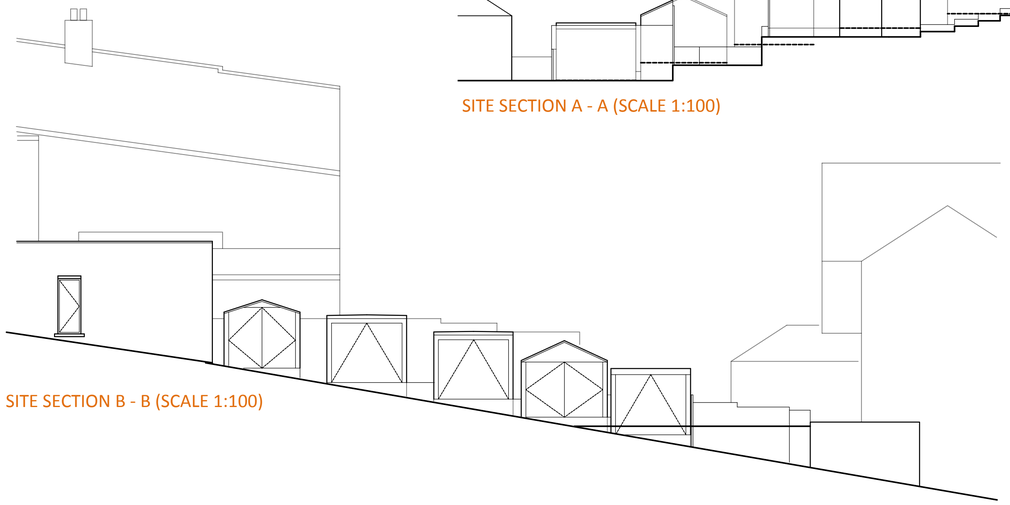


SITE SECTION B - B (SCALE 1:100)

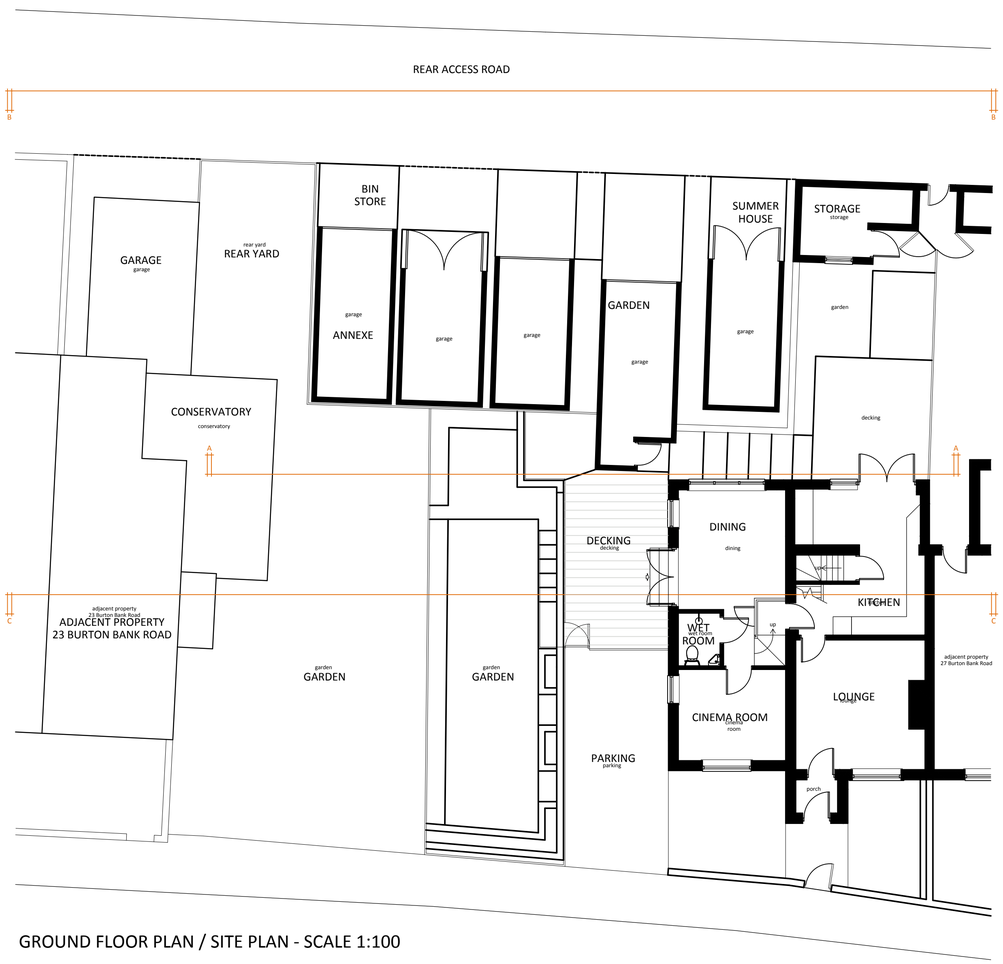



GROUND FLOOR PLAN / SITE PLAN - SCALE 1:100

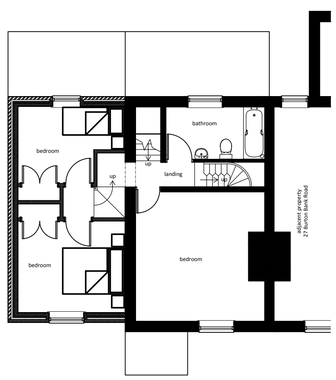


FIRST FLOOR PLAN

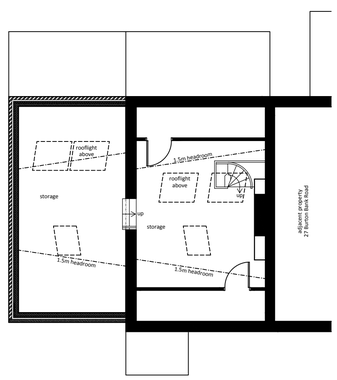


SECOND / ROOF SPACE FLOOR PLAN

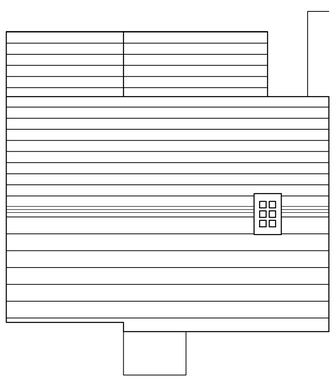

EXISTING ROOF PLAN

| REV. | DATE | DESCRIPTION | DRN. | CKD. |
|---|---|---|---|---|


DMS ARCHITECTURE

THE OLD POLICE STATION, HIGH STREET
NORMANTON, WF6 2AL
Tel: 01924 899749
E-mail: mail@dmsarchitecture.co.uk www.dmsarchitecture.co.uk


PROJECT

MR & MRS ASHWORTH
PROPOSED EXTENSION
25 BURTON BANK ROAD,
MONK BRETTON, BARNSLEY, S71 2AB

TITLE

EXISTING FLOOR PLANS, ELEVATIONS & SECTION

STAGE

PLANNING

| PROJECT No. | DRAWING No. | REV. |
|---|---|---|
| 1319 | 1319 A(01)002 | - |
| SCALE | DATE | |
| 1:100 @ A1 | NOVEMBER 2017 | |
| DRAWN | CHECKED | |
| MJB/JPE | MS | |